
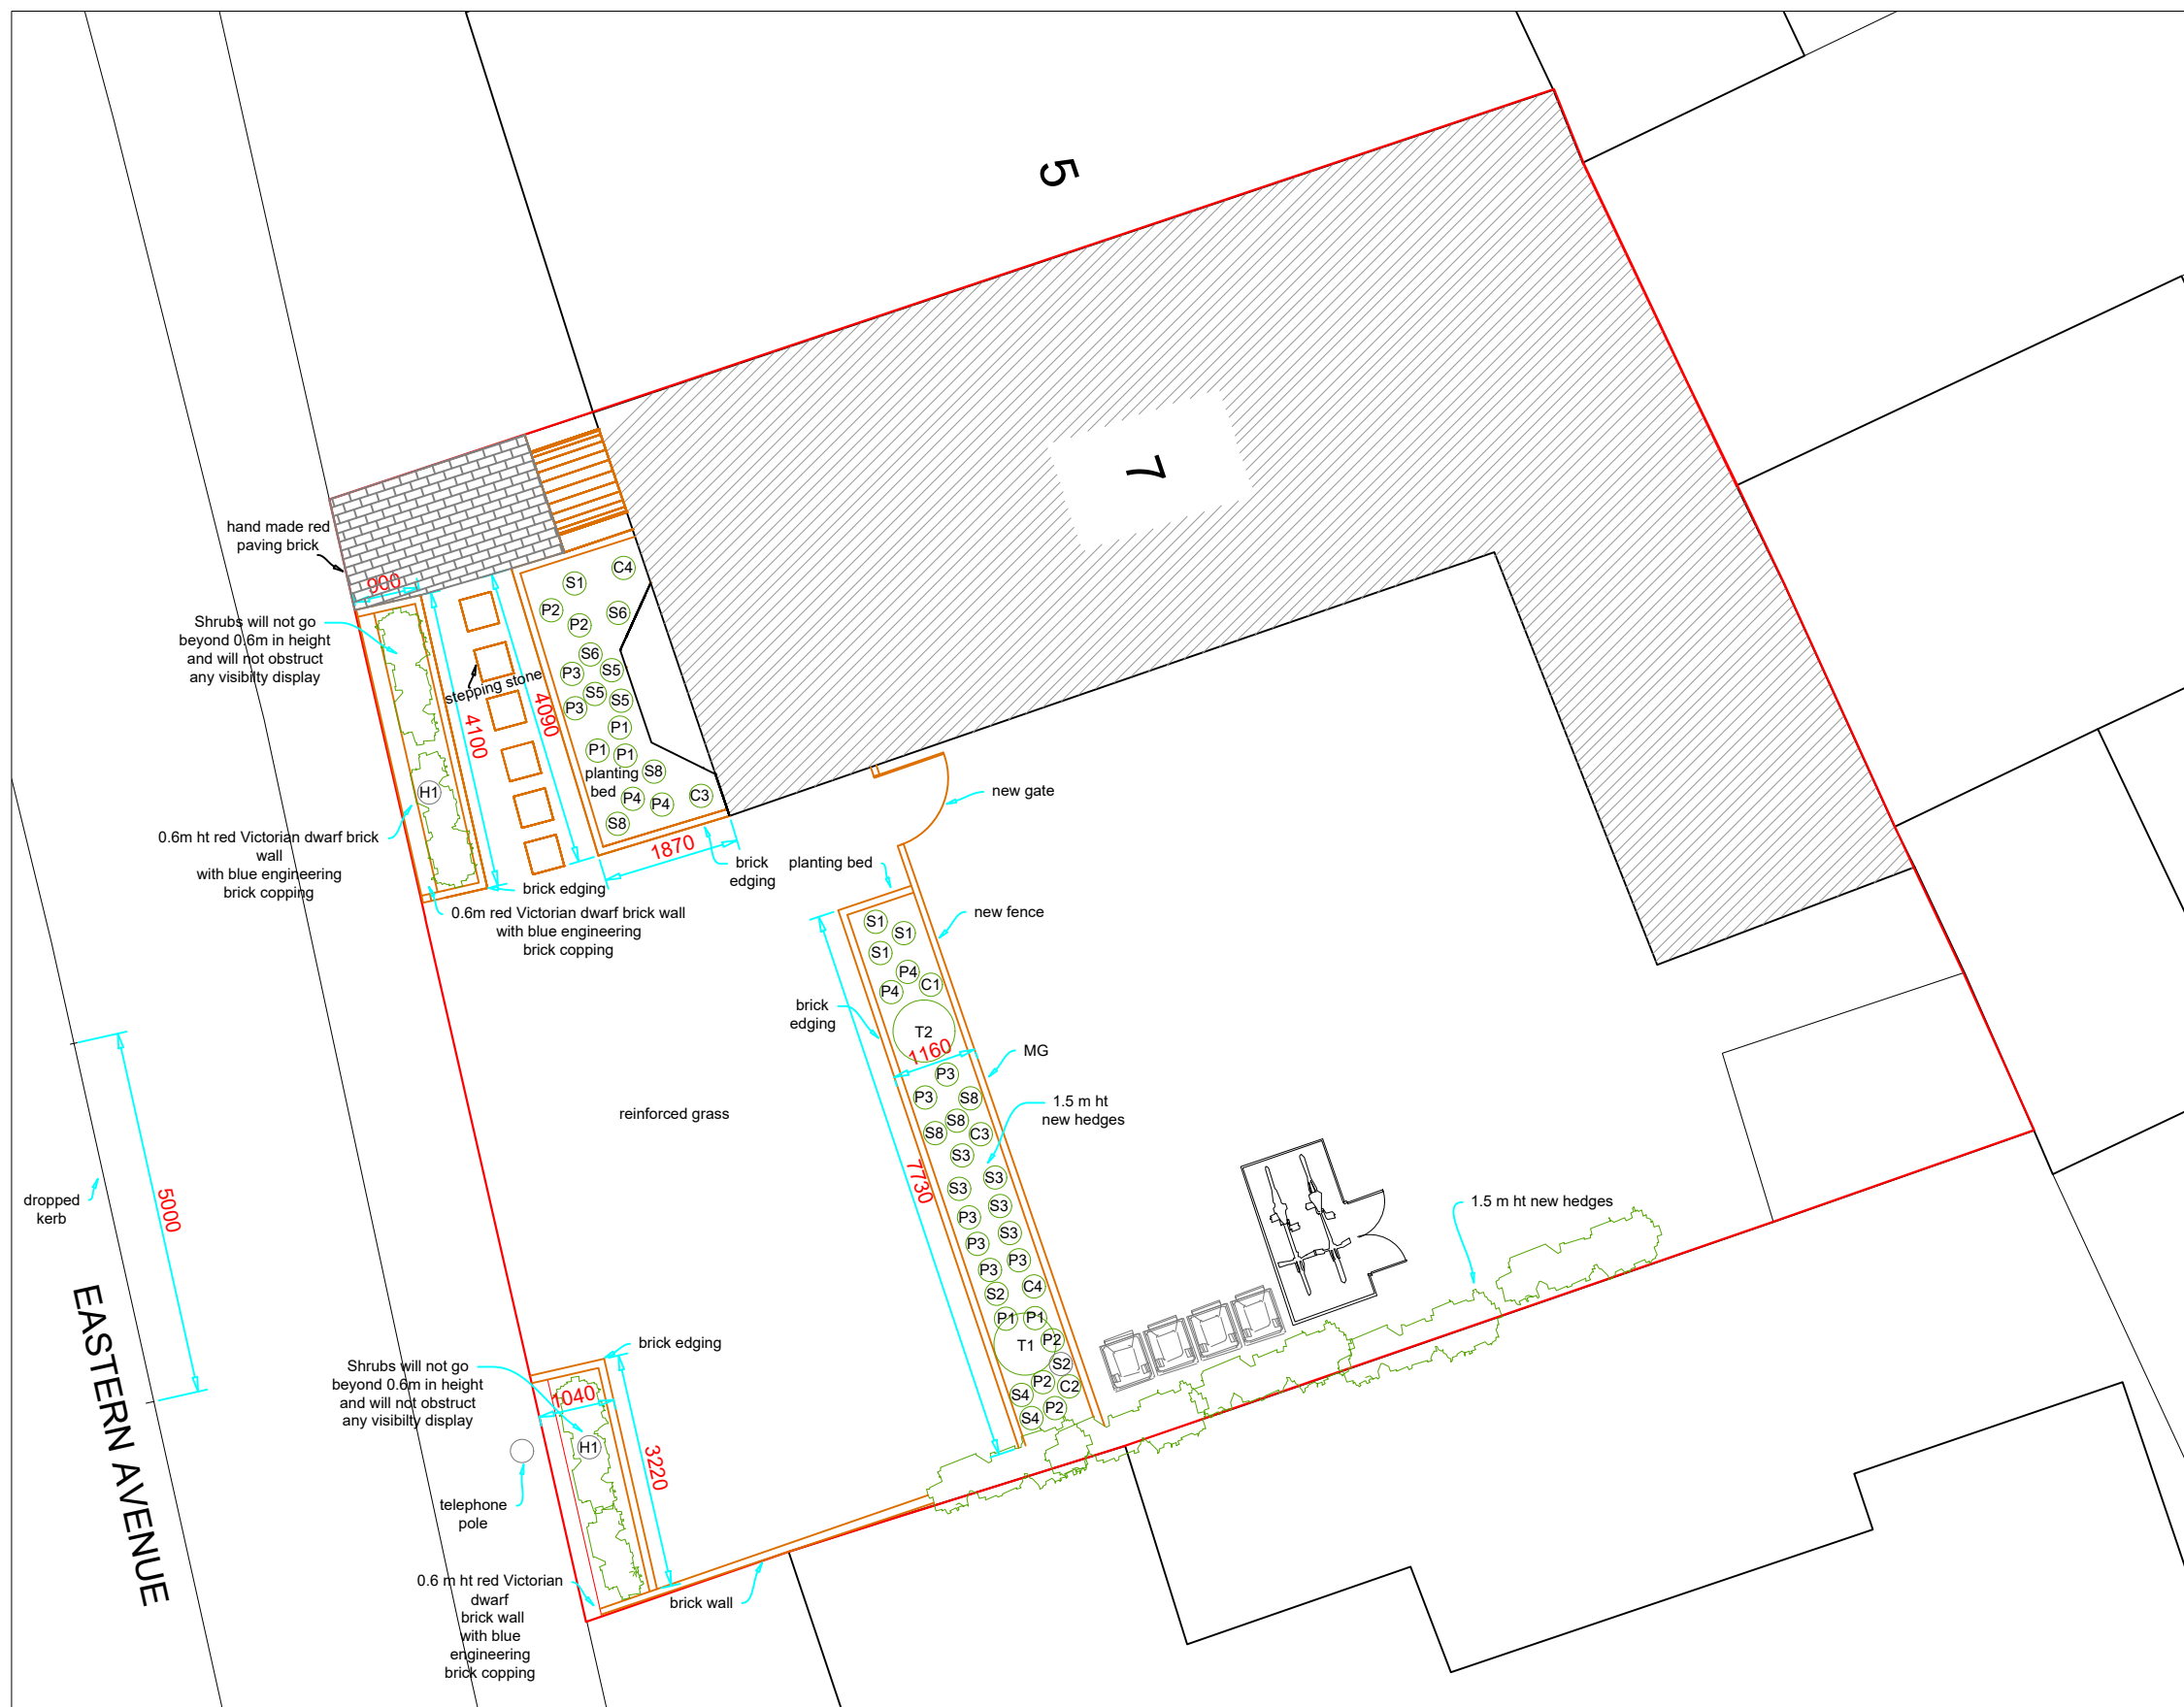


This drawing is the copyright of Dream Gardens Ltd. and may not be reproduced without permission. Dimensions must not be scaled (except for planning purposes) and must be checked prior to construction and manufacture.

LEGEND

MG – Small Mammal / Hedgehog
Access Gap: minimum 150 mm wide × 100 mm high clear opening at base of fence to maintain ecological permeability between adjoining gardens.

P: Plant
S: Shrub
C: Climbing plant
H: Hedge
T: Tree

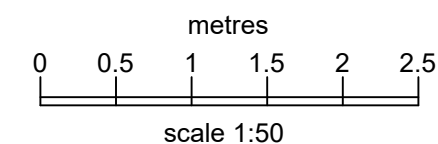

Dream Gardens

Landscape design and construction

36 Beaver Way
Woodley, Reading
Berkshire RG5 4UD

Telephone: 0118 969 2757
Free phone: 0800 011 2098
info@dream-gardens.co.uk
www.dream-gardens.co.uk

Project: Garden Plan

Client: Mr Abdul Ghafoor
7 Eastern Avenue, Reading, RG1 5RU

Scale: 1/50
Paper size: A1
Designer: Dr M. Salahi
Date: 08 October 2026

Do not scale from this drawing