


REVISED FRONT ELEVATION - INTERNALLY MOUNTED ROLLER SHUTTER

267 Basingstoke Road, Reading RG2 0HY | Planning Application PL/26/1241

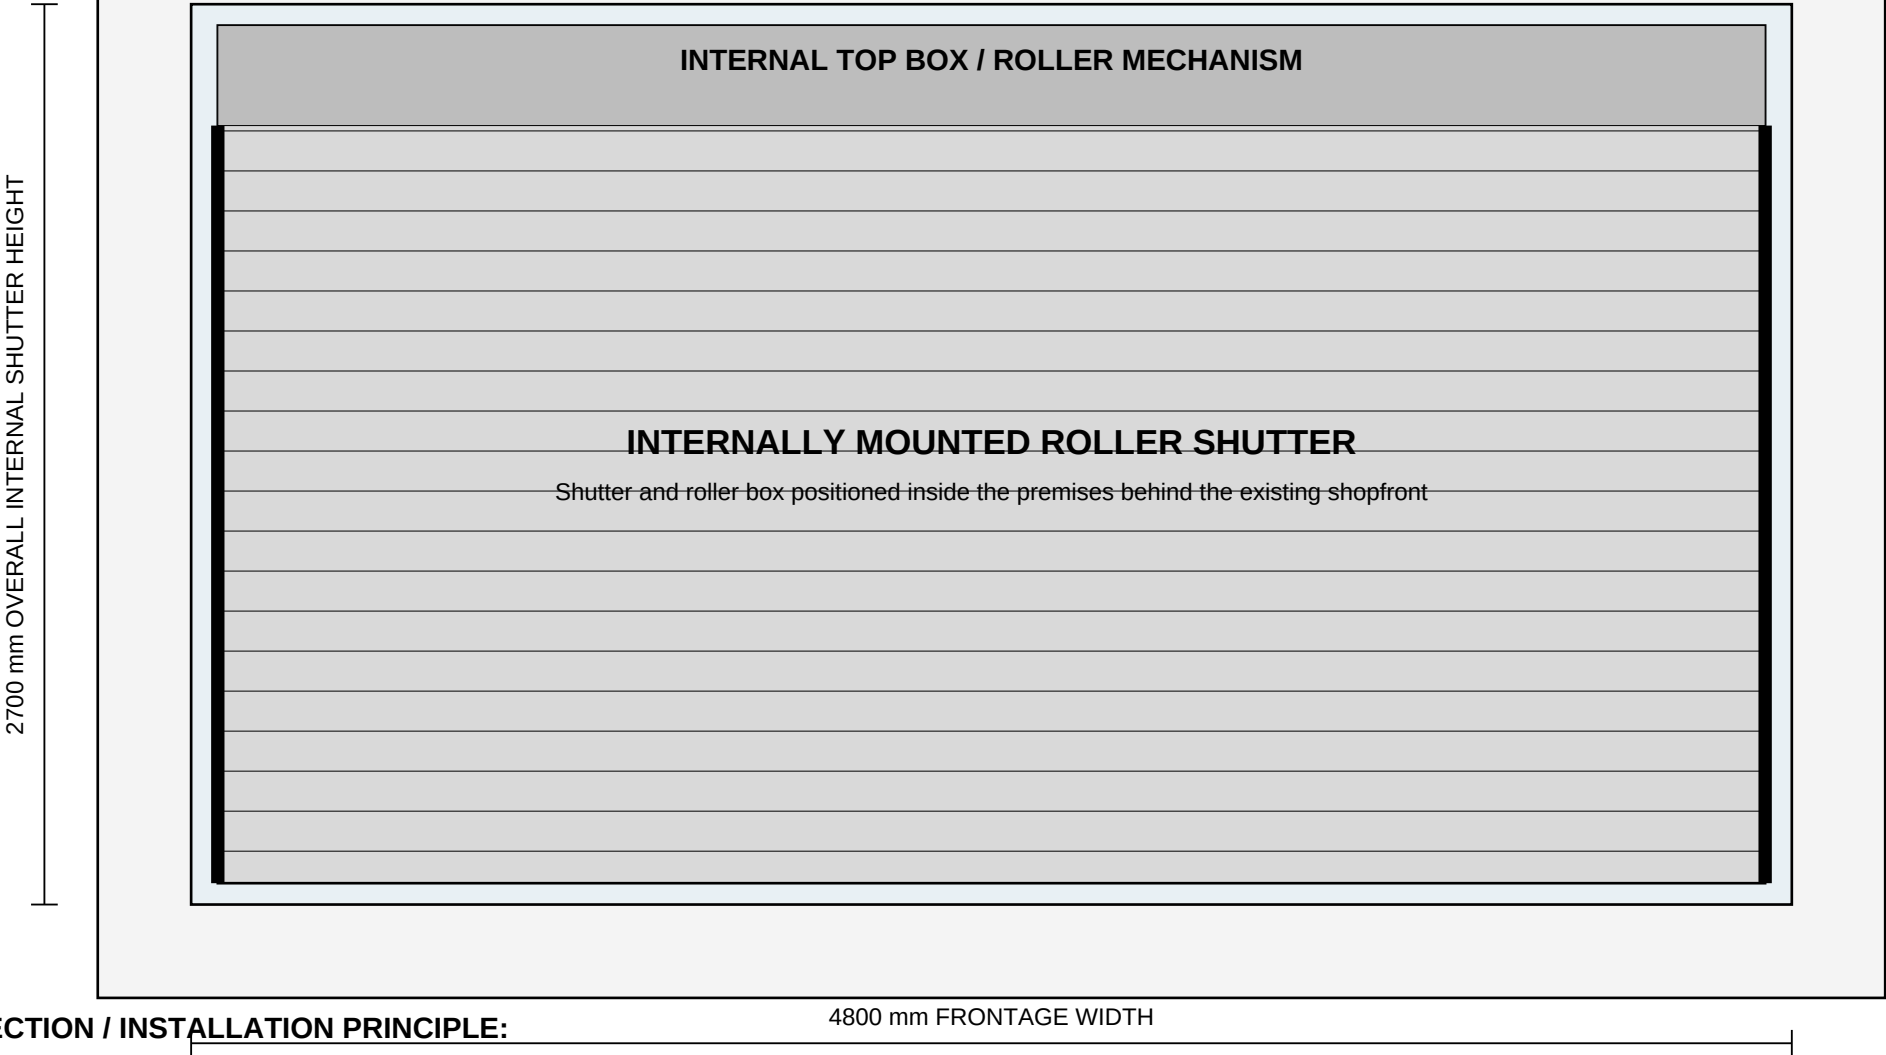

SECTION / INSTALLATION PRINCIPLE:


- Existing external shopfront retained - no external shutter box.
- Proposed roller shutter, guide rails and top box are mounted internally.
- Front elevation remains visually active when shutter is open.
- Drawing is diagrammatic / NTS and intended to show the revised mounting arrangement.

Revision: Front shutter changed from external to internal mounting

REVISED REAR

ROLLER SHUTTER

41

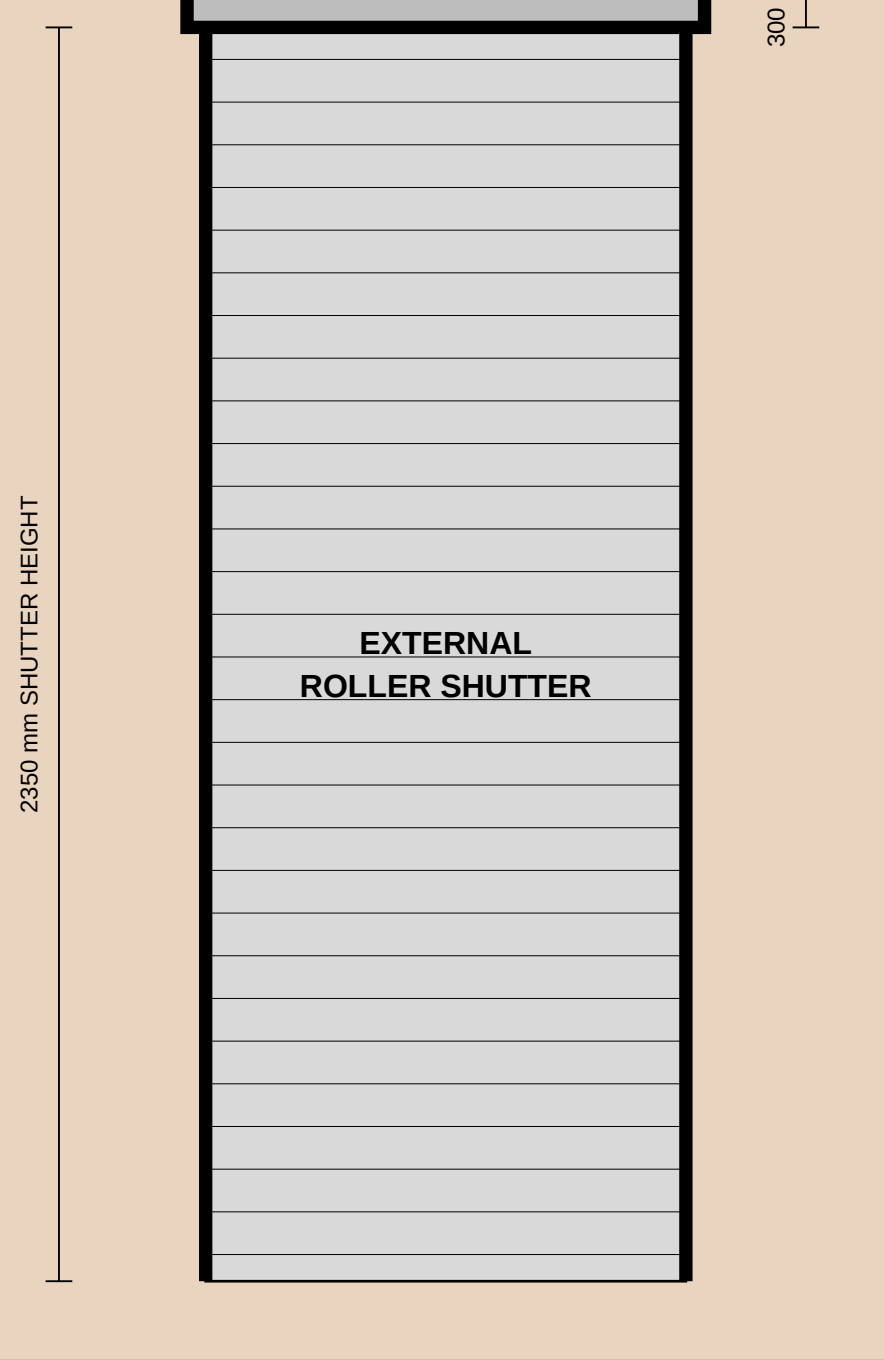

REAR ELEVATION NOTES:

- Rear door roller shutter remains externally mounted.
- External roller/top box retained above rear door.
- Rear shutter width: 900 mm; shutter height: 2350 mm; top box: 300 mm.
- Rear external arrangement retained following Planning Officer clarification.

Drawing: Revised Front & Rear Elevations | Scale: NTS


MOUNTING ARRANGEMENT - FRONT INTERNAL / REAR EXTERNAL

Diagrammatic side profiles | Planning Application PL/26/1241

A. FRONT - INTERNAL MOUNTING

OUTSIDE


INSIDE

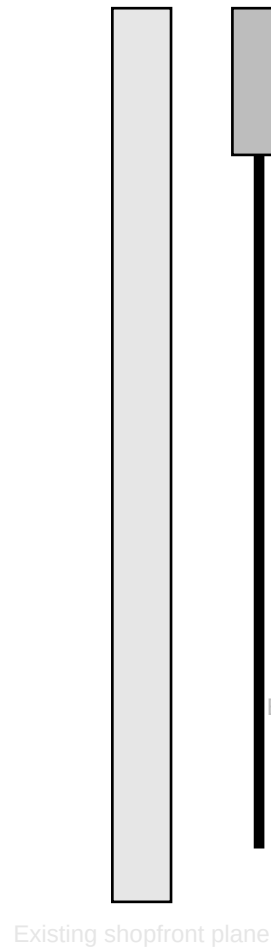

B. REAR - EXTERNAL MOUNTING

OUTSIDE

INSIDE

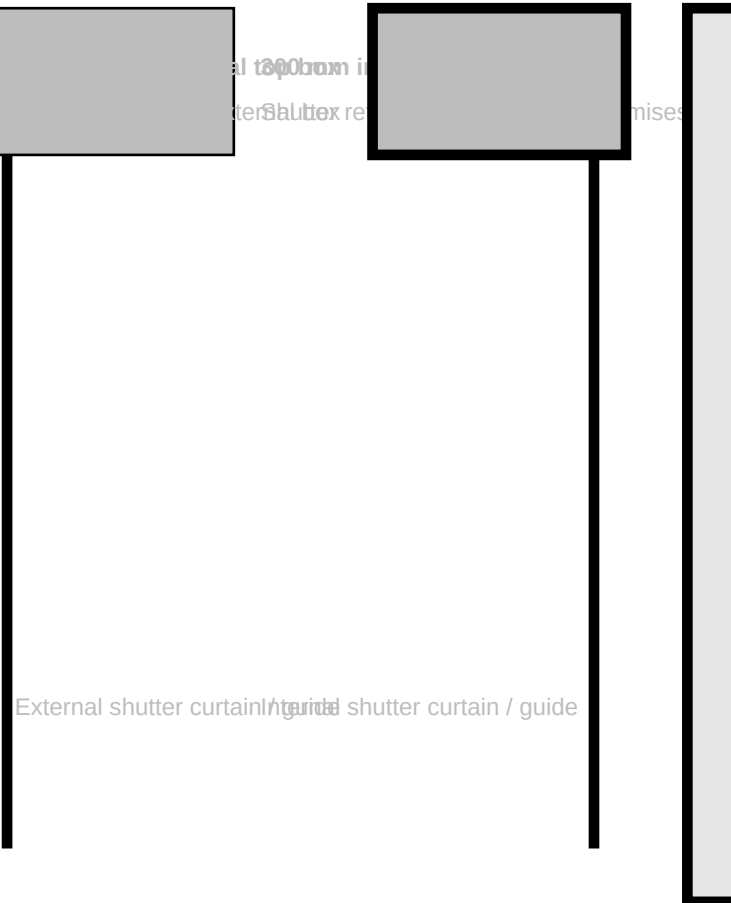

Purpose of this sheet: to clearly distinguish the revised front internal shutter from the retained rear external shutter.

All dimensions shown are based on the information supplied by the applicant; final installation is subject to site verification by the shutter contractor.