


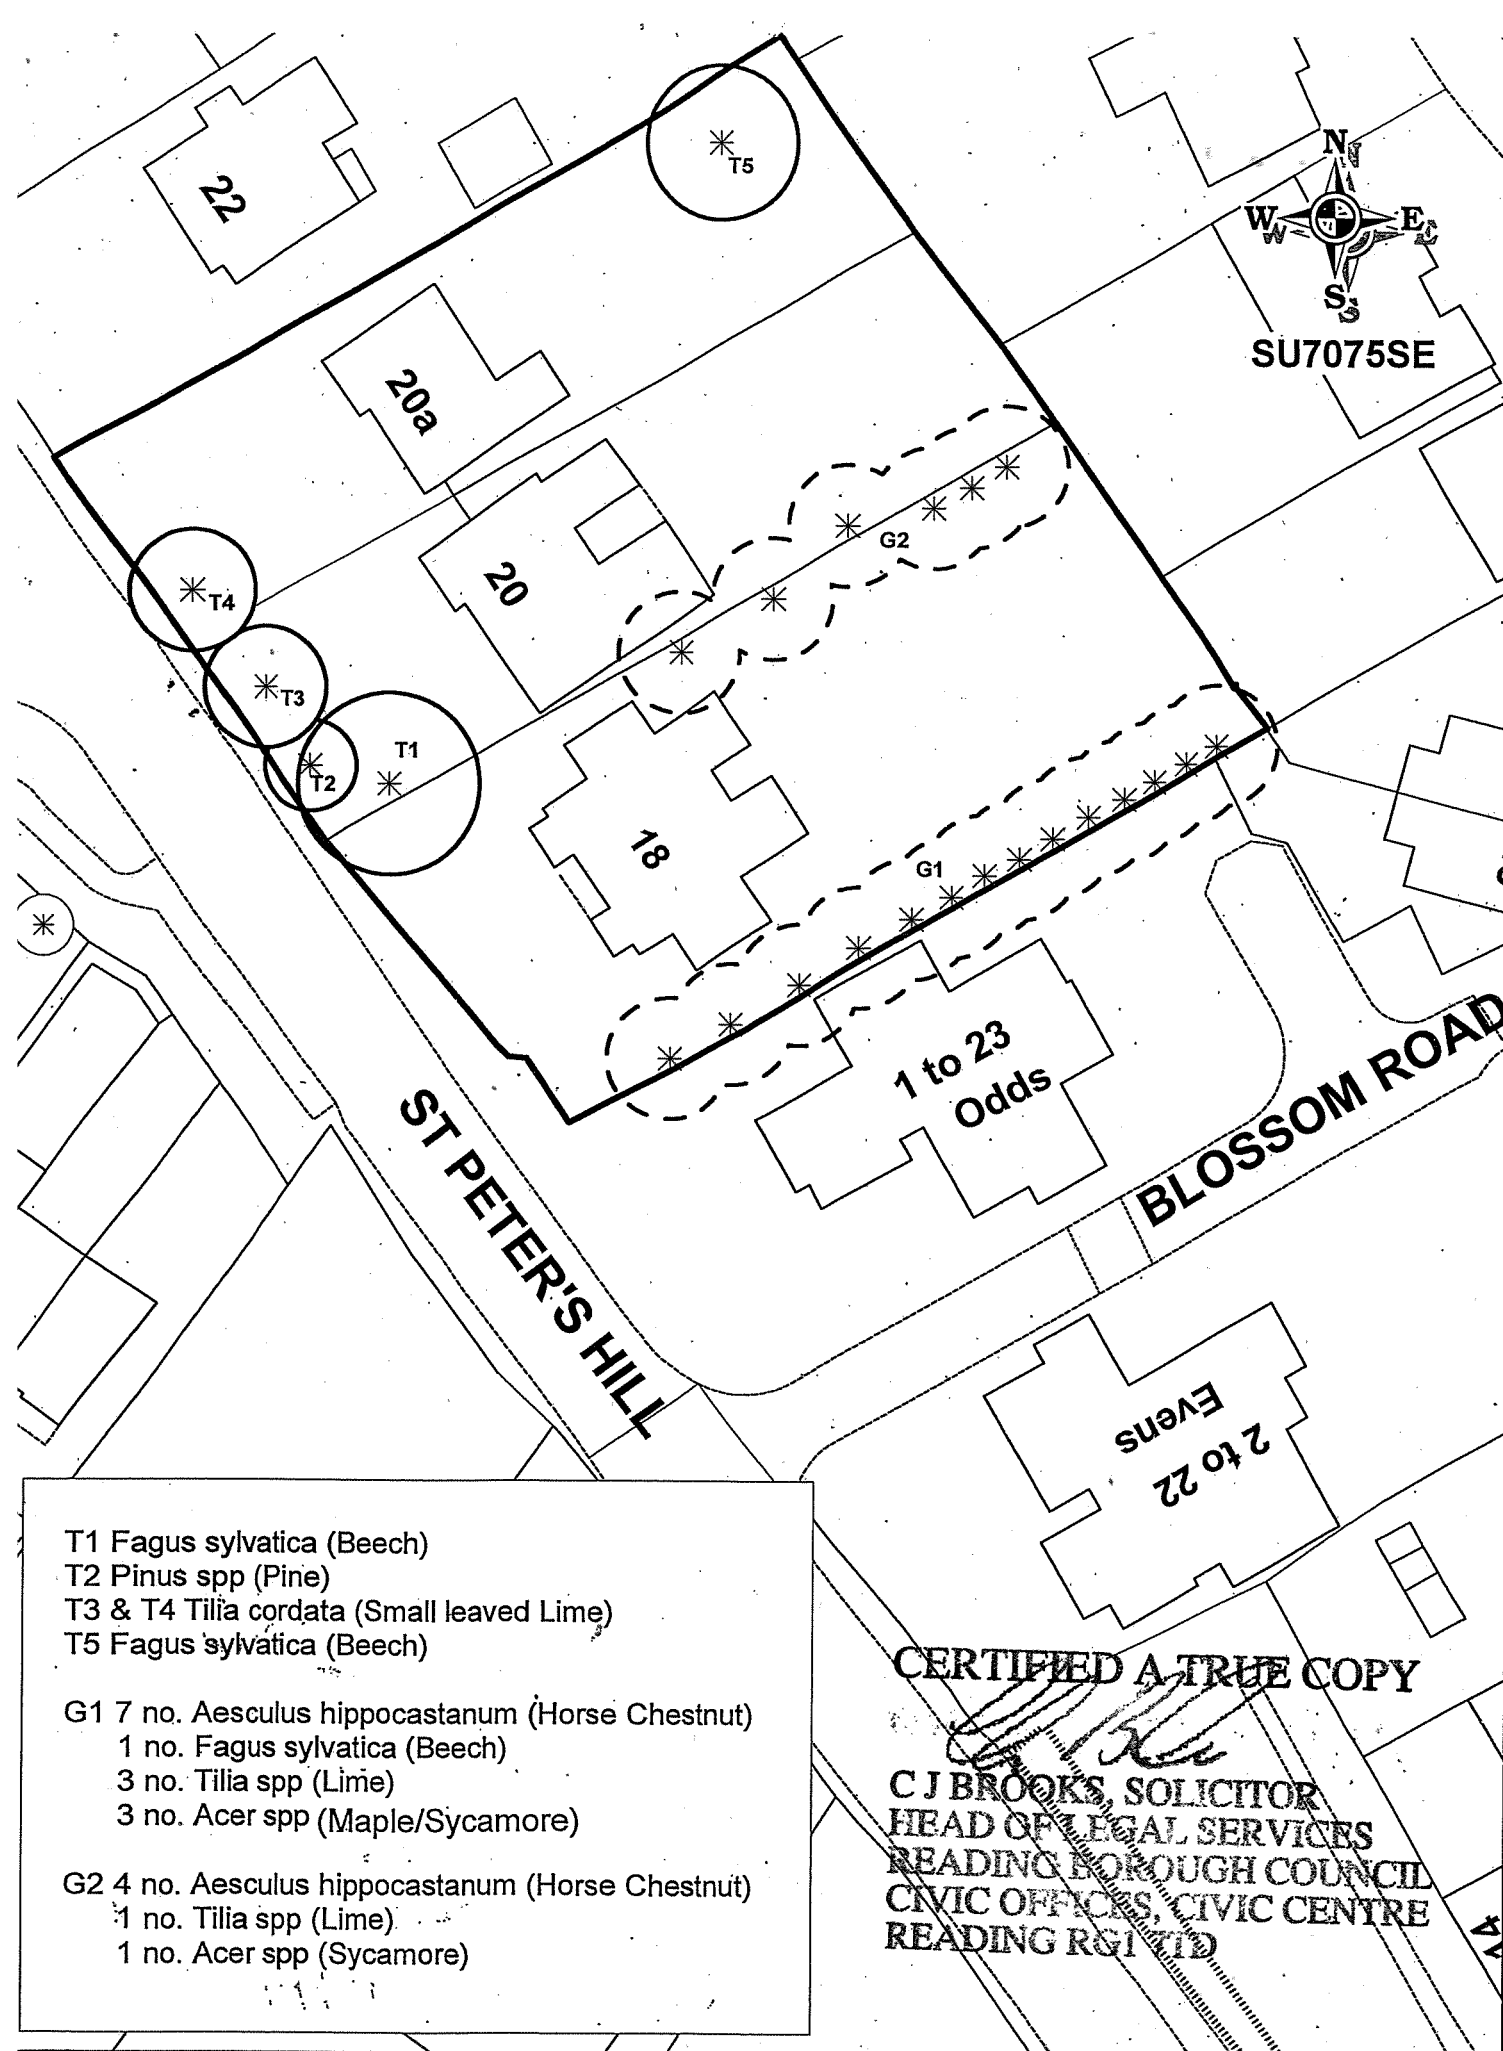

FILE TREE PRESERVATION ORDER: 18, 20 & 20A ST PETERS HILL, READING

RG NO E2701

DATE OCT 2008

DRAWN BY KR

SCALE 1:500

Crown Copyright. All Rights Reserved. Reading Borough Council. Account No 100019672 2008



Reading
 BOROUGH COUNCIL
 PLANNING SUPPORT TEAM