
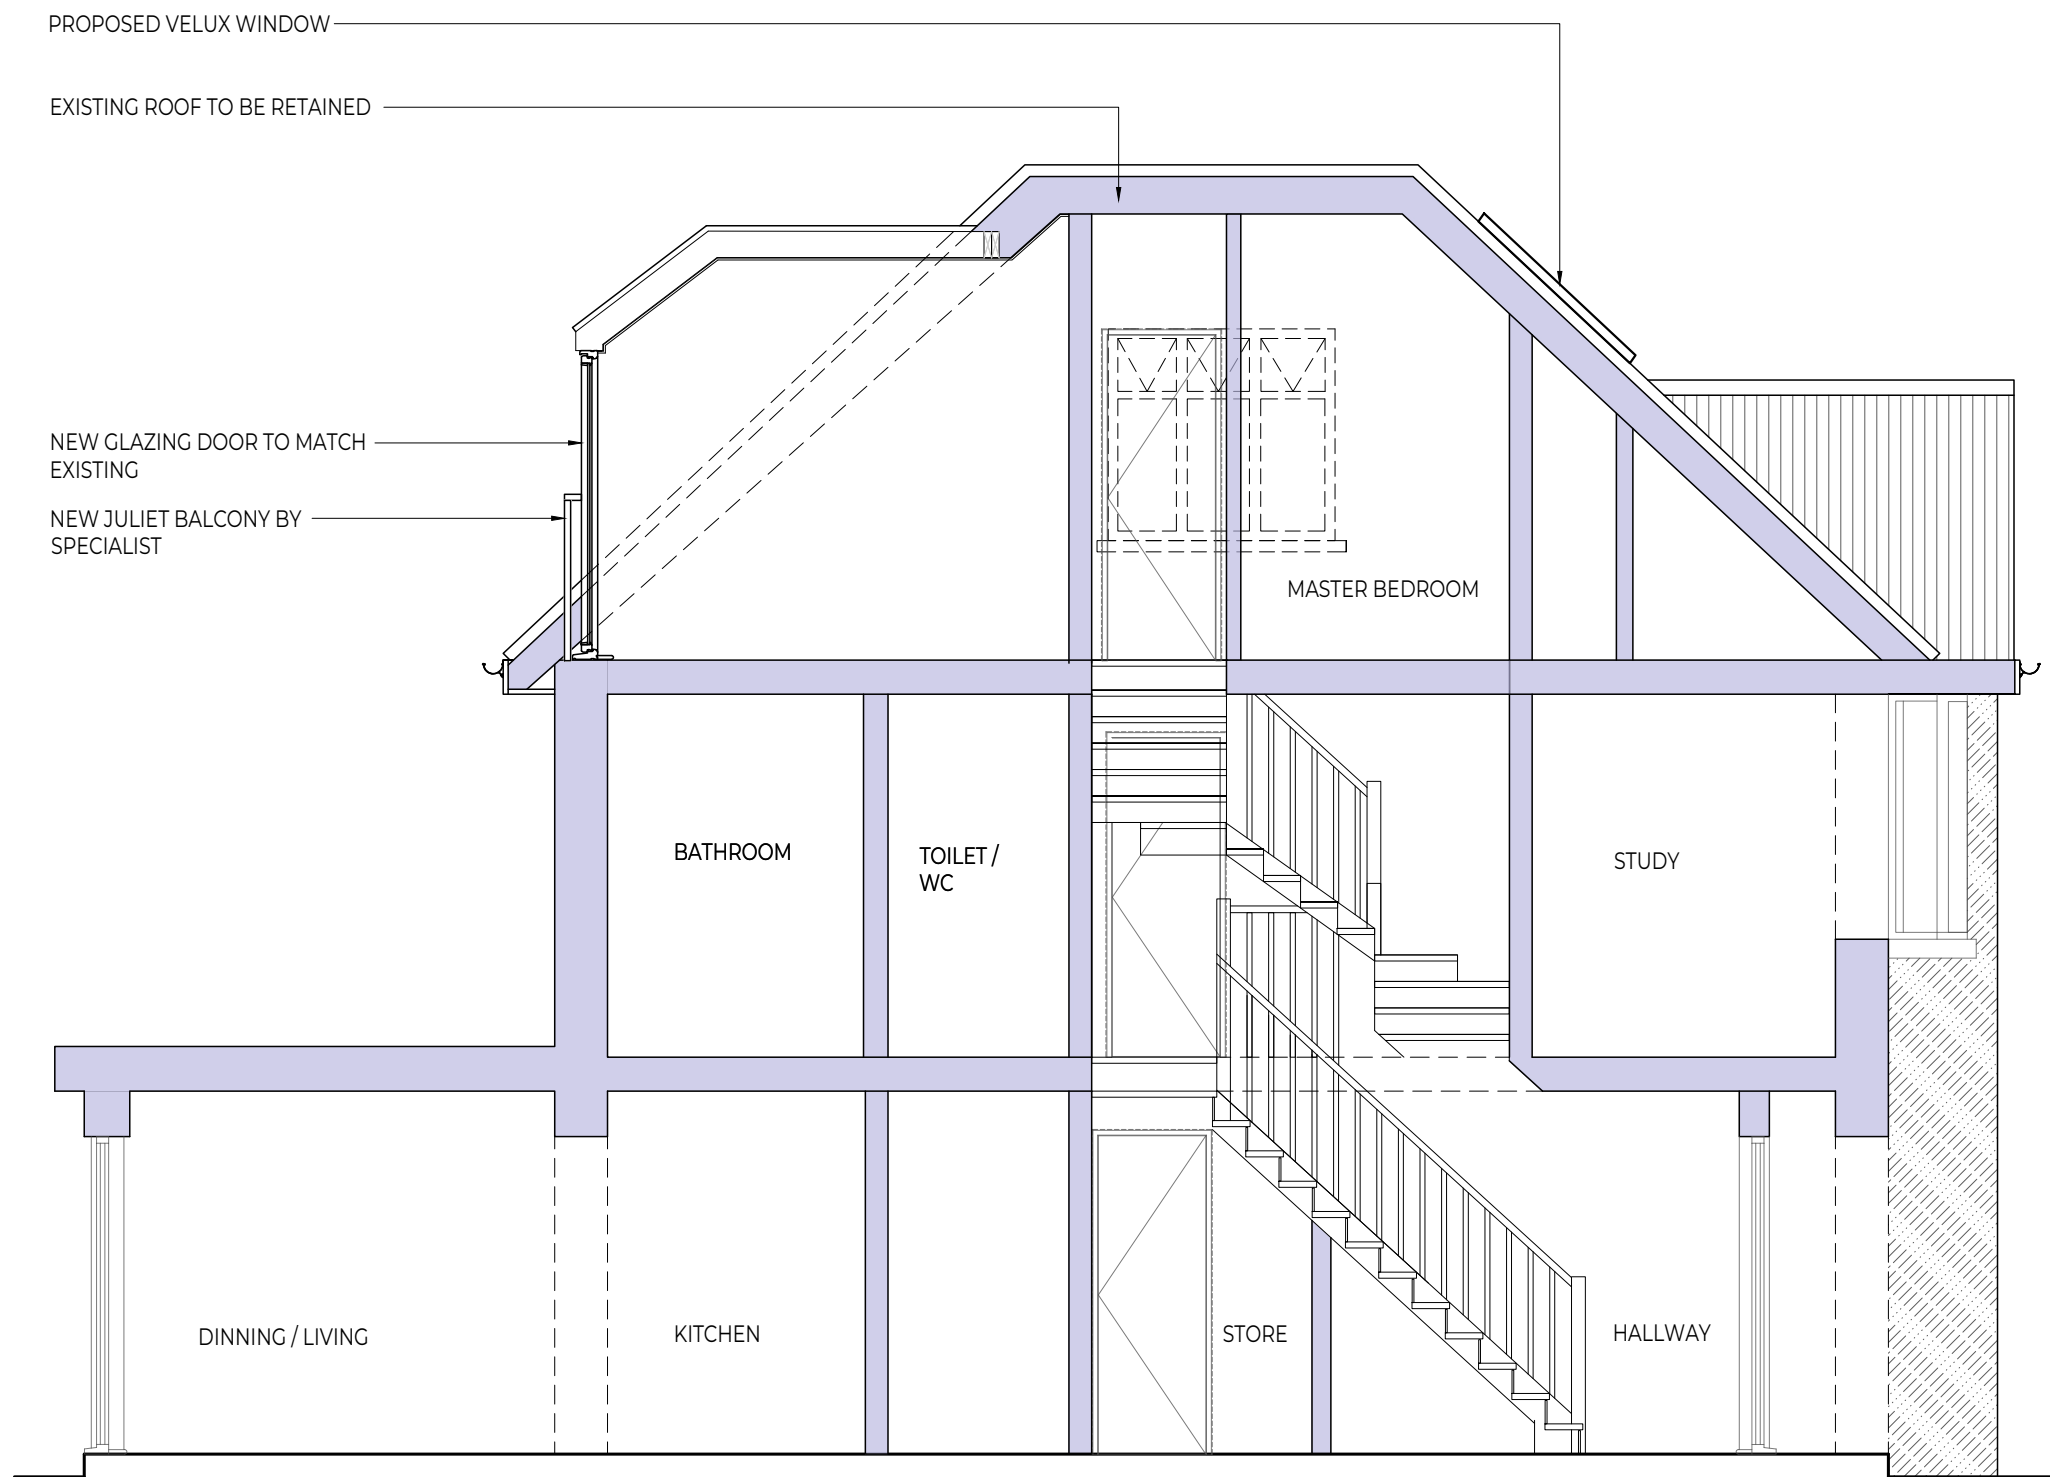


SECTION A-A
SCALE 1:50

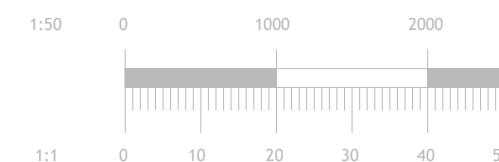

2026/06/26	FOR INFORMATION		MK	M.R.
2026/06/26	FOR INFORMATION		MK	M.R.
REV	DATE	DESCRIPTION	BY	APP
Client Name				
Khalid Hussain				
Project Address				
20 Church End Lane, Reading, Tilehurst, RG30 4UT				
Section				
Loft Conversion				
Project title				
Structural				
Drawing title				
PROPOSED SECTION A-A				
 M.R. ENGINEERING DESIGN LTD. 4 LUCAS ROAD, HIGH WYCOMBE BUCKS, HP13 6QE Tel : +44 7976 763007, mail : mohammedrafiqeng@outlook.com				
Drawing Status				
For Planning Application Approval				
Project no. MR-2026-20				
Dwg no. EX-S-1006	Date 29-06-2026		Scale 1:50	
Drawn MK	Checked M.R.	Revision P02		