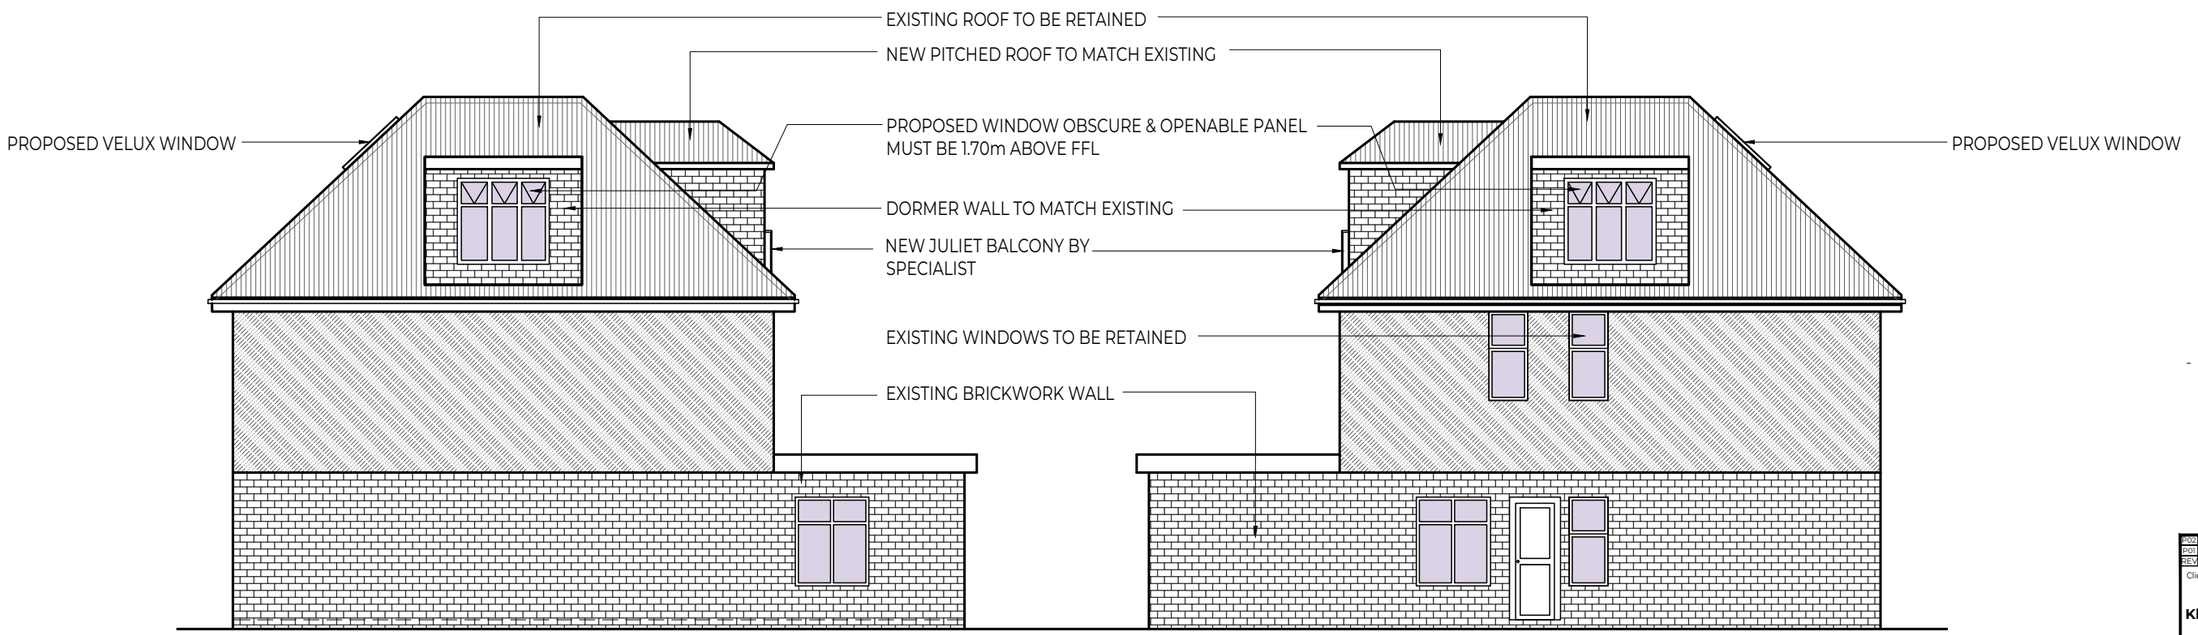

- PROPOSED SIDE ELEVATIONS

SCALE 1:100

REV	DATE	DESCRIPTION	BY	APP
P02	15/10/25	FOR INFORMATION	MK	M.R
P01	29/06/26	FOR INFORMATION	MK	M.R

Client Name

Khalid Hussain

Project Address

20 Church End Lane, Reading, Tilehurst, RG30 4UT

Section

Loft Conversion

Project title

Structural

Drawing title

PROPOSED SIDE ELEVATIONS

M.R. ENGINEERING
DESIGN LTD.
4 LUCAS ROAD, HIGH WYCOMBE
BUCKS, HP13 6QE
Tel : +44 7976 763007,
mail : mohammedrafiqeng@outlook.com

Drawing Status

For Planning Application Approval

1:100 0 1000 2000 3000 4000 5000

1:1 0 10 20 30 40 50

Project no.		
MR-2026-20		
Dwg no.	Date	Scale
EX-S-1004	29-06-2026	1:100
Drawn	Checked	Revision
MK	M.R.	P02