


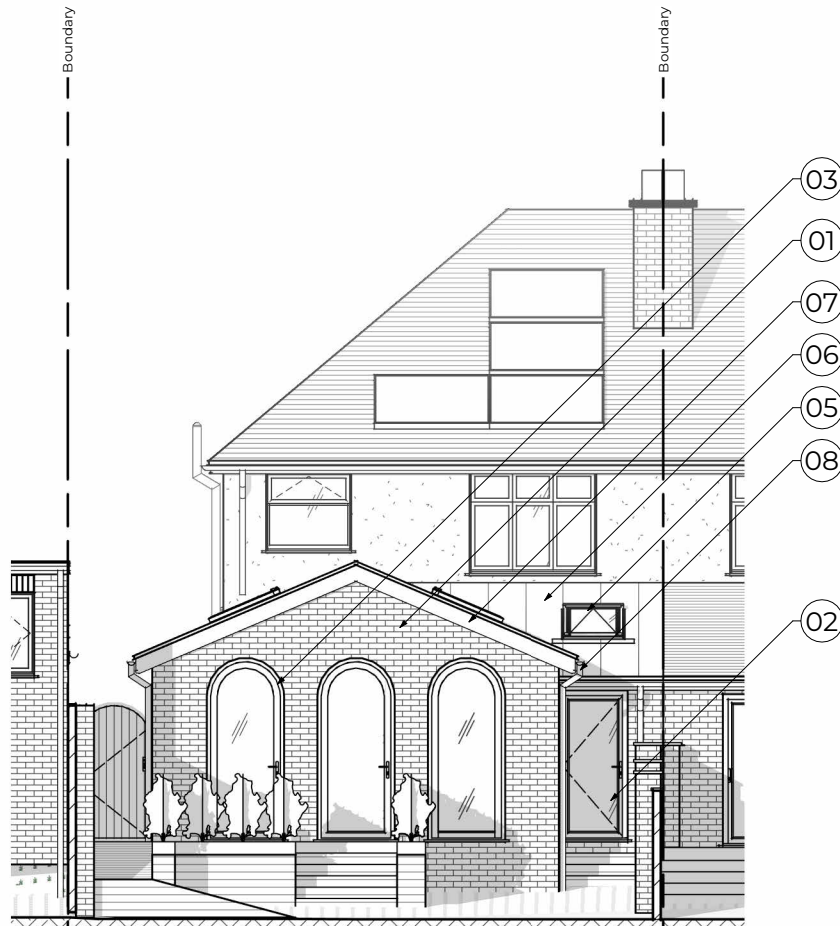

Proposed Elevation - South-West

General Arrangement | Scale 1 : 100




Proposed Elevation - North-East

General Arrangement | Scale 1 : 100



Proposed Elevation - South-East

General Arrangement | Scale 1 : 100

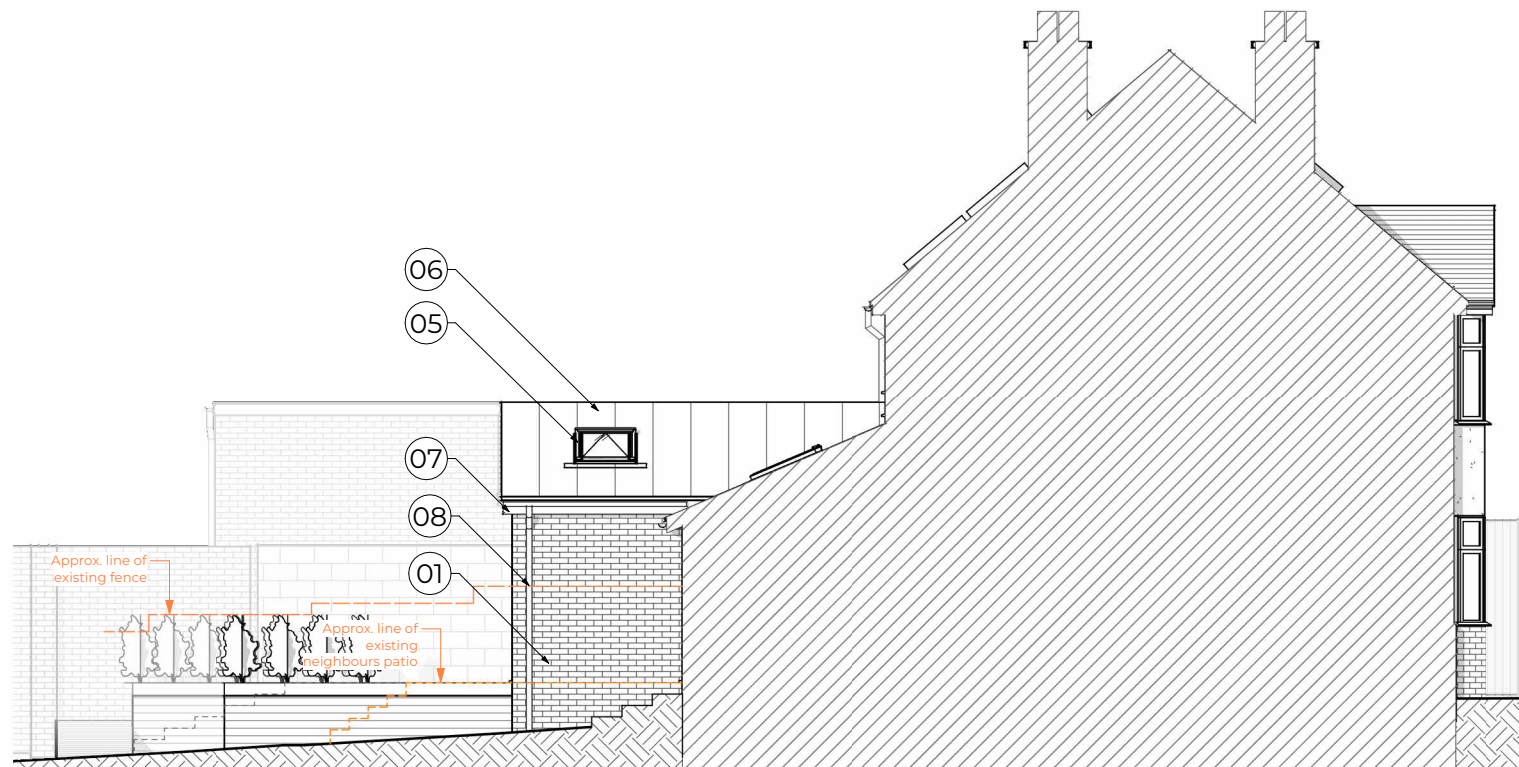

Proposed Elevation - North-West

General Arrangement | Scale 1 : 100

Finishes & Materials

Ref.	Description
01	walls - red brick to match existing
02	external doors - white PVC double glazed to match existing
03	external arched doors - pale green/blue painted hardwood
04	external windows - white PVC double glazed to match existing

Finishes & Materials

Ref.	Description
05	roof windows - double glazed, anthracite grey
06	pitched roofs - bronze anodized aluminium roof covering
07	fascias/soffits - white PVC to match existing style & colour
08	rainwater goods - black PVC, size & style to match existing

Michael Aubrey Barrow

STRUCTURE & ARCHITECTURE




0118 962 9666
mapl.co.uk

0118 962 7999
createhomedesign.co.uk

NOTES

- A. the drawing is copyright protected and may not be used, reproduced or relied upon by any third party without explicit agreement from MAB.
- B. the client titled shall have a licence to copy and use the drawings only for the purpose as defined by the titled project and status. MAB are not liable for any other use.
- C. the drawing is subject to variations. It is the Contractor's responsibility to ensure they have the latest revision.
- D. this drawing must be read in conjunction with all other project drawings and any discrepancies reported immediately for clarification.
- E. all measurements must be obtained from stated dimensions only, which are in millimetres unless noted otherwise, not to be scaled off except for Local Authority Planning application purposes, and checked before ordering any materials.
- F. full schedules, specification notes and legends are located on drawings numbered '900' to '999'.

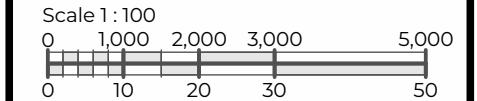

PROJECT ADDRESS

328 Kidmore Road, Caversham, Reading. RG4 7NG

PROJECT DESCRIPTION

Single Storey Rear Extension

CHECK'D	DRAWN	D	REV.
CB	FM	D	

REV	DATE	BY	DESCRIPTION
D	15.10.2026	HB	Remove ASHP
C	08.10.2026	FM	Patio further reduced

STATUS PLANNING

Drawing to support a planning application, intended for illustration purposes only, subject to statutory approval, and must not be used for construction.

CLIENT

Nick Jones

TITLE

Elevations - Proposed GA

SIZE REFERENCE

A3 MAB-C5367- 281