



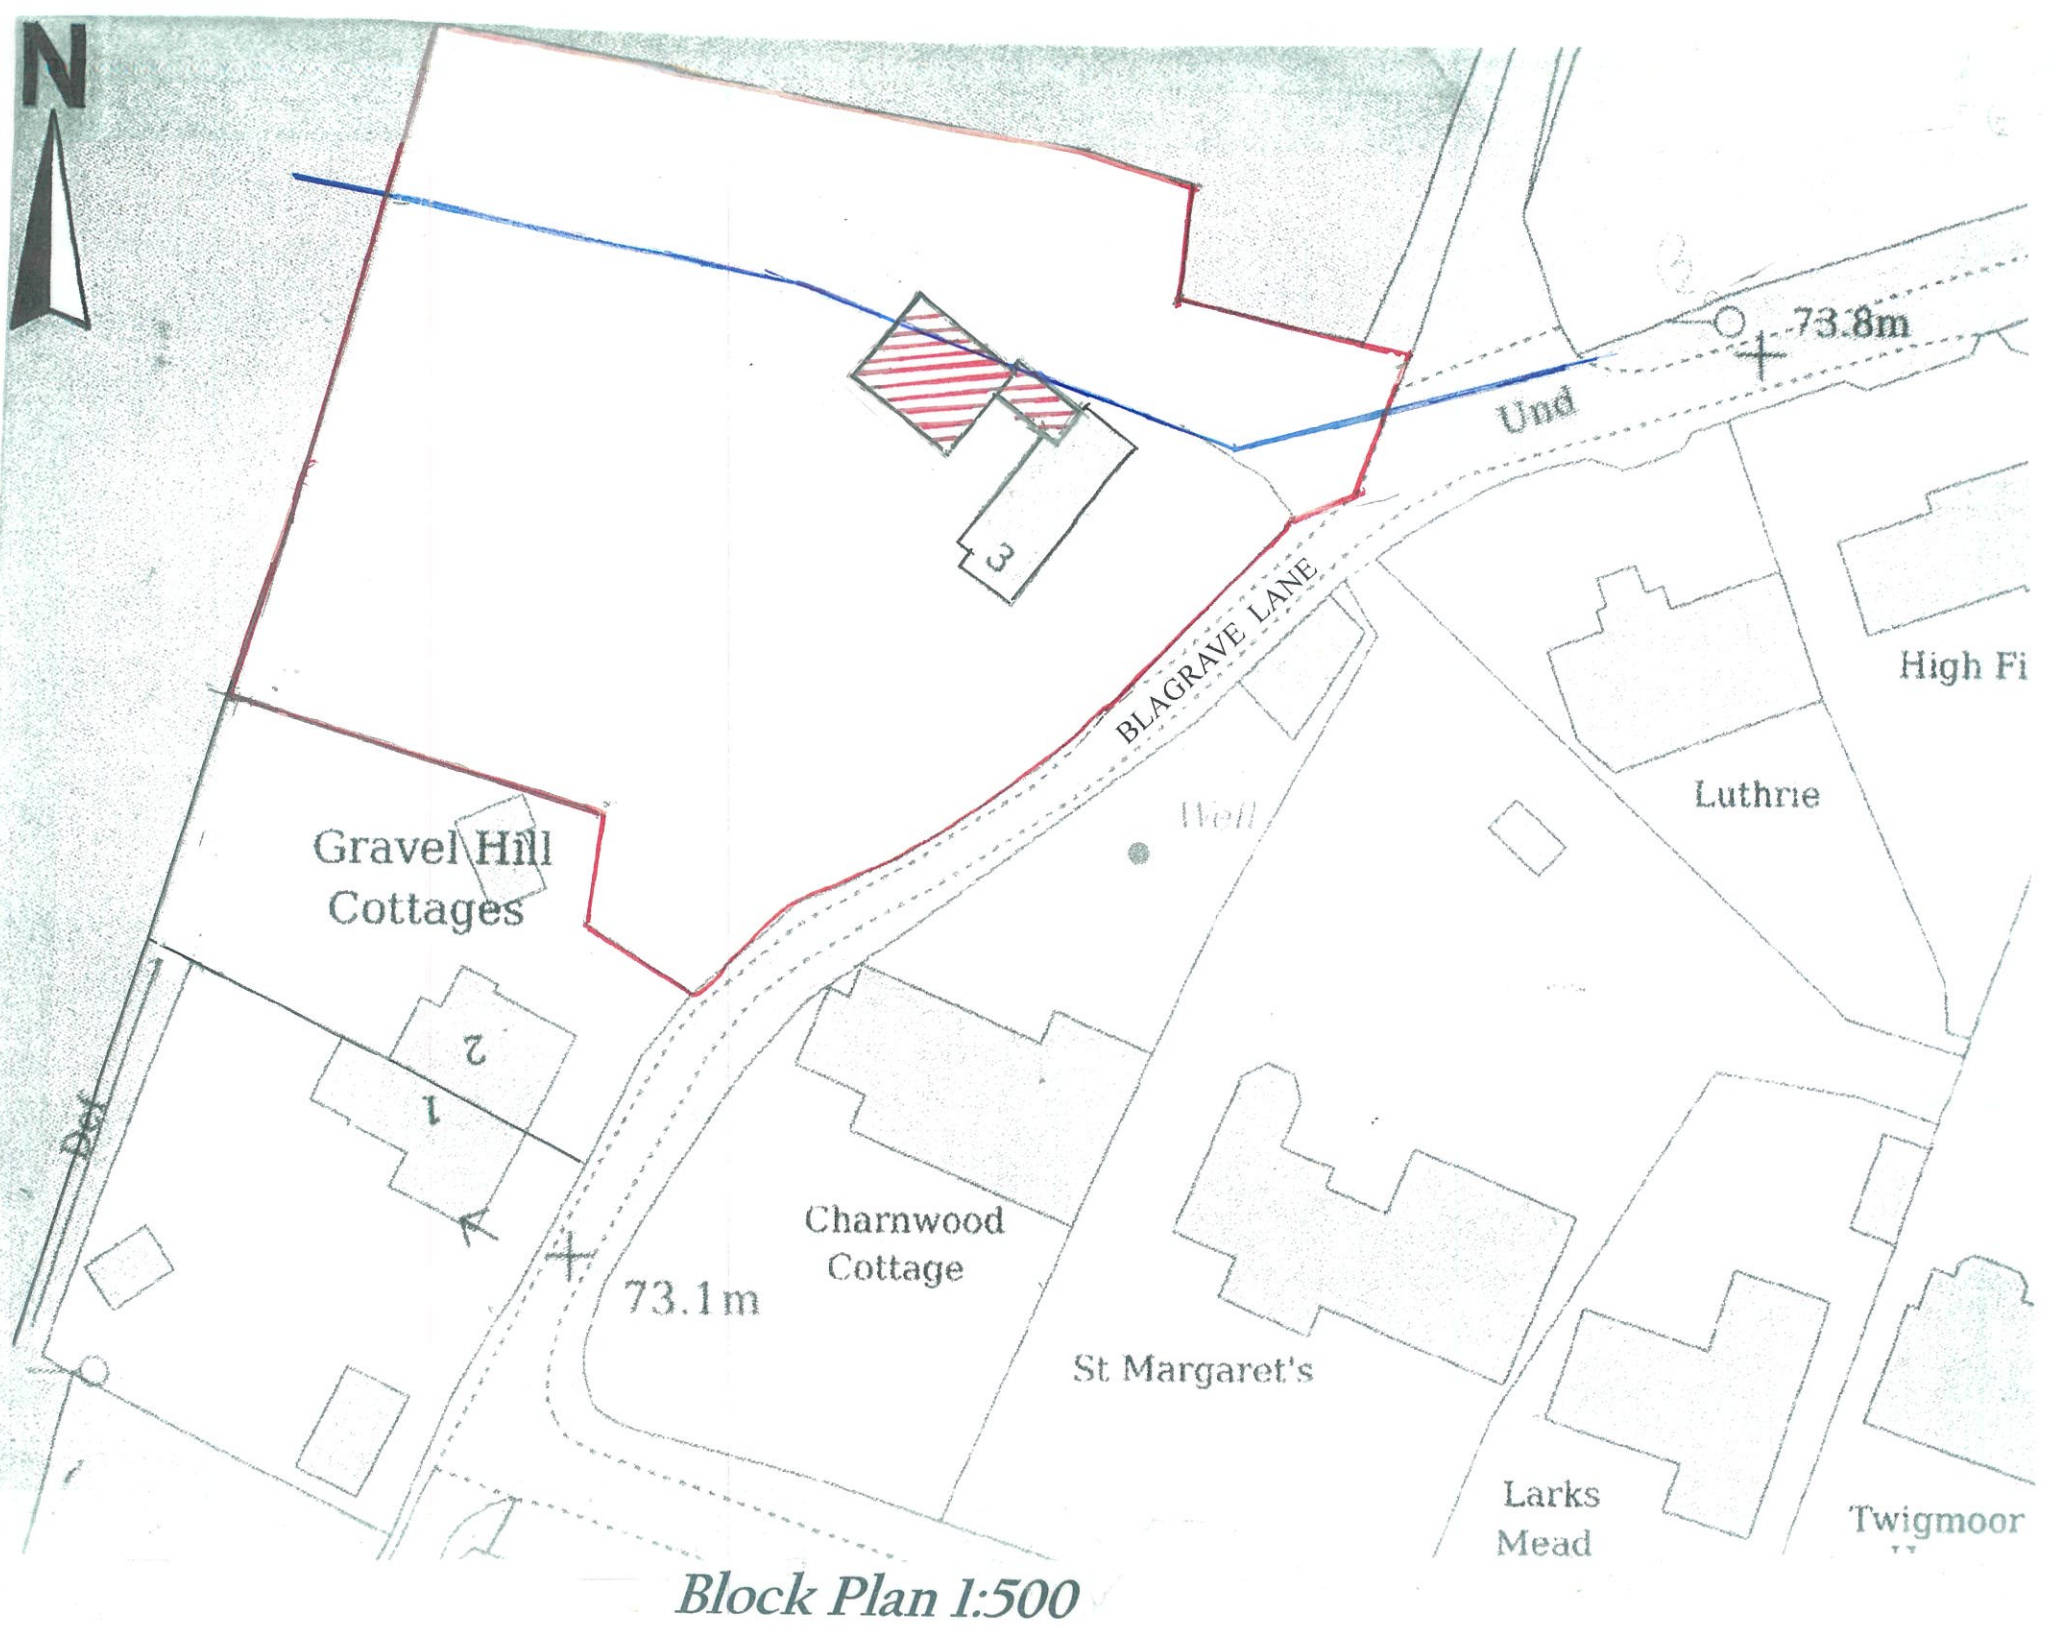

3 Gravel Hill Cottages, Blagrove Lane, Caversham, Reading, RG4 7DY

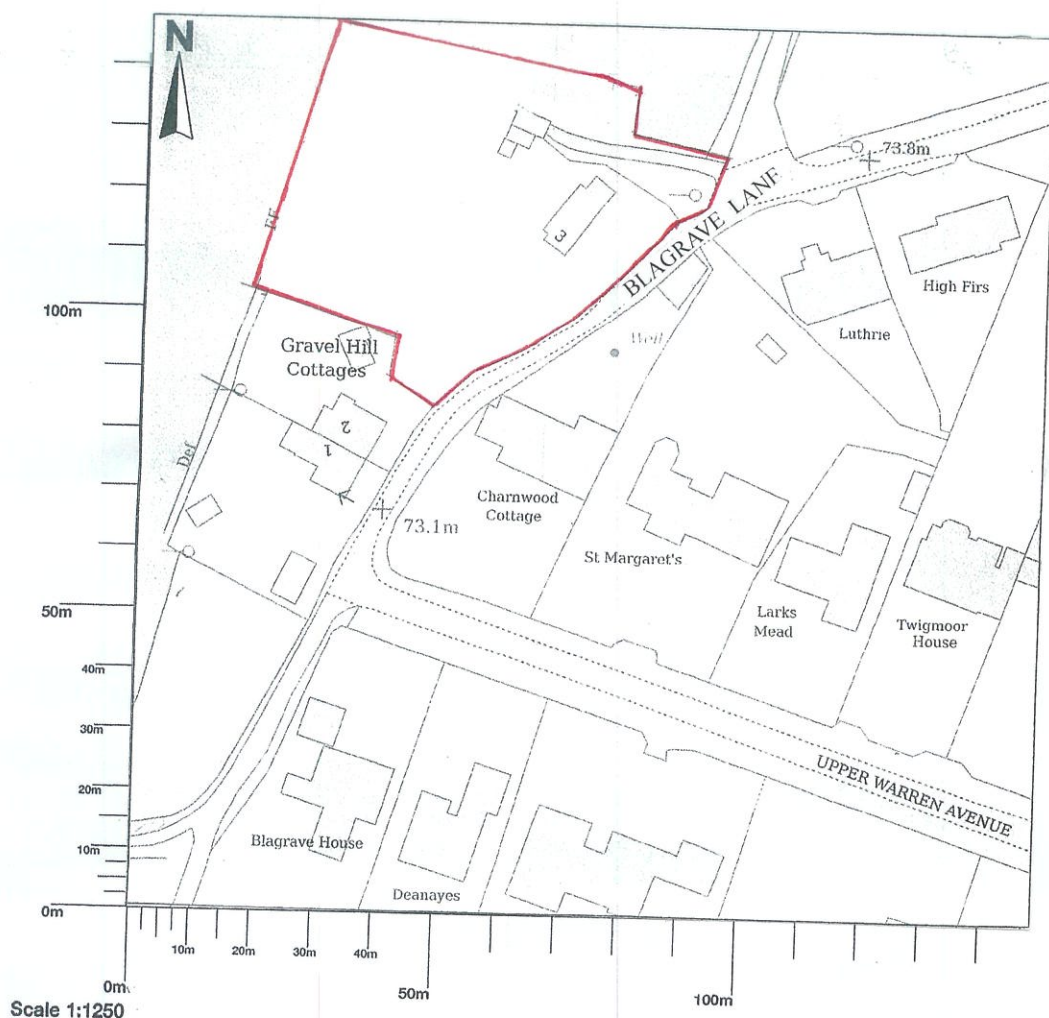

© Crown copyright and database rights 2026 OS 100054135. Map area bounded by: 469294,175387 469436,175529. Produced on 07 April 2026 from the OS National Geographic Database. Supplied by UKPlanningMaps.com. Unique plan reference: p2f/uk/1401873/1877559

Location Plan 1:1250

Domus Design Associates

Architecture, Planning & Interior Design Consultants Chartered Building Engineers
The Gatehouse, Sonning Lane, Sonning-on-Thames, Berkshire, RG4 6ST.
Phone 0118 9697376 07568 731236 david@dpbates.co.uk

Richard Hudson & Tara Carradine,
3 Gravel Hill Cottages,
Blagrove Lane,
Caversham,
RG4 7DY

Client:
April 2026
Date:
D.P.Bates 0118 969 7376

Drawn:
1 1/2 Storey Extension,
Location & Block Plans

Dwg Title:
1:1250 & 1:500

Scales:
HBL/26/P4A

Dwg No.