CDM 2015 Health & Safety Information

This information relates only to 'Significant Hazards' identified on this drawing and is to be read in conjunction with the Designer's Risk Assessment Register.

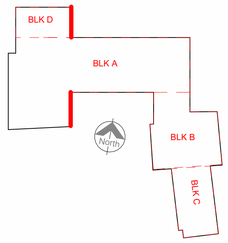

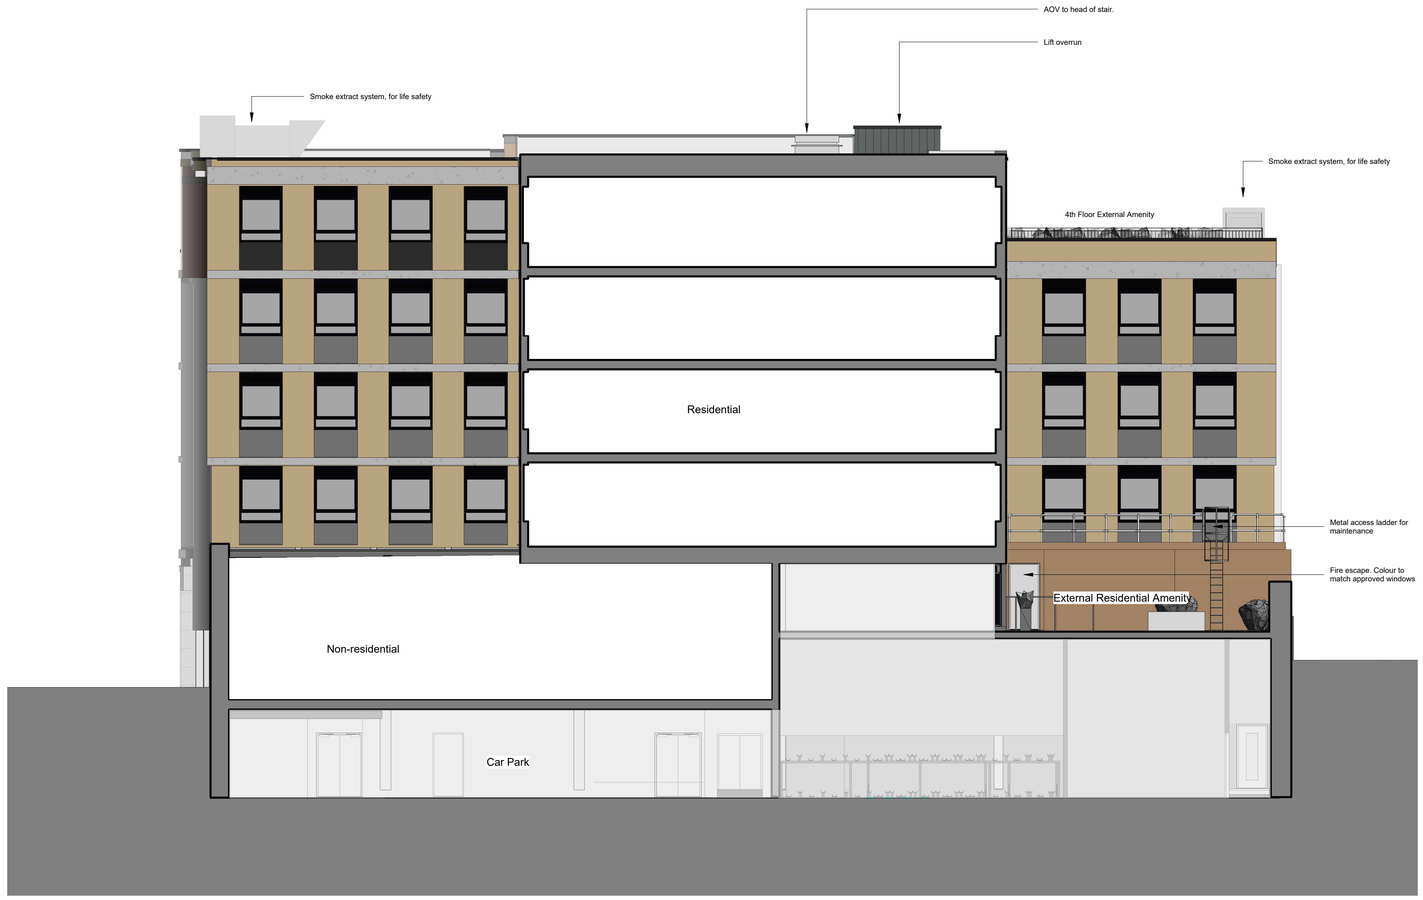

Rev	Date	Revision Details	Dr	Ch
P03	03/10/26	Full App - Final Issue	WW	WW
P02	29/08/26	Full App - Updated to comments	WW	WW
P01	10.08.26	Full App - Draft Issue	WW	WW

Bristol: Westworks, Beacon Tower, Colston Street, Bristol, BS1 4XE
T 0117 214 1101 E bristol@ecewestworks.com
Sussex: 64 - 68 Brighton Road, Worthing, West Sussex, BN11 2EN
T 01903 248777 E sussex@ecearchitecture.com
London: 76 Great Suffolk Street, London SE1 0BL
T 020 7928 2773 E london@ecearchitecture.com
WESTWORKS
www.ecewestworks.com

Client's Name
TENE LIVING

Job Title
Market Place Reading

Drawing Title
Planning Full_Internal East Elevation

Scale
1 0 1 2 3 4 5 m
Scale 1:100 @A1

Drawn	Checked	Date
WST	WST	26.06.26

Job No	Origin	Vol	Level	Type	Role	Number	Status	Rev
W0821	WW	XX	XX	DR	A	0224	S0	P03

Status
PLANNING

CAD Plot Date:03/10/2026 14:01:06

© ECE Westworks Limited. No dimensions to be scaled from drawing except for the puposes of Planning Applications. The contractor should check all dimensions on site. It is the contractors responsibility to ensure compliance with Building Regulations.