EXISTING SITE AND GROUND FLOOR PLANS

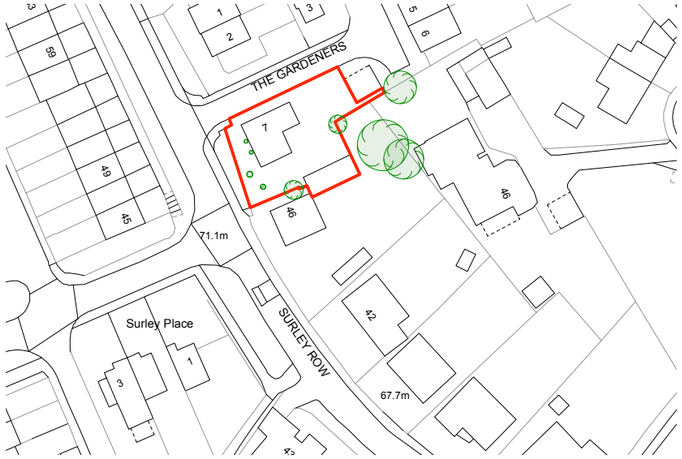

SITE AND BLOCK PLAN
SCALE 1:500 @ A3

0 10 20
metres

N

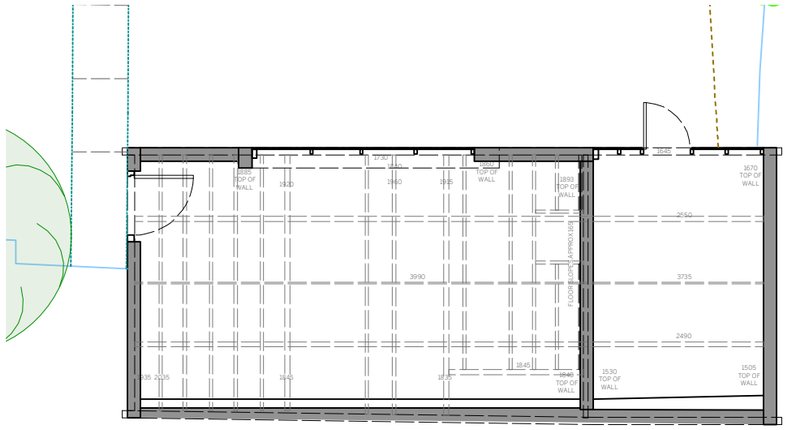

EXISTING GROUND FLOOR PLAN
SCALE 1:100 @ A3

0 10 20 30 40 50M

1:500 SCALE

0 5 10M

1:100 SCALE

TAIT ARCHITECTS

Contact
a 5 Kelburne Close, Winnersh, RG41 5JG
e info@taitarchitects.co.uk
w taitarchitect.co.uk
p 01189072593

General Notes
1. ISSUED ONLY FOR PURPOSE INDICATED.
2. THIS IS TO BE READ IN CONJUNCTION WITH ALL OTHER CONSULTANTS INFORMATION.
3. CHECK SITE CONDITIONS PRIOR TO COMMENCEMENT OF WORK
4. ANY DISCREPANCIES TO BE REPORTED DIRECTLY TO THE ARCHITECT
5. ALL DIMENSIONS TO BE CHECKED ON SITE.
6. THIS DRAWING IS COPYRIGHT.

Revisions:
REV DATE DESC

DRAWN CHECKED

N

Project name: 7 THE GARDENERS
Client: MR AND MRS GREENHALGH
Status: PLANNING
Job No: 24.513

Description: EXISTING SITE AND GROUND FLOOR PLANS
Date: SEPT 26
Scale: 1:100 @ A3
Drawing No: SU.001
Rev: