
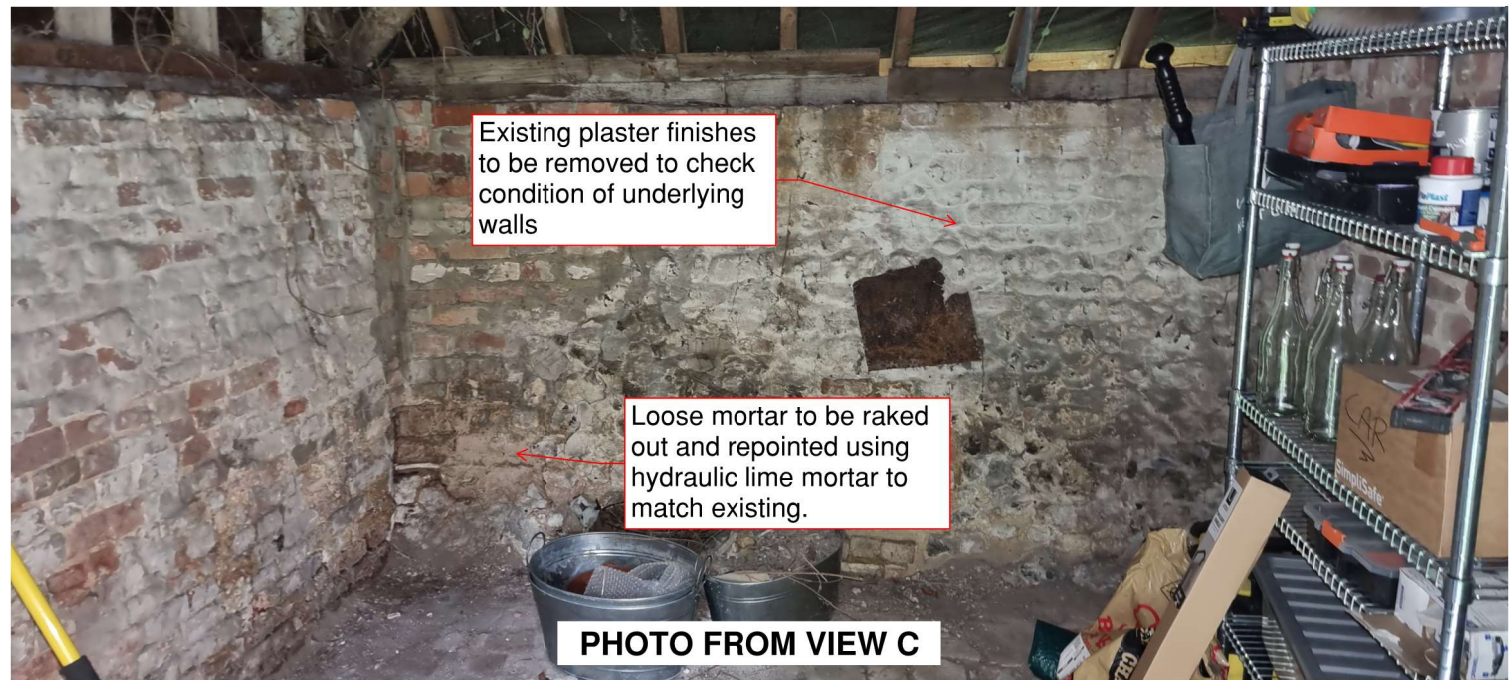
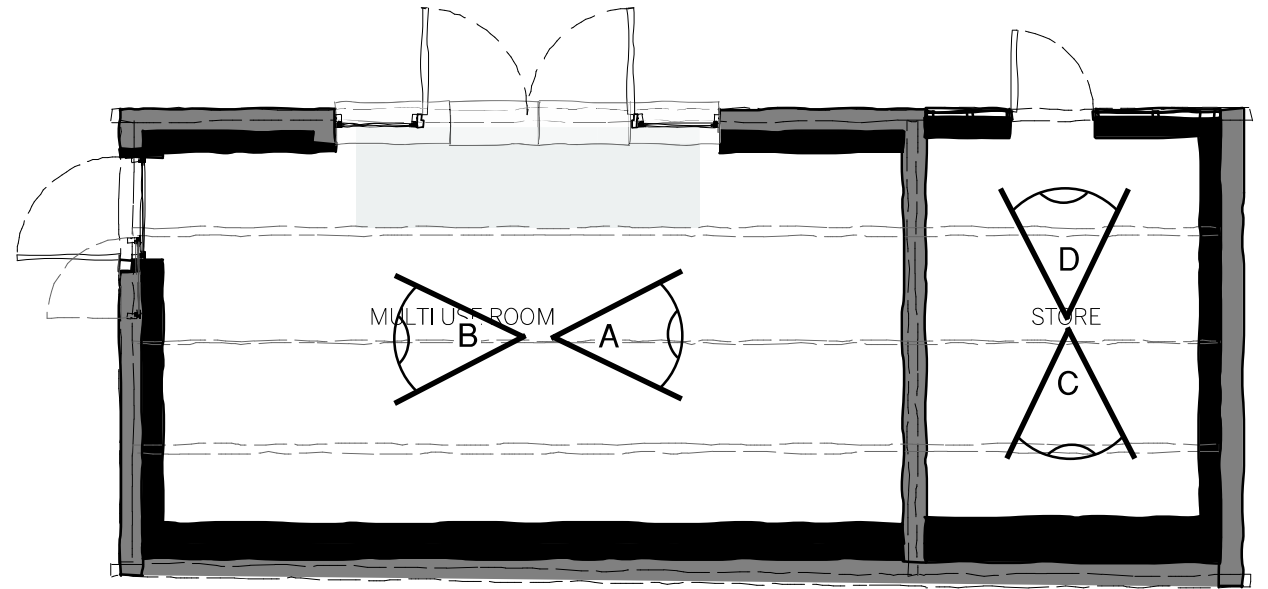
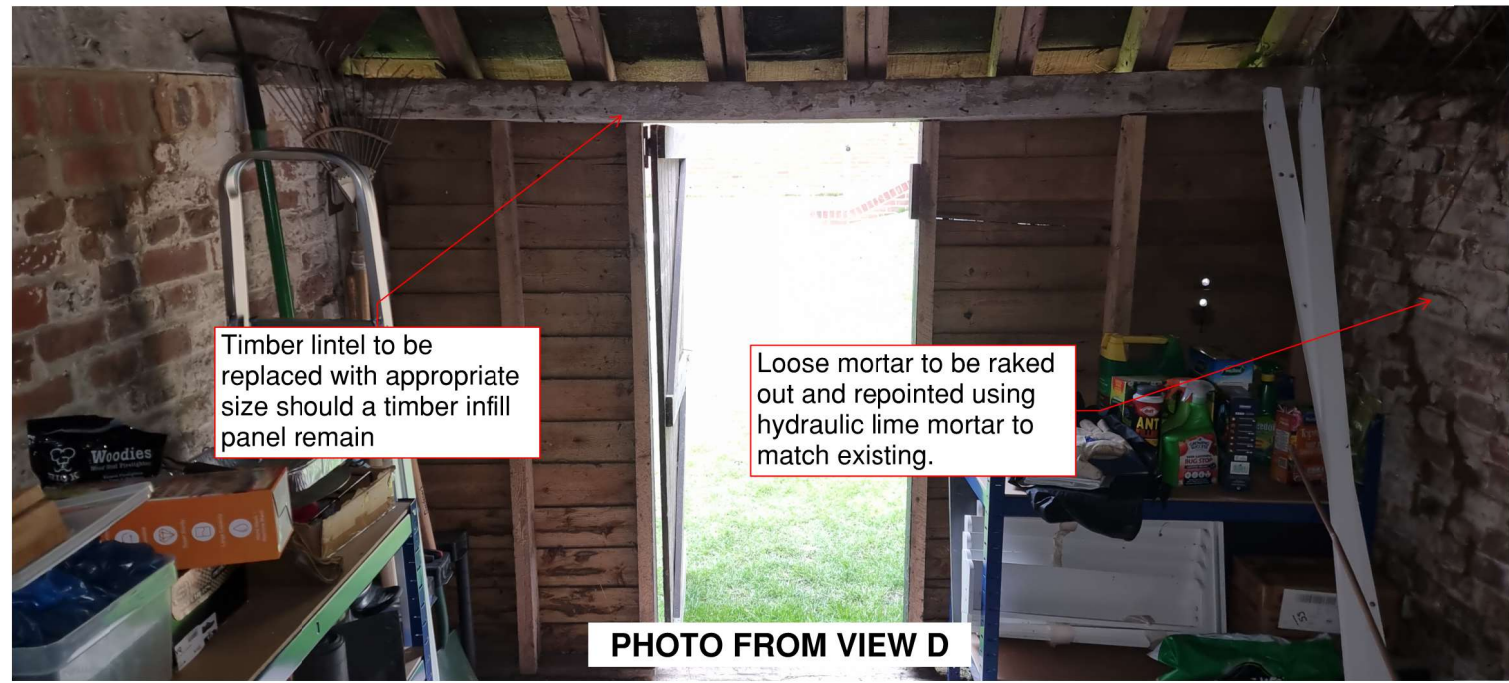


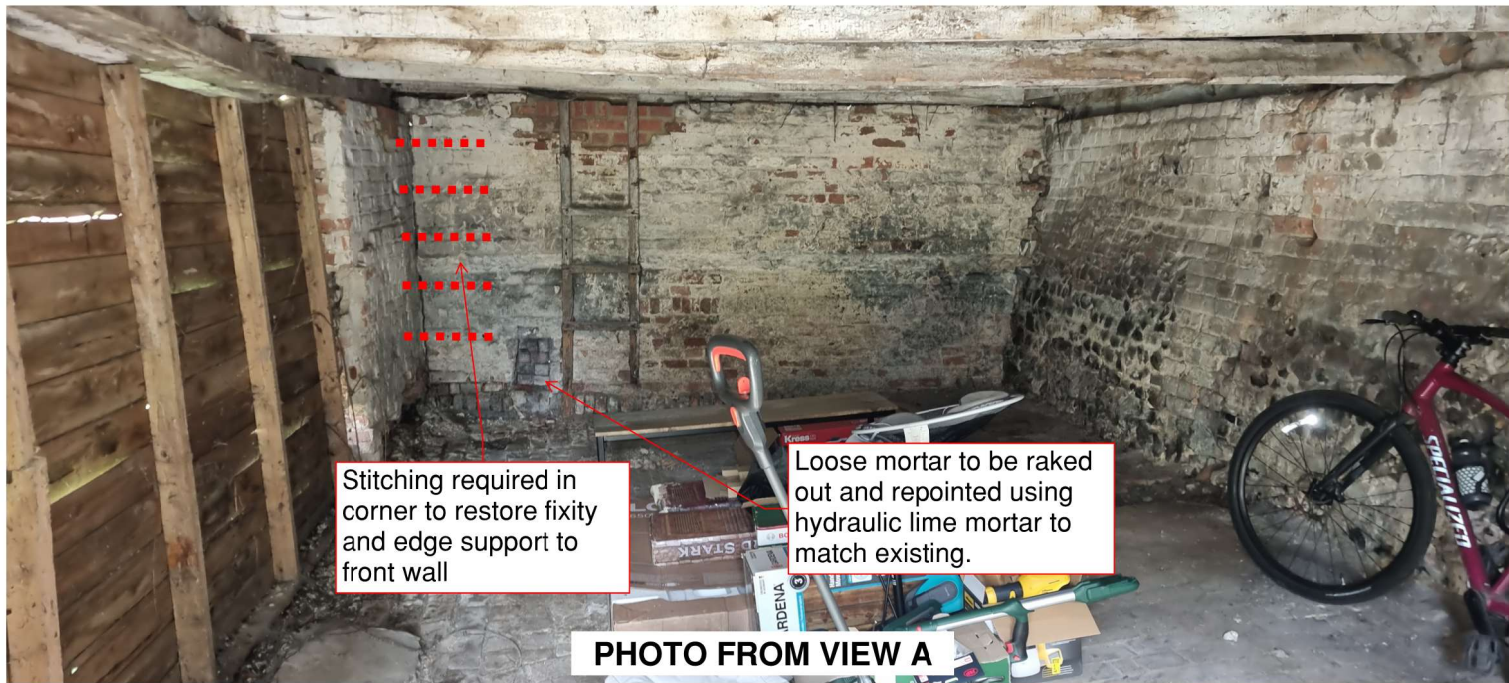

Note that repointing may be required in areas beyond what has been highlighted and that the mortar should match the existing, which has been assumed to be hydraulic lime mortar.

Structural Remedial Schedule			
P25-0738 - 7 The Gardeners			
By : ACN	Ref : SK12	Check : MAB	Status : Preliminary
Rev : P2	Date : 13/10/2026		