
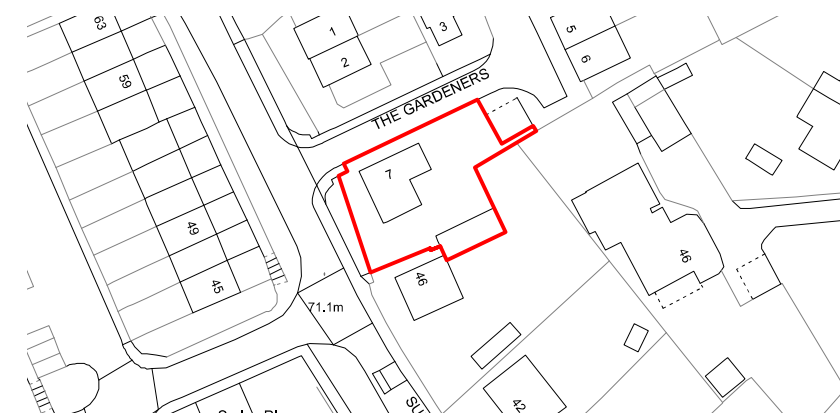
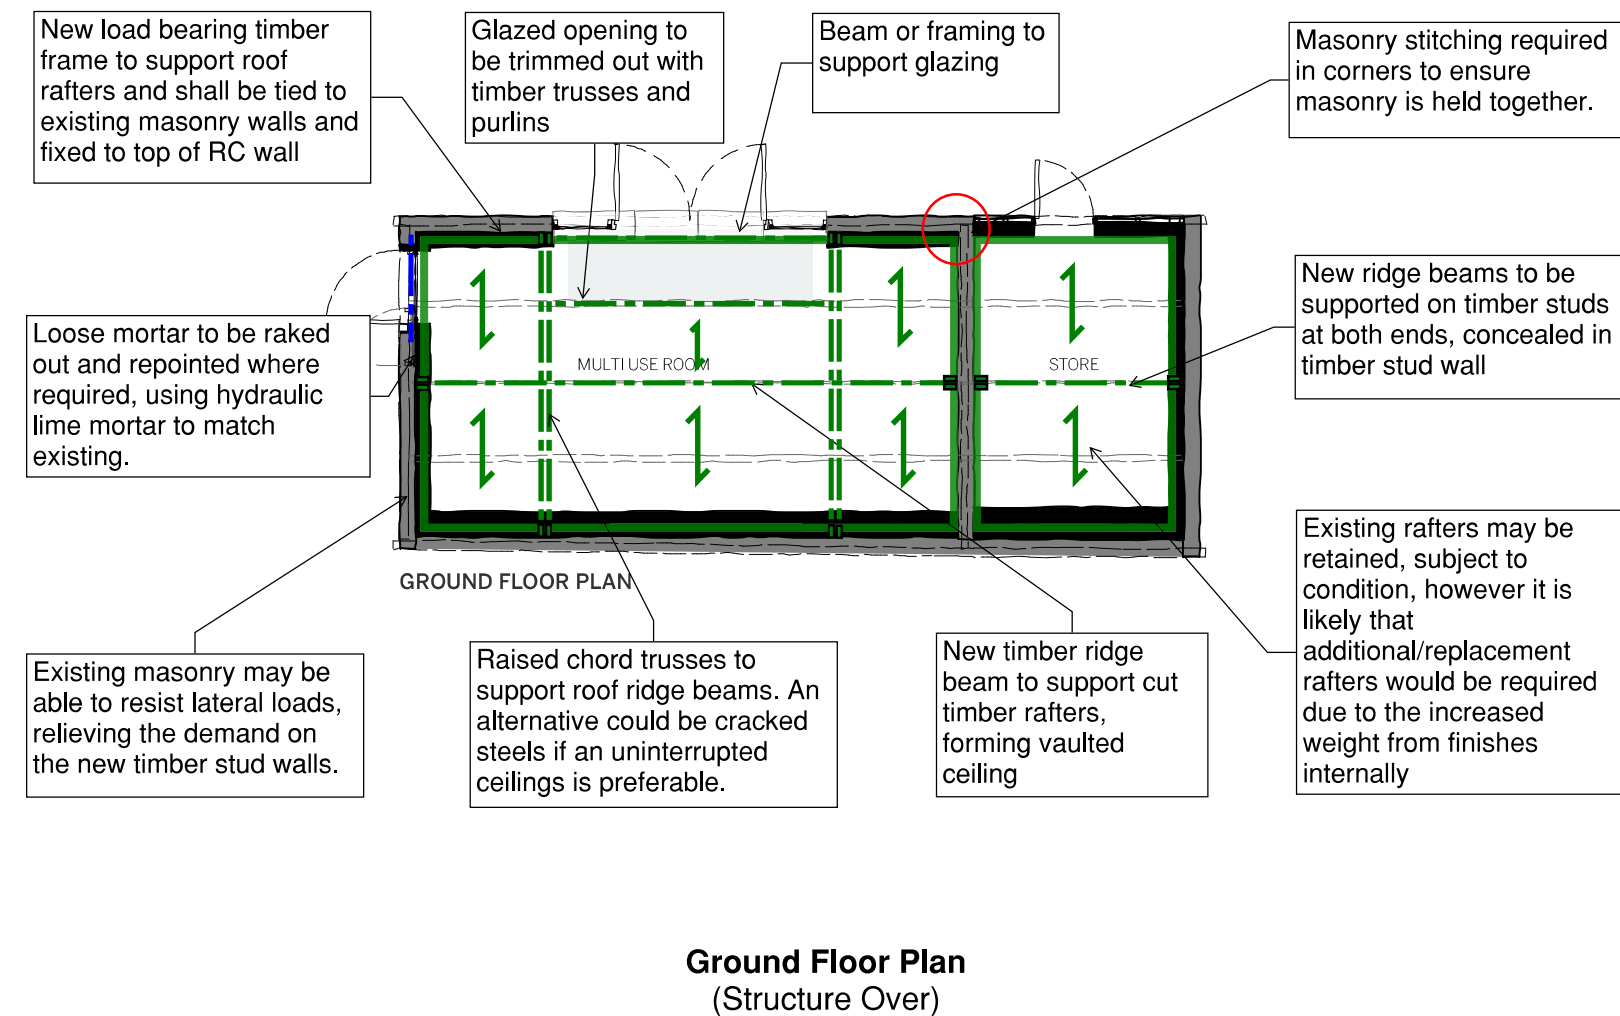
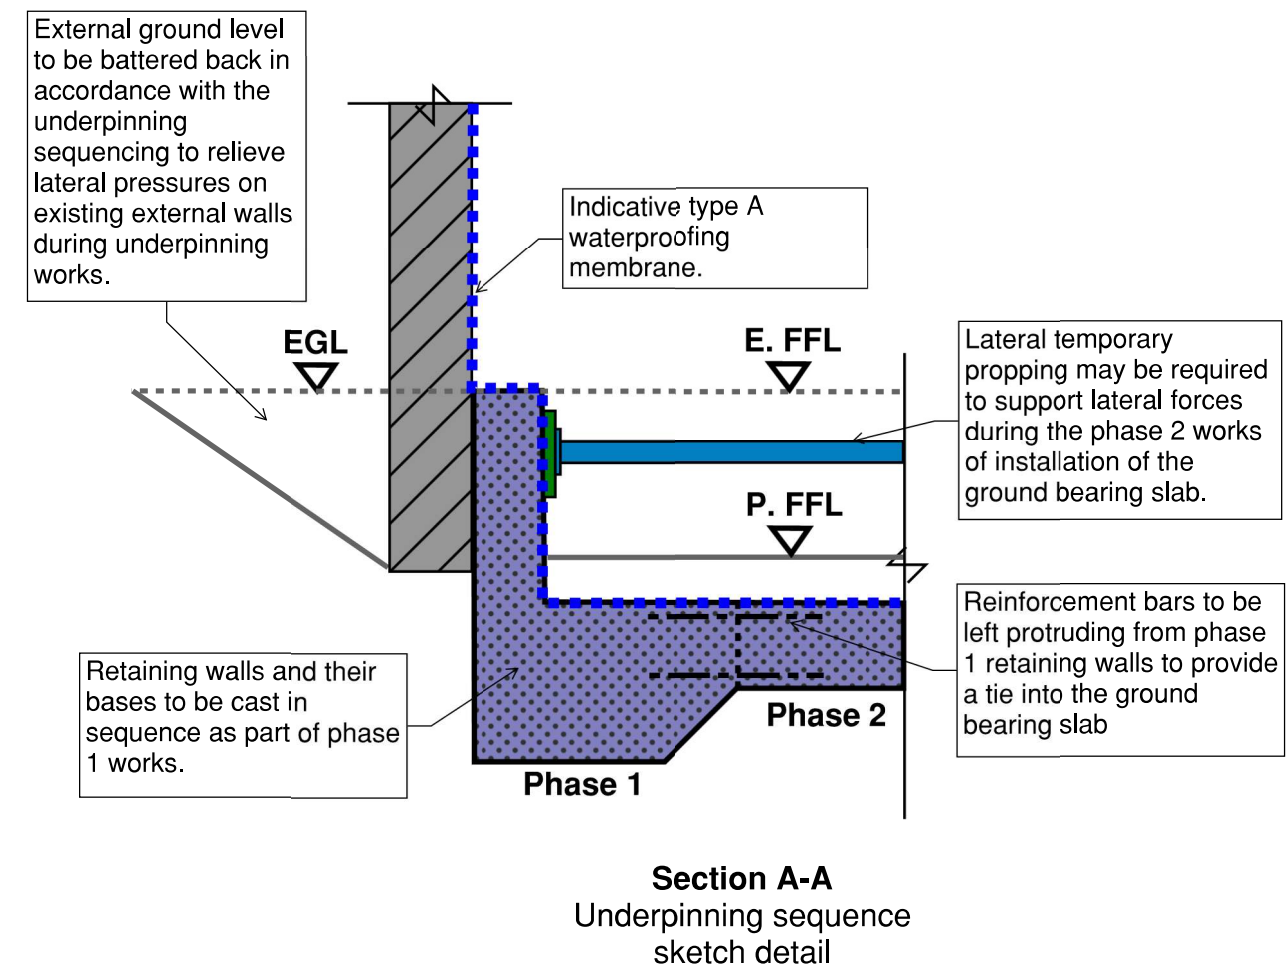


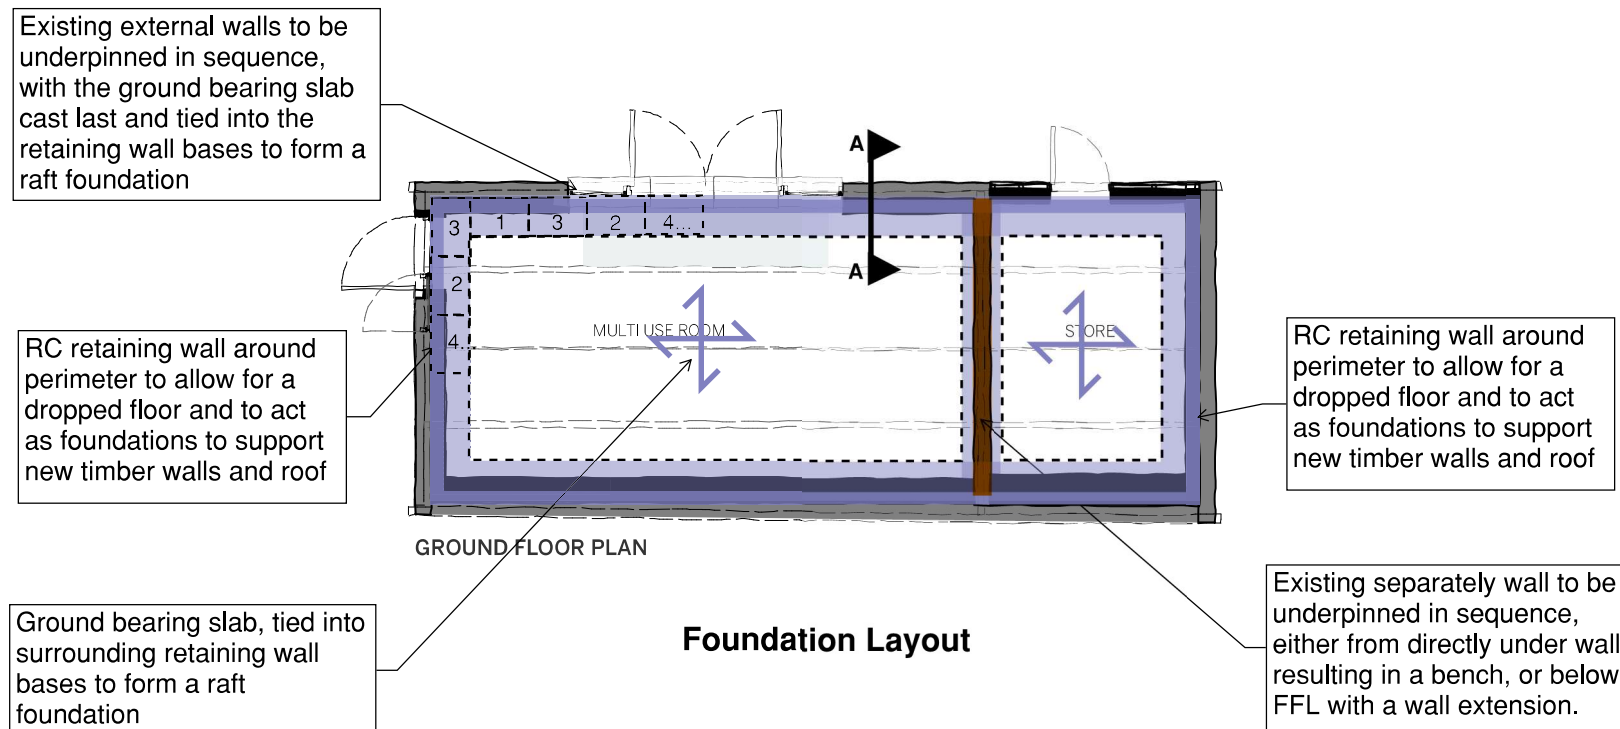

Structural Scheme Outline - Plan			
P25-0738 - 7 The Gardeners			
By : ACN	Check : MAB		
Ref : SK10	Status : Preliminary		
Rev : P2			
Date: 13/10/2026			