No.	Revision	Date
-	-	-



rear

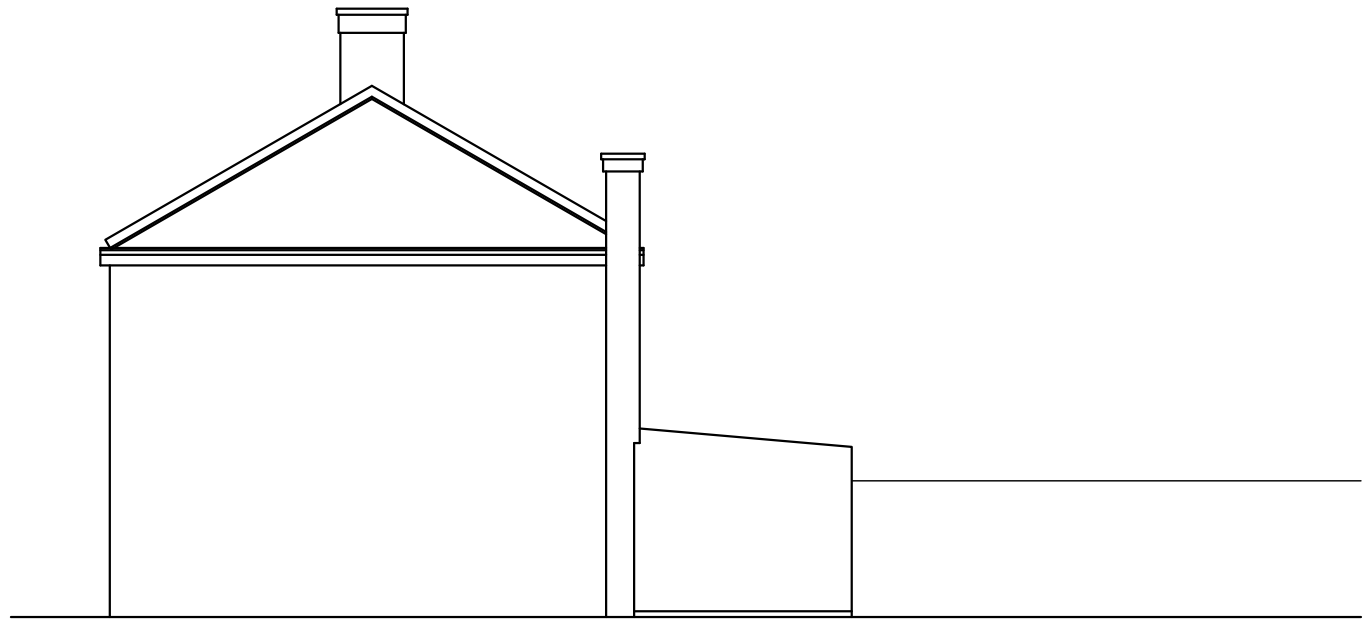

side

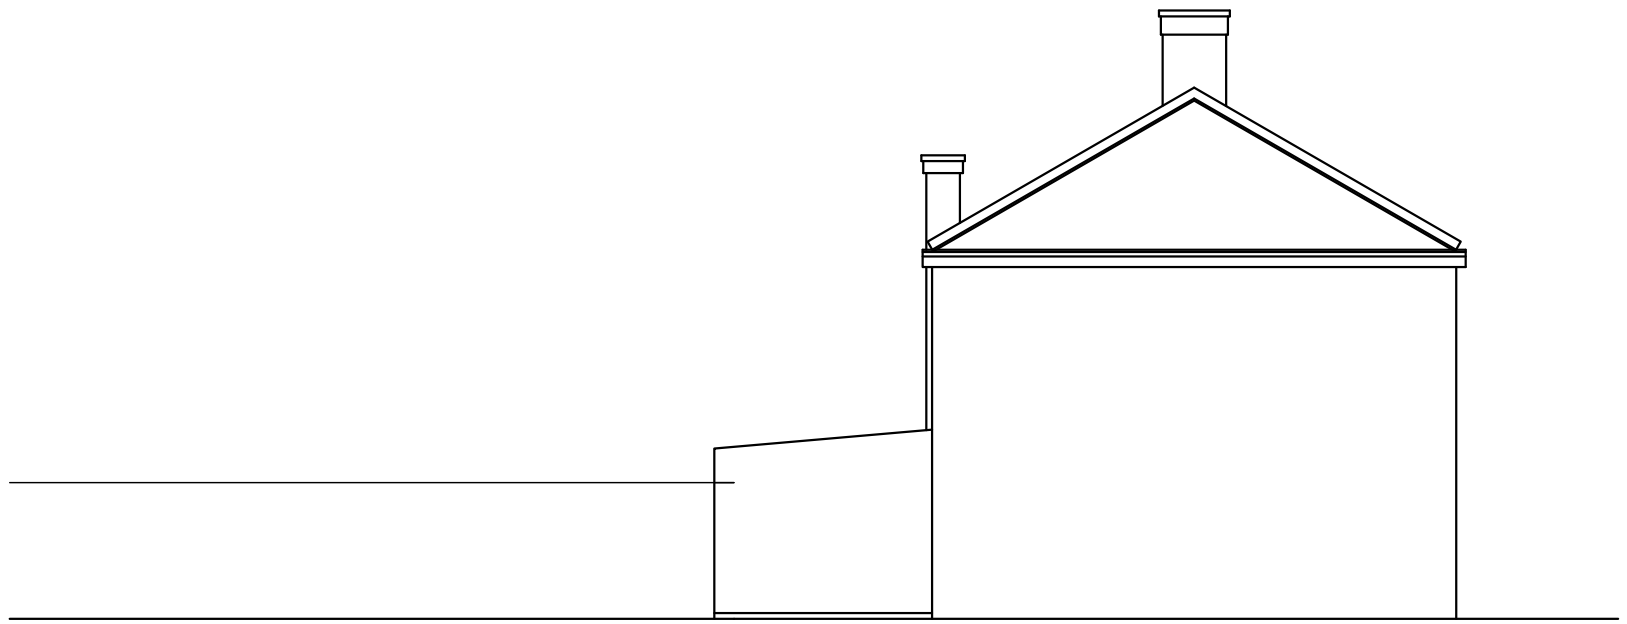

side

RAMMURTI DESIGN LTD
ARCHITECTURAL & PLANNING SERVICES
268 TILEHURST ROAD. READING RG30 2NE
TEL/FAX:01189510628 MOB:07799883574

0m 1 2 3 4 5 6 7 8 9

Proposed demolition of existing conservatory and erection of single storey rear larger extension to existing dwelling
at 463, Basingstoke Road, Reading RG2 0JF

for Mr & Mrs Yaqoob

ELEVATIONS AS EXISTING

Scale: 1/100
Date: Sept 2017

BR:005 Rev -