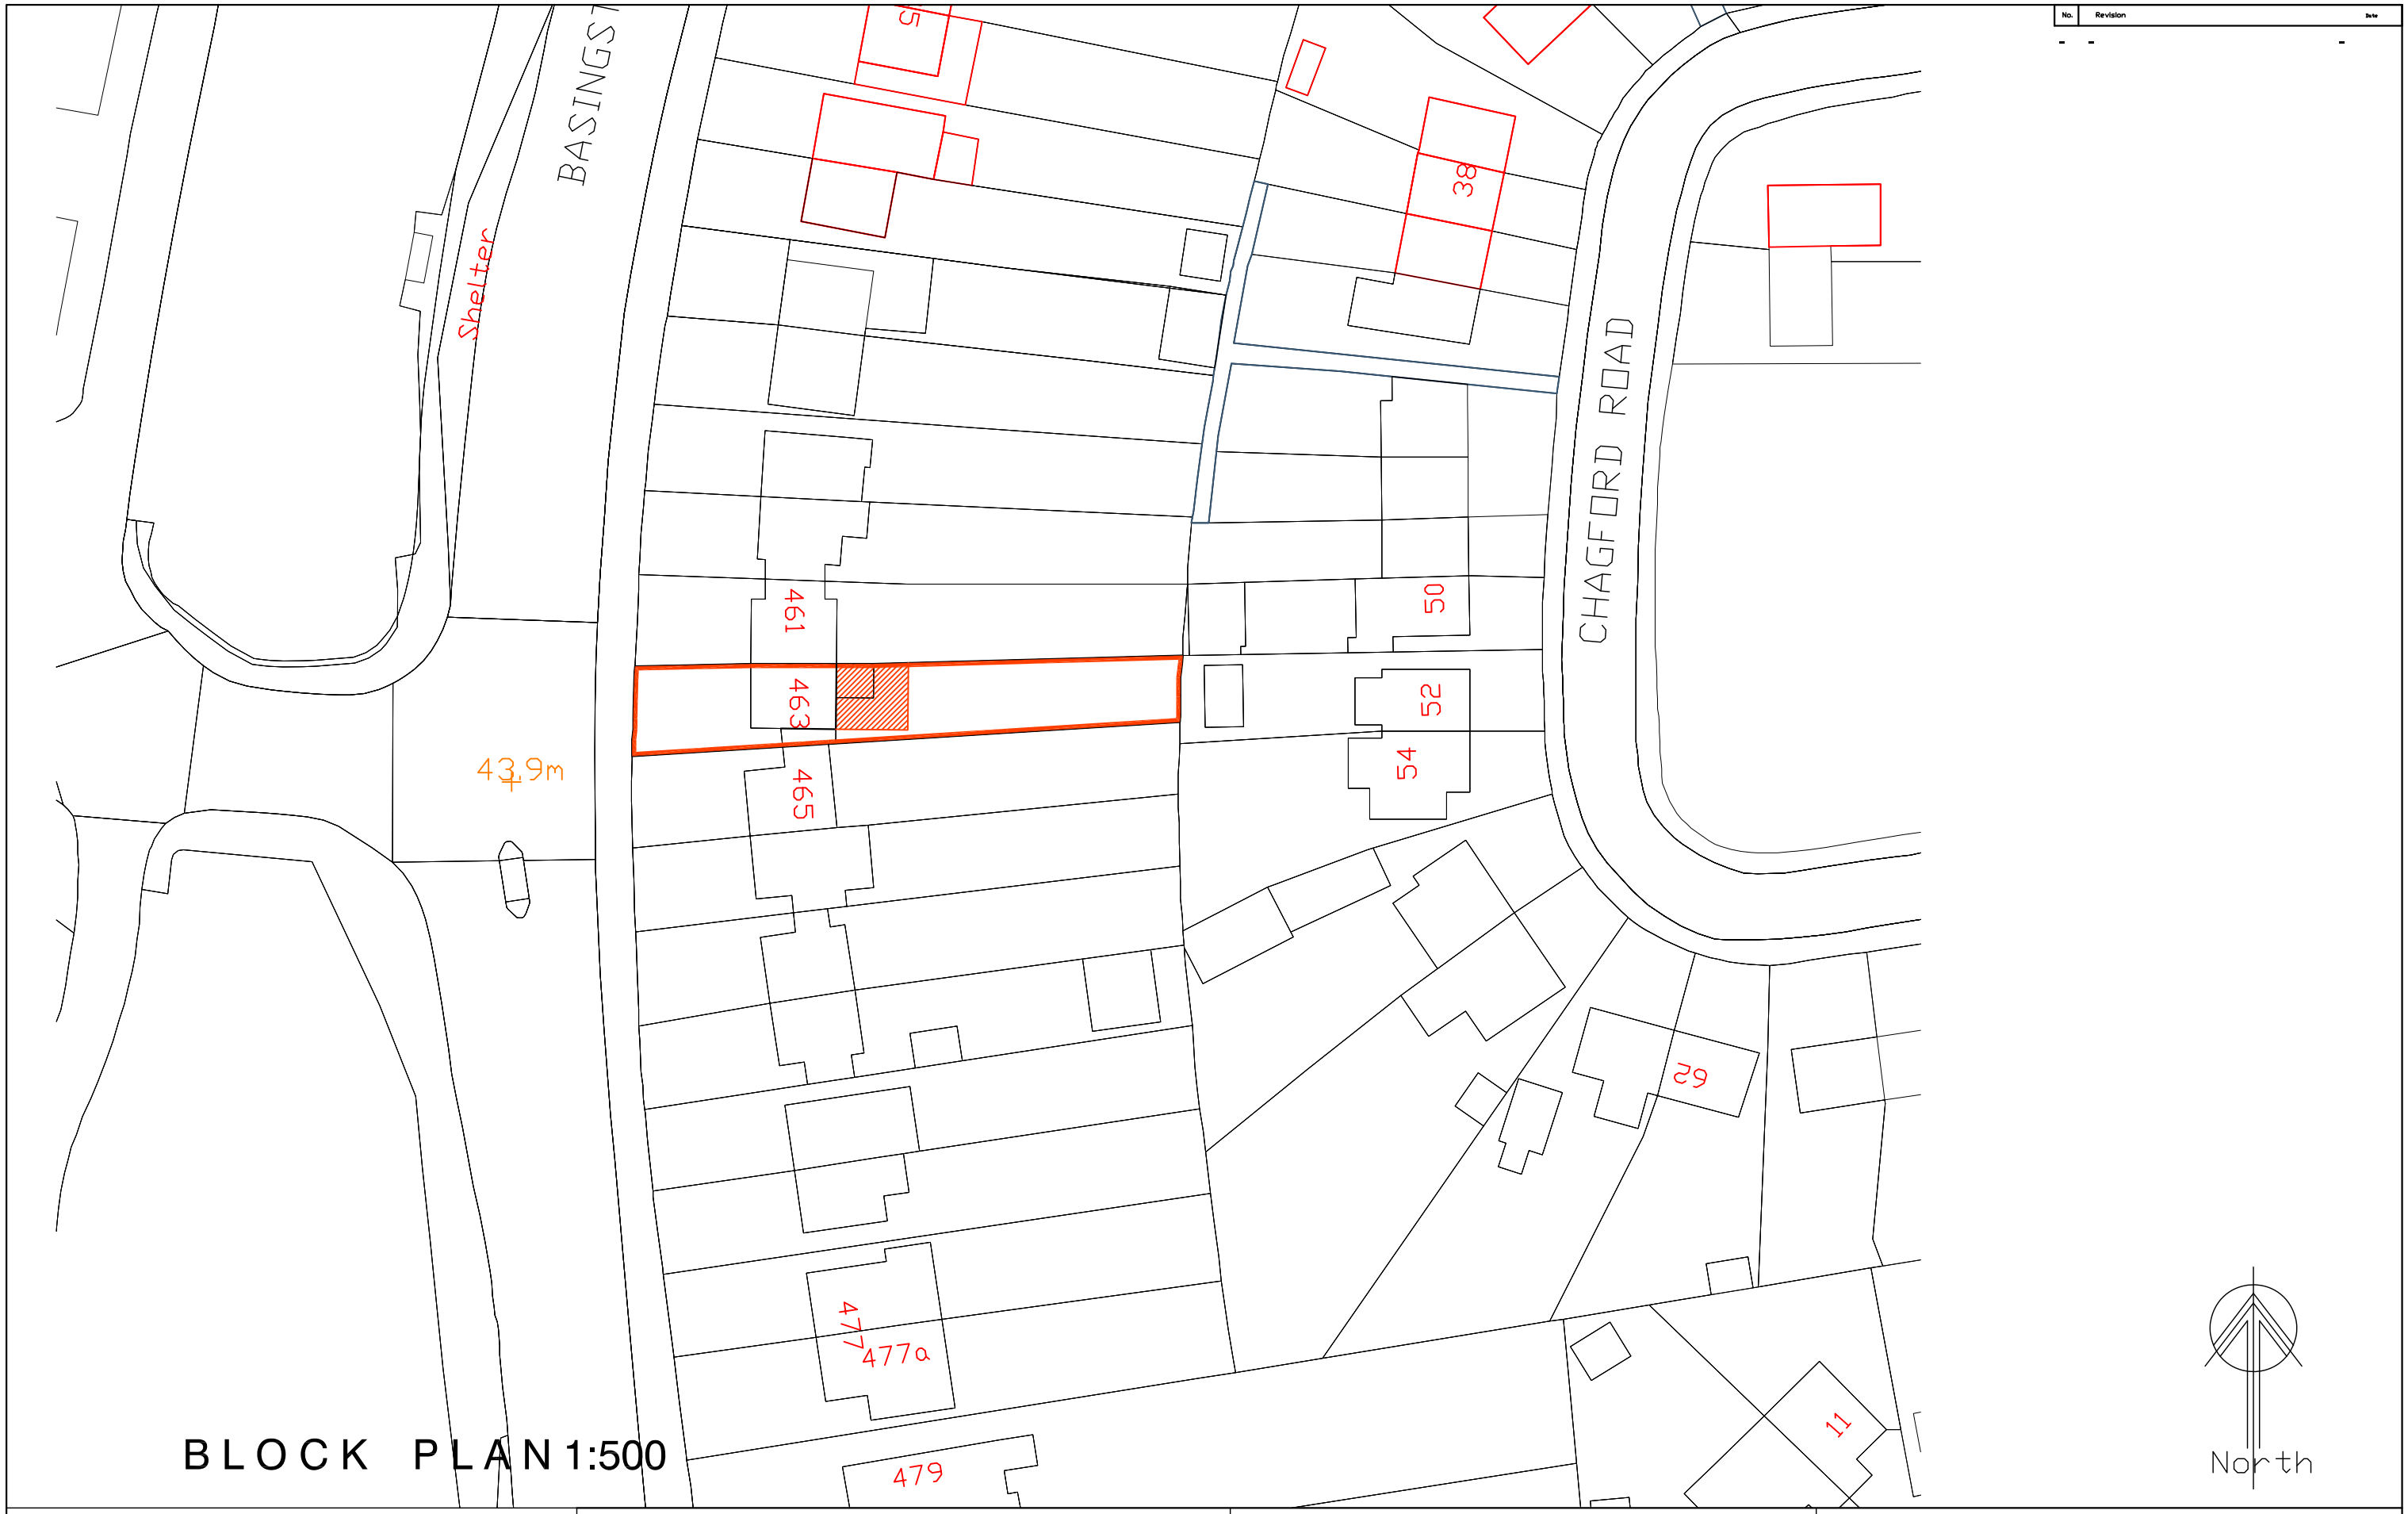

BLOCK PLAN 1:500

No.	Revision	Date
-	-	-

RAMMURTI DESIGN LTD
ARCHITECTURAL & PLANNING SERVICES
268 TILEHURST ROAD, READING RG30 2NE
TEL/FAX:01189510628 MOB:07799883574

0 5m 10m 15m 20m 25m 30m 40m 50m

Proposed demolition of existing conservatory and erection of single storey rear larger extension to existing dwelling at 463, Basingstoke Road, Reading RG2 0JF

for Mr & Mrs Yaqoob

BLOCK PLANS

Scale: 1/500

Date: Sept 2017

BR:001 Rev -