27 Deans Farm

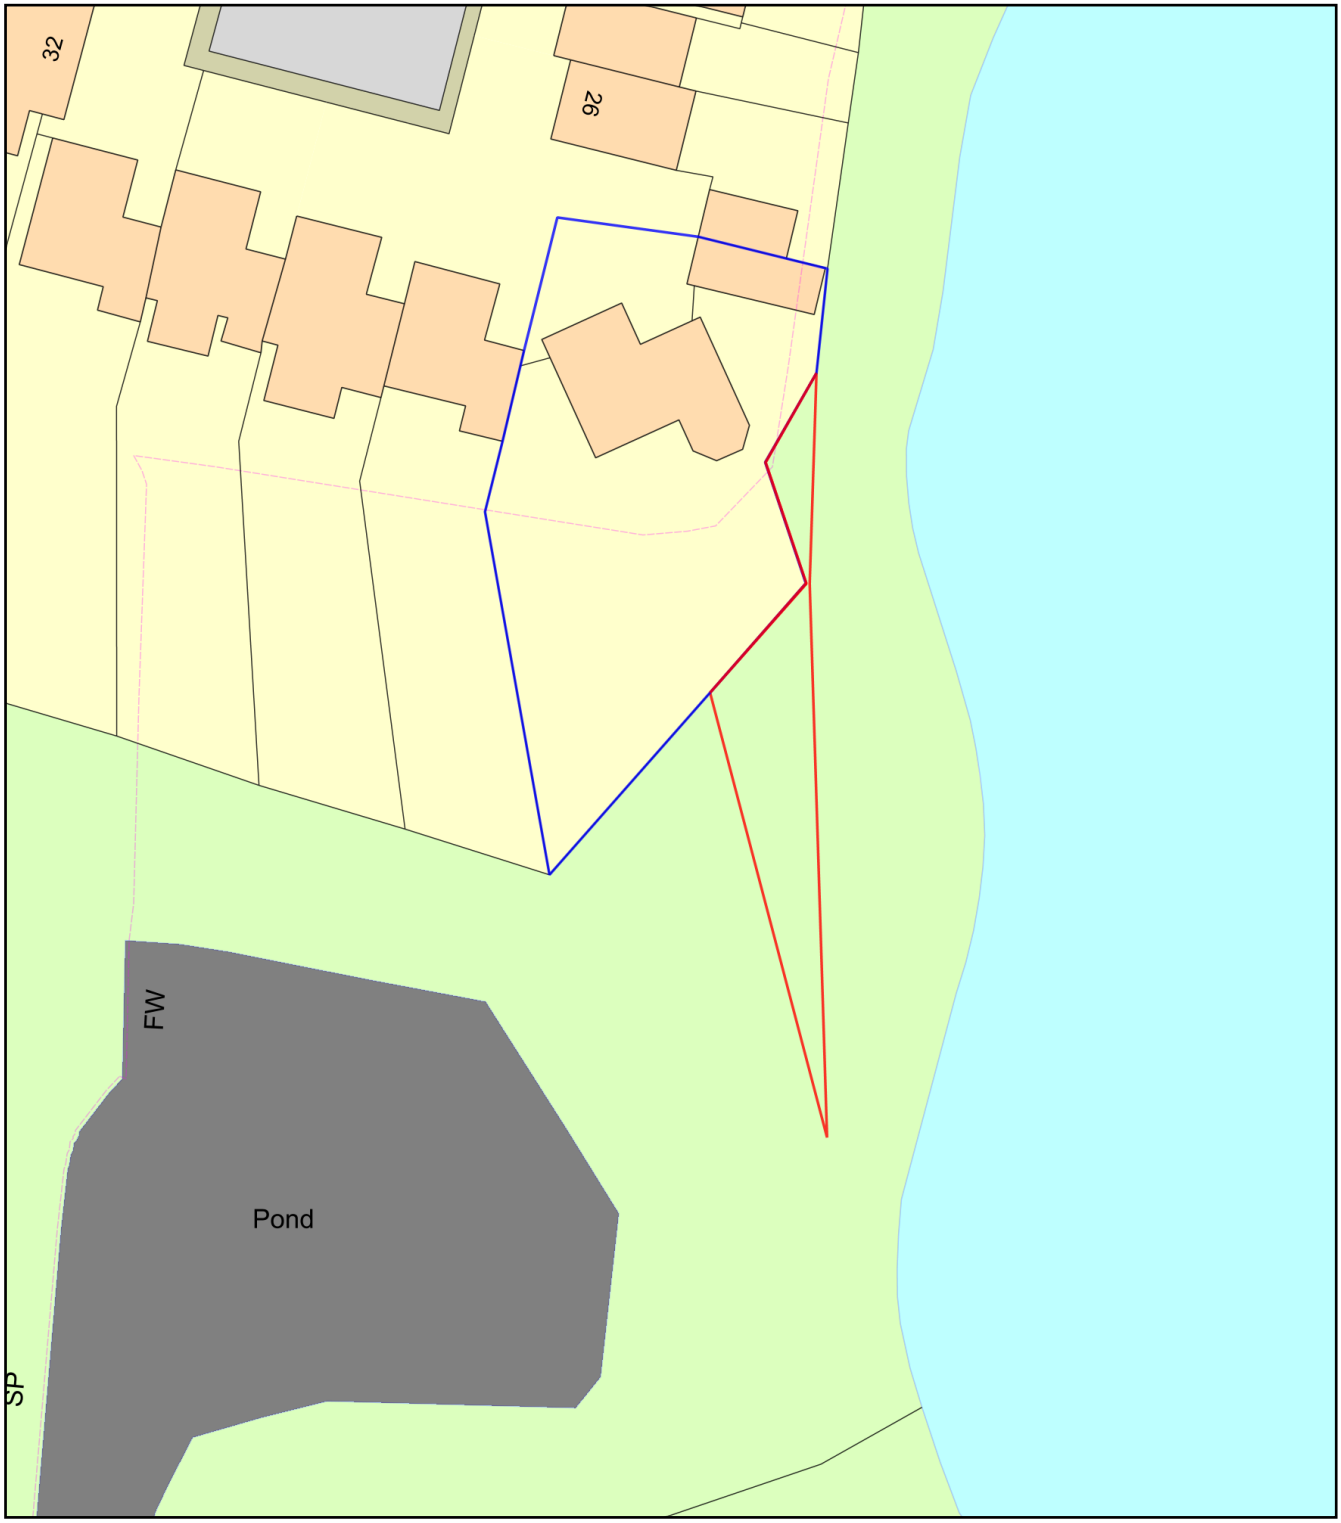

0 20
Metres

N

ReQuestaPlan

Plan Produced for: Mr and Mrs Tucker

Date Produced: 29 Oct 2026

Plan Reference Number: TQRQM26302132843352

Scale: 1:500 @ A4

© Crown copyright and database rights 2025 OS 100042766