NOTES

REV	DESCRIPTION	DATE	AUTH	CHKD
*	***	** ** **	**	**

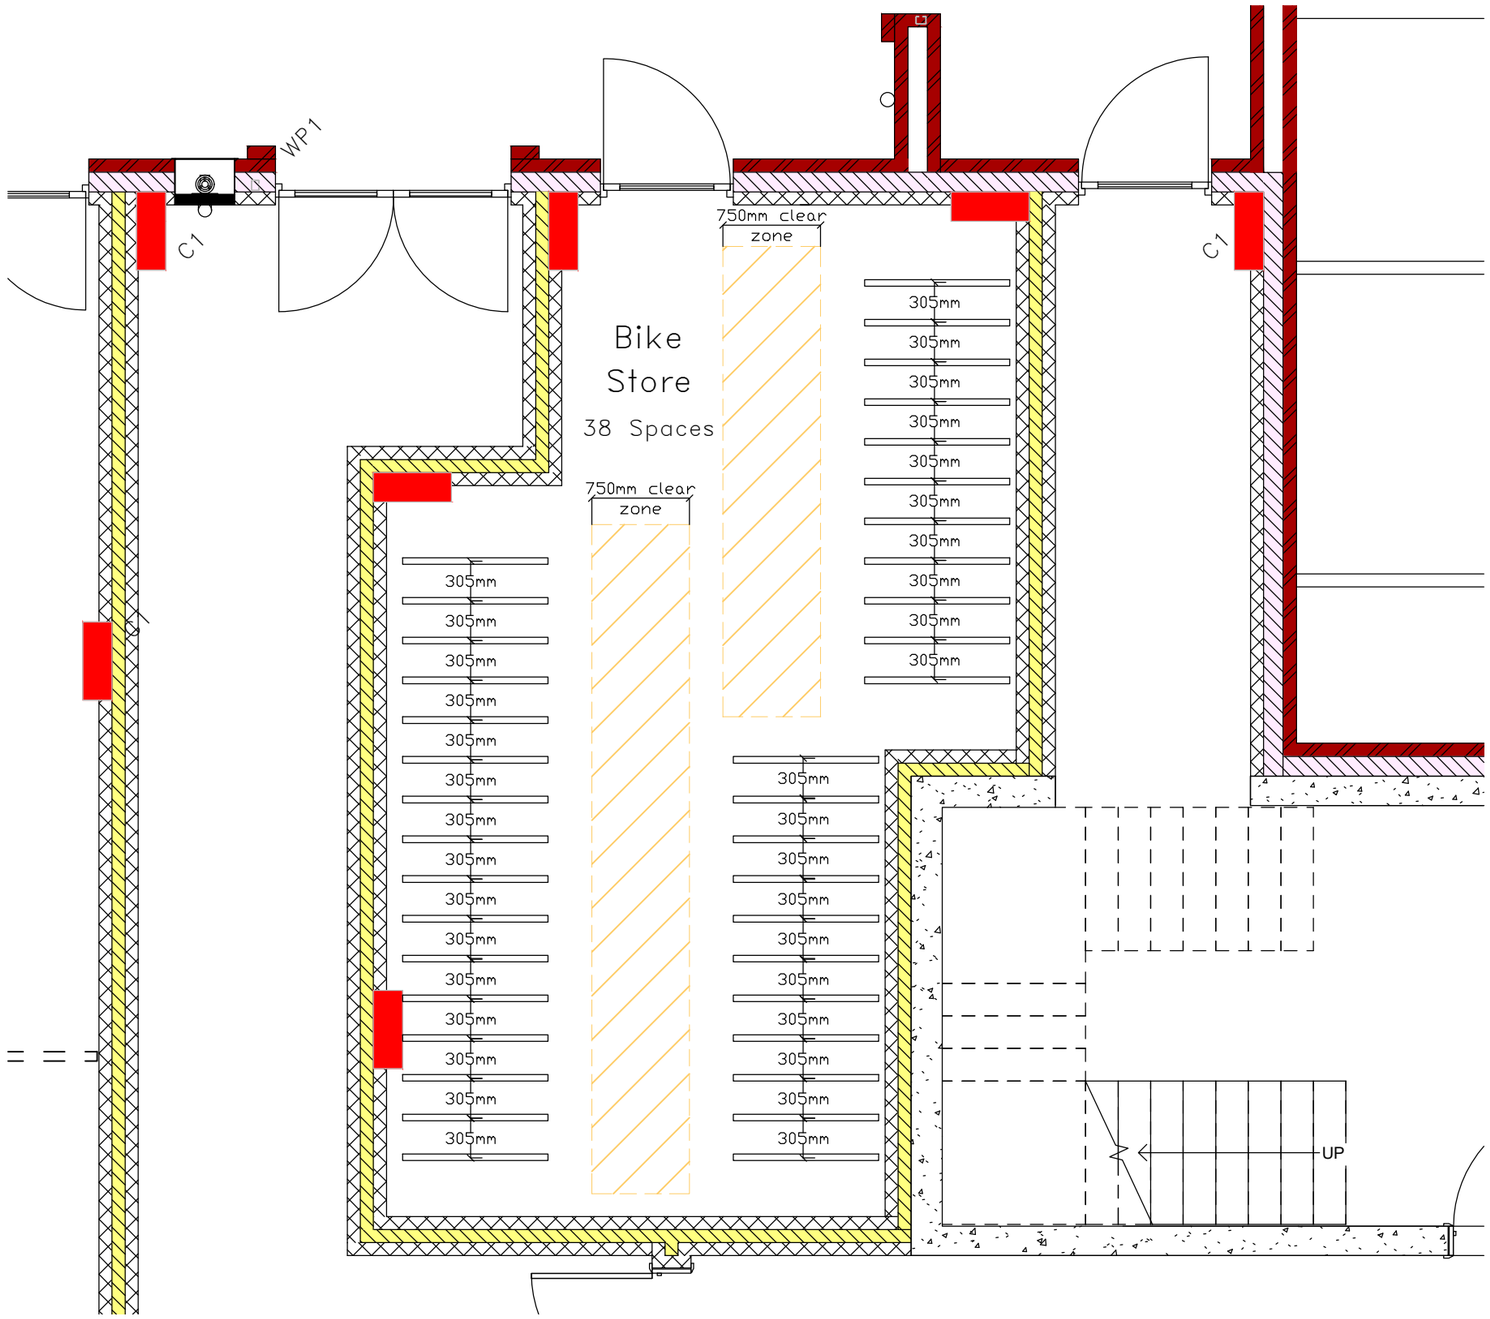

Bike Store

PROJECT	115 Chatham Street Reading
DRAWING	Bike Store
SCALE	1:20 @ A3
DATE	April 2021
AUTHOR	DW
CHK'D	
JOB NO.	
DRAWING NO.	BS_001
REV	*
STATUS	PLANNING ISSUE