

SCALE 1:1250

0 10 20 30 40 50

- All drawings are copyright
- Report all discrepancies to project administrator
- Do not scale drawing for construction purposes
- All dimensions to be checked on site

Project Title
13-15 Station Road,
Reading, RG1 1LG.

Client
-

Ian Sullivan Architecture Ltd
101 Victoria Road, Swindon, Wiltshire SN1 3BD.
Tel/Fax 01793 612663 - E-mail: info@iansullivanarchitecture.co.uk

Drawing Title
LOCATION PLAN

Job No	Drawing No	Rev
3384	001	-

Scale	Drawn	Chkd	Date
1 : 1250 @ A4	MT	ISA	Nov' 2026

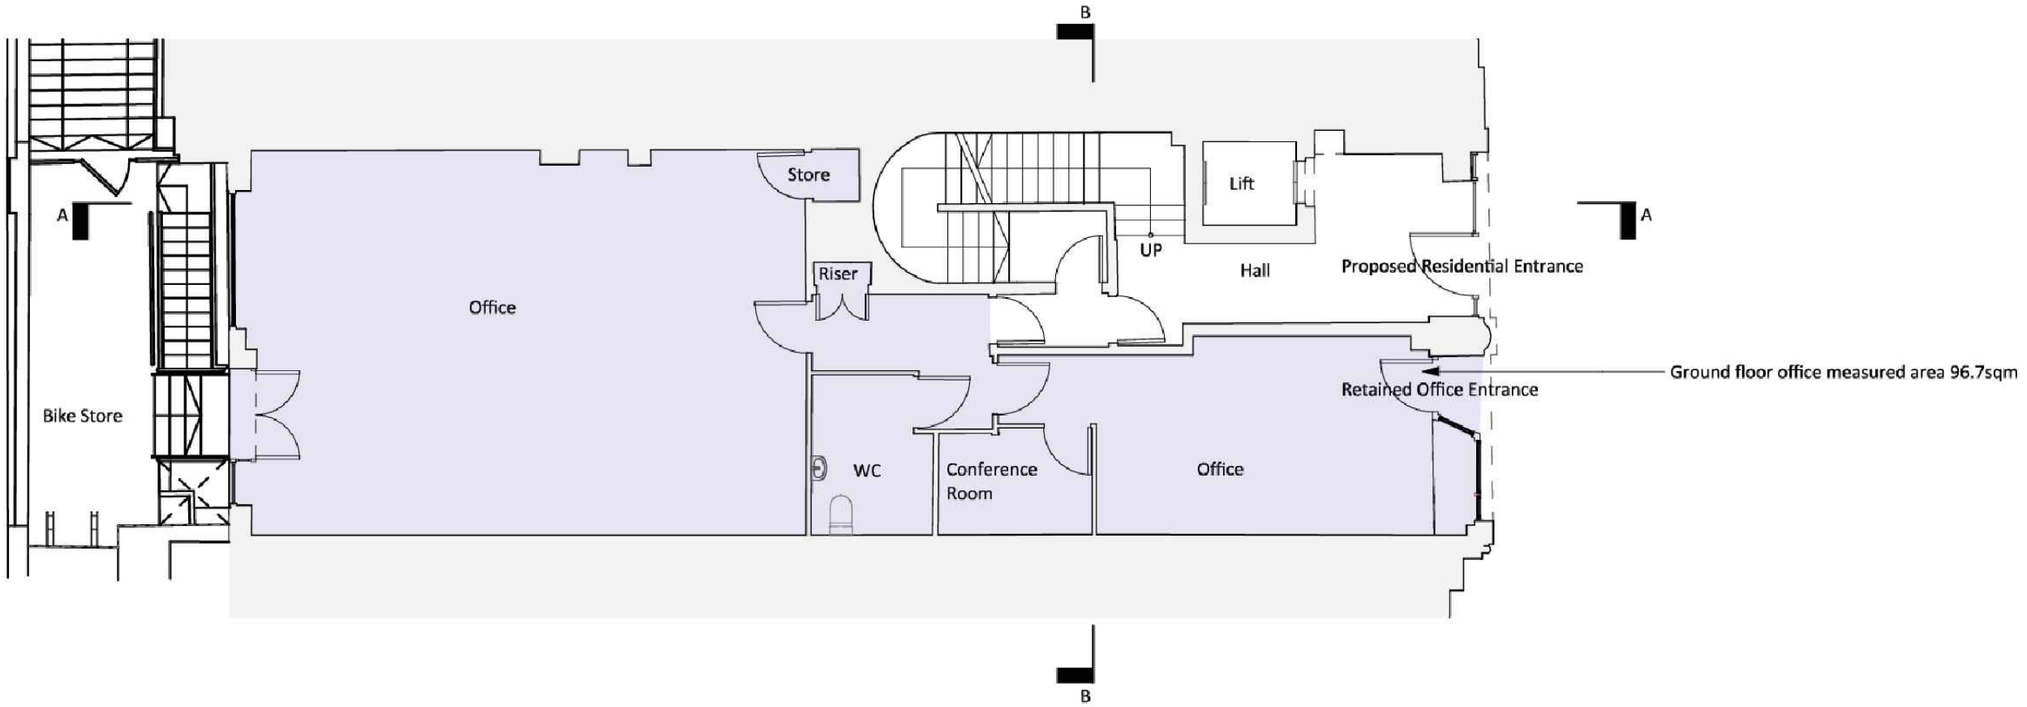

PROPOSED GROUND FLOOR 1:100

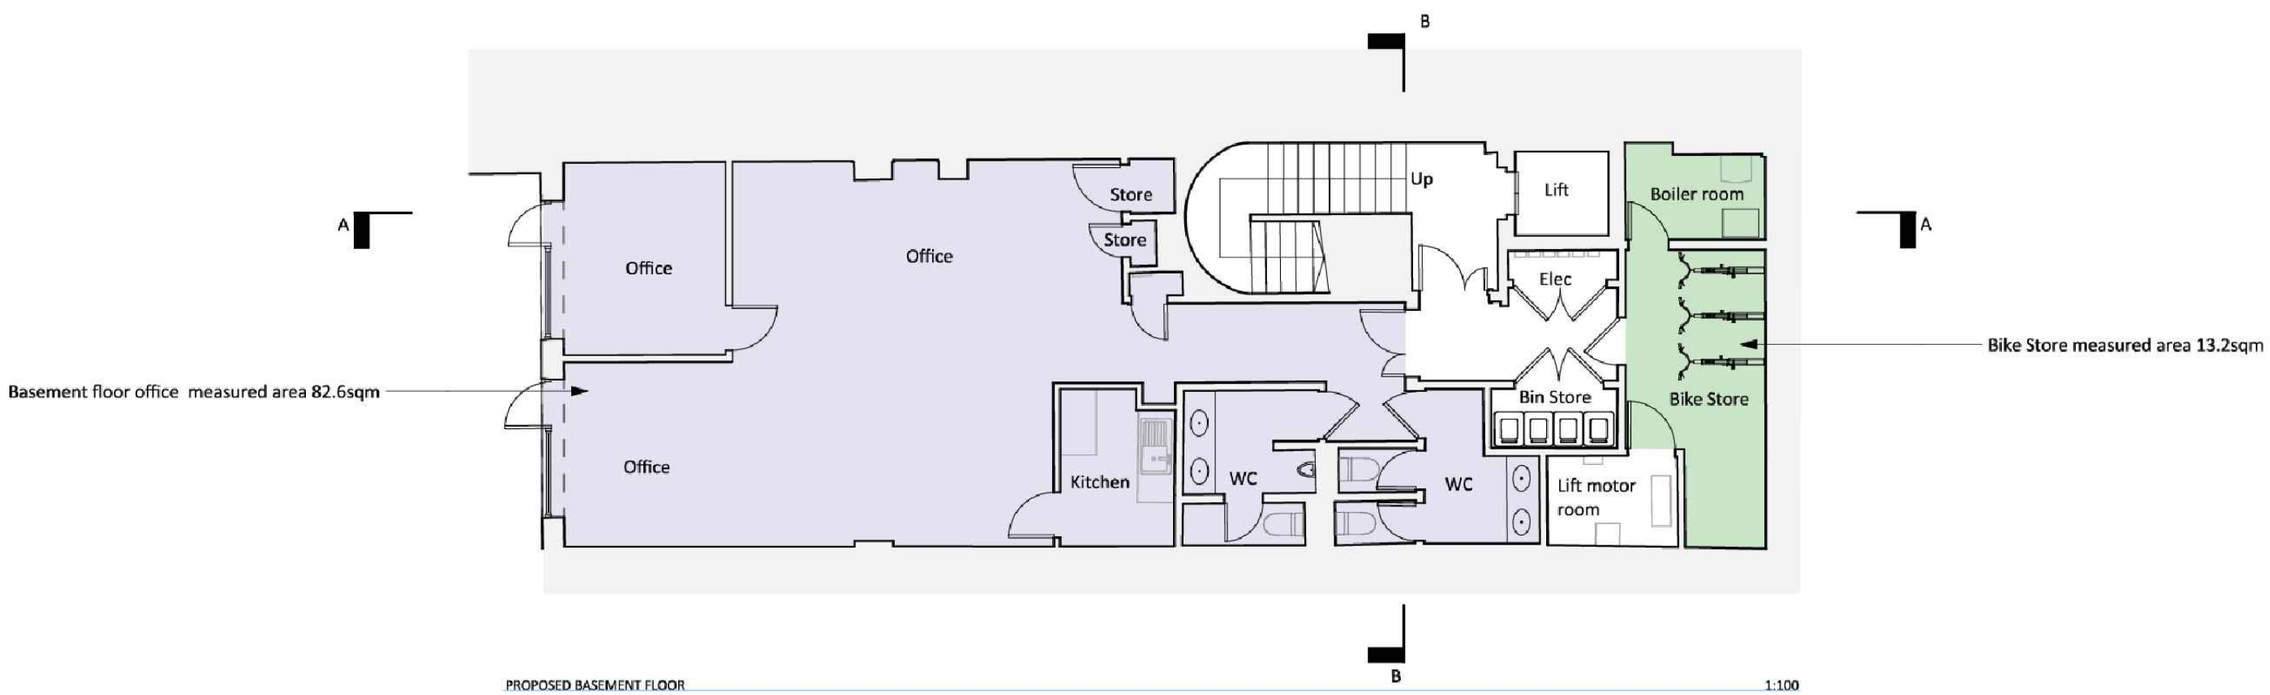

PROPOSED BASEMENT FLOOR 1:100

Rev	Date	Description

SCALE 1:100

0 1m 2m 3m 4m 5m

- All drawings are copyright
- Report all discrepancies to project administrator
- Do not scale drawing for construction purposes
- All dimensions to be checked on site

Project Title
13-15 Station Road,
Reading, RG1 1LG.

Client
-

Ian Sullivan Architecture Ltd
101 Victoria Road, Swindon, Wiltshire SN1 3BD.
Tel/Fax 01793 612663 - E-mail: info@iansullivanarchitecture.co.uk

Drawing Title
PROPOSED FLOOR PLANS (1)

Job No	Drawing No	Rev
3384	100	-

Scale	Drawn	Chkd	Date
1 : 100 @ A3	MT	ISA	Nov' 2026

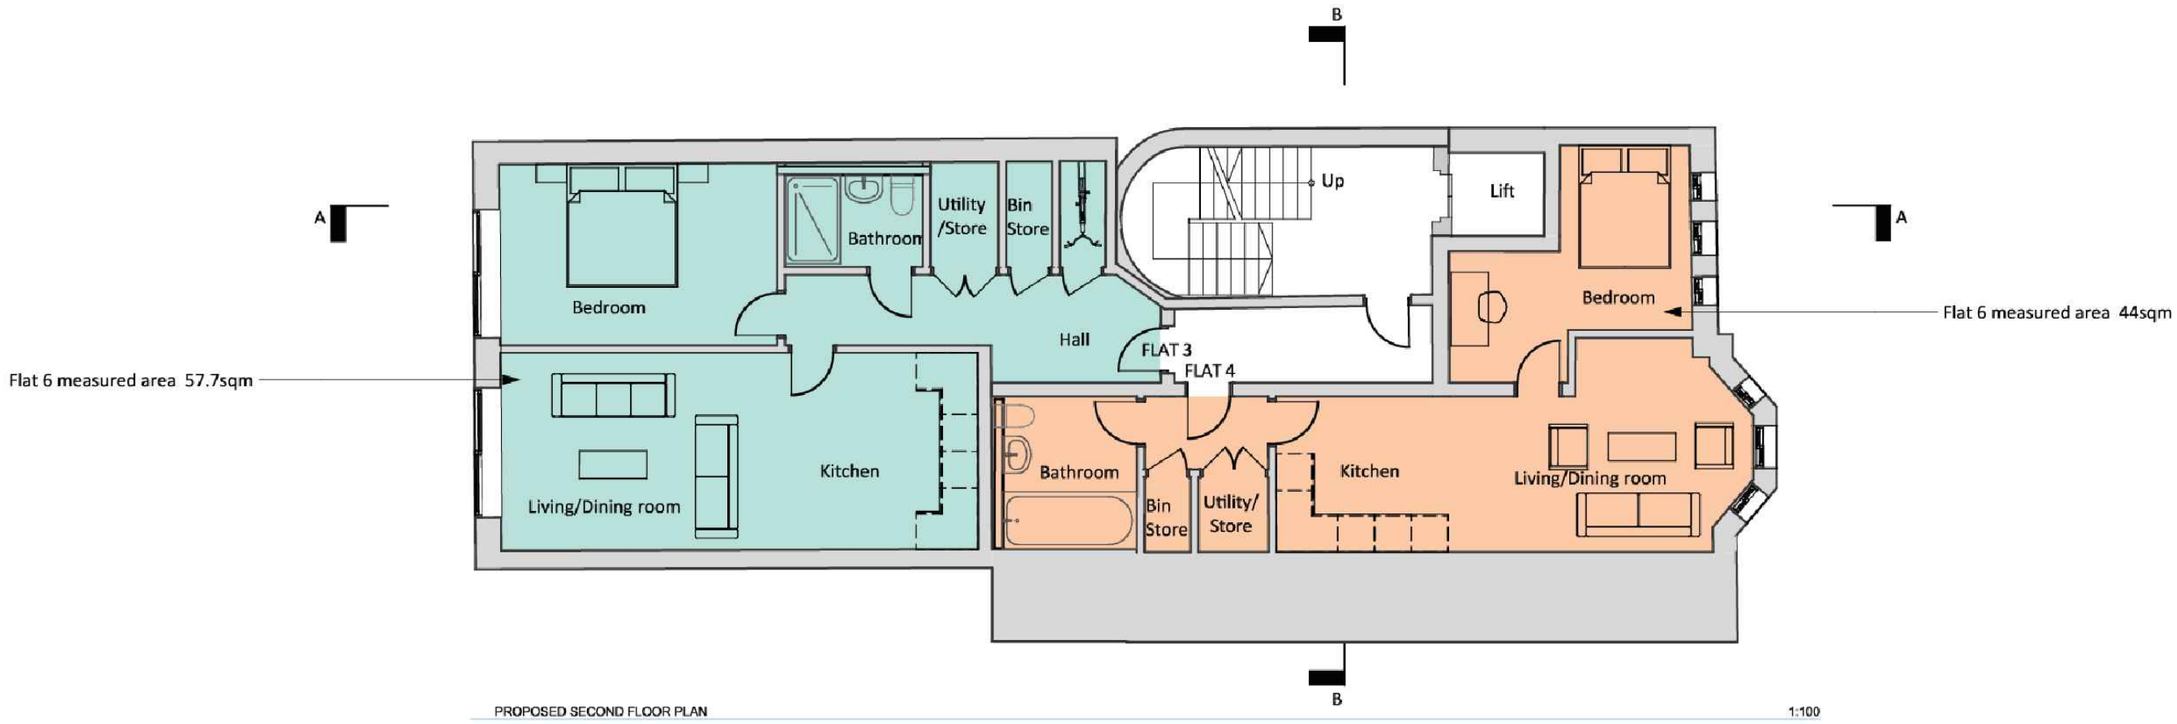

PROPOSED SECOND FLOOR PLAN 1:100

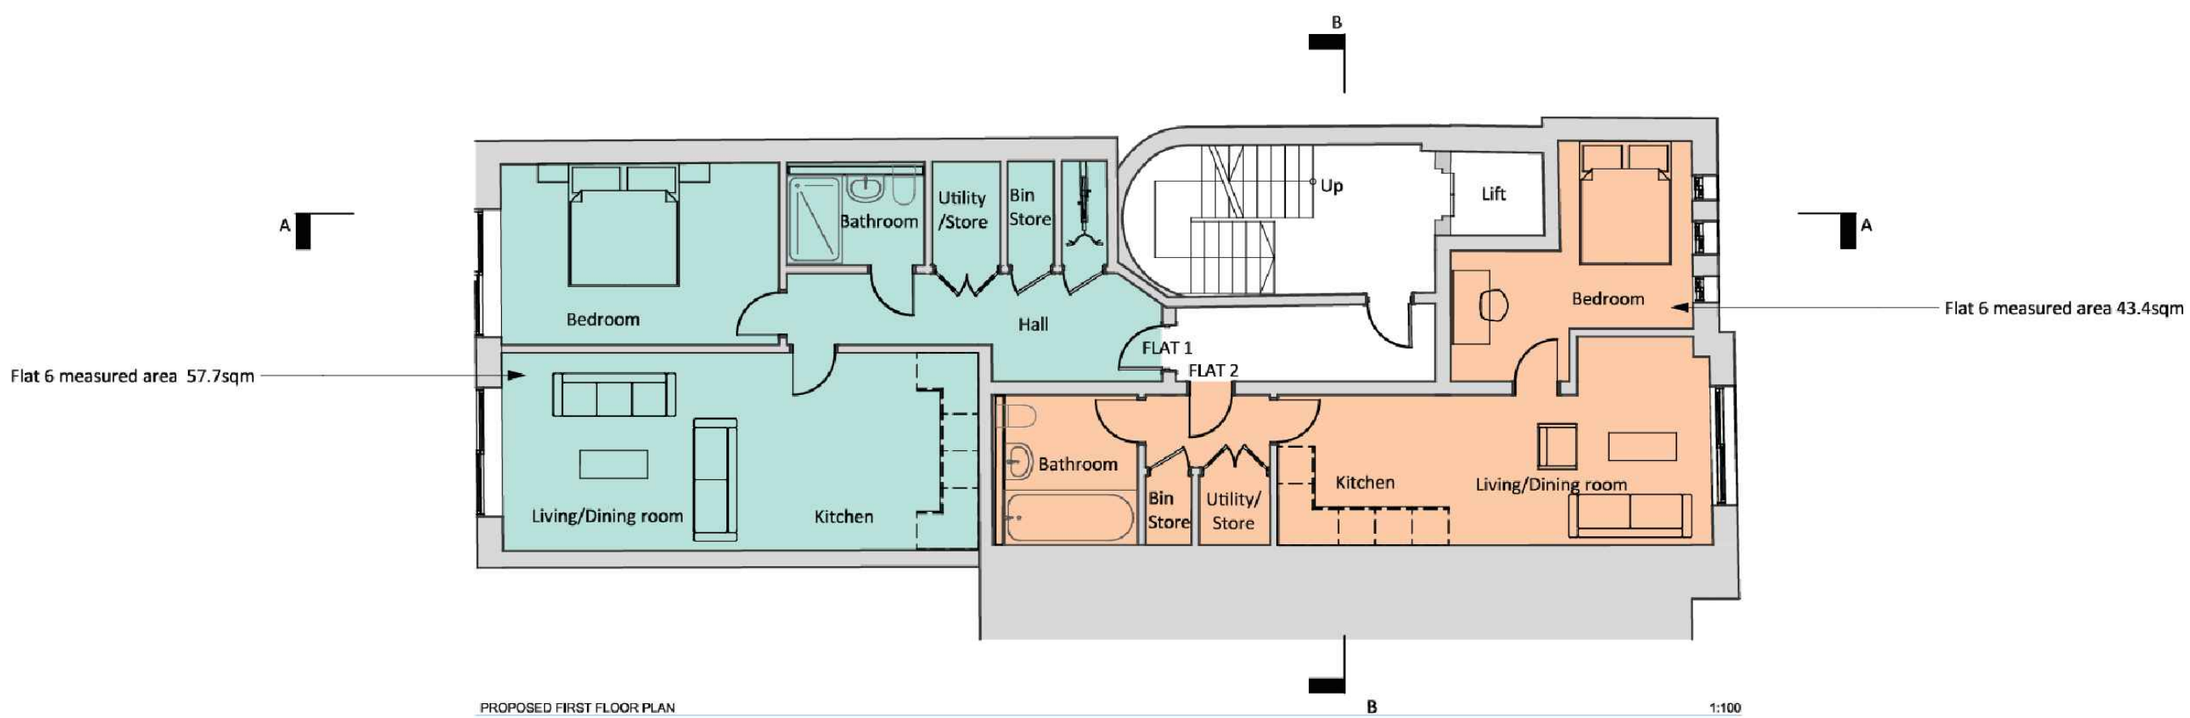

PROPOSED FIRST FLOOR PLAN 1:100

Rev	Date	Description

SCALE 1:100

0 1m 2m 3m 4m 5m

- All drawings are copyright
- Report all discrepancies to project administrator
- Do not scale drawing for construction purposes
- All dimensions to be checked on site

Project Title
13-15 Station Road,
Reading, RG1 1LG.

Client
-

Ian Sullivan Architecture Ltd
101 Victoria Road, Swindon, Wiltshire SN1 3BD.
Tel/Fax 01793 612663 - E-mail: info@iansullivanarchitecture.co.uk

Drawing Title
PROPOSED FLOOR PLANS (2)

Job No	Drawing No	Rev
3384	101	-

Scale	Drawn	Chkd	Date
1 : 100 @ A3	MT	ISA	Nov' 2026

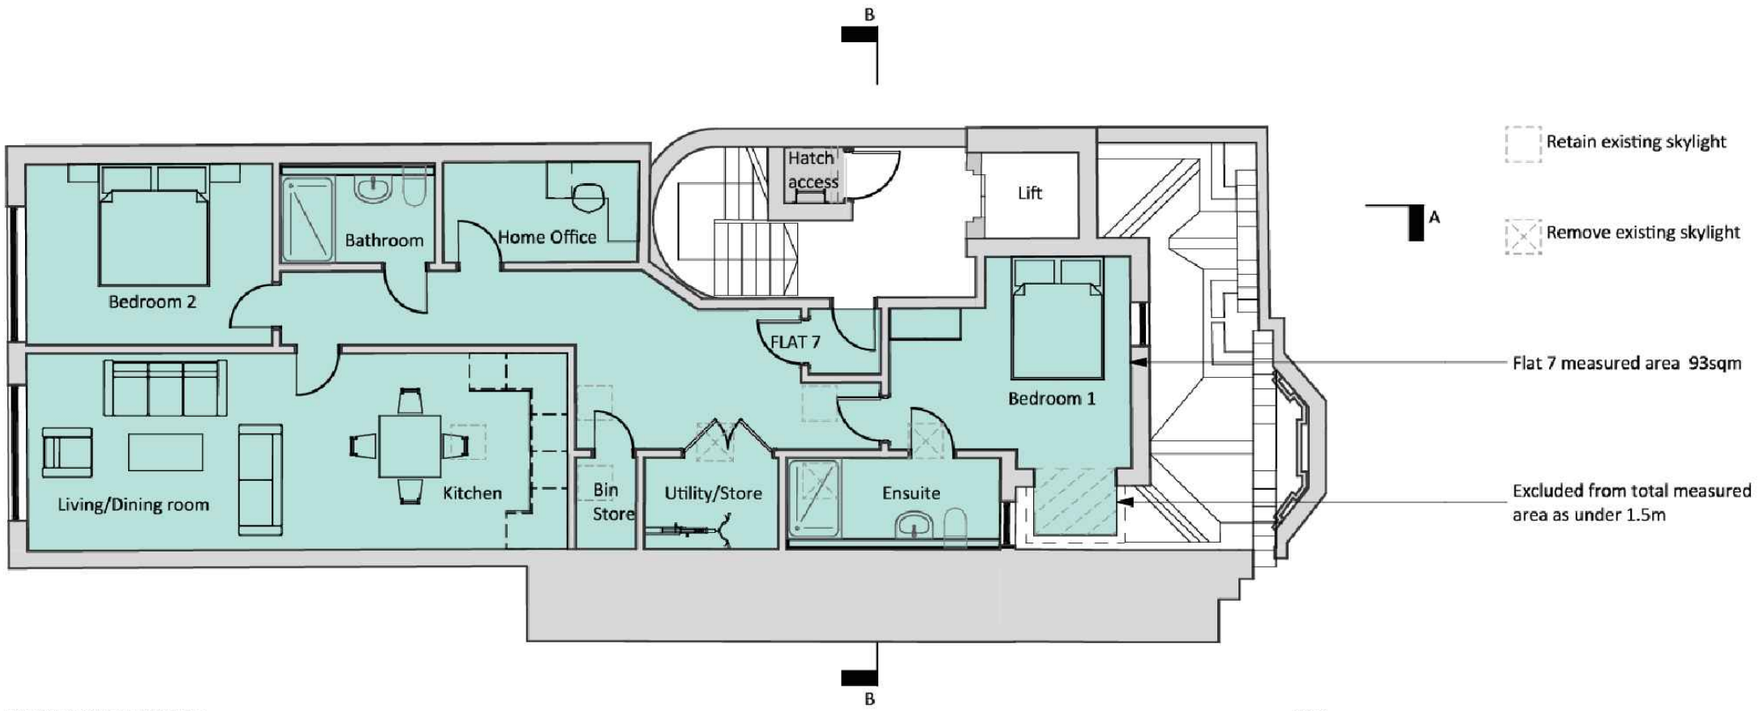

PROPOSED FOURTH FLOOR PLAN 1:100

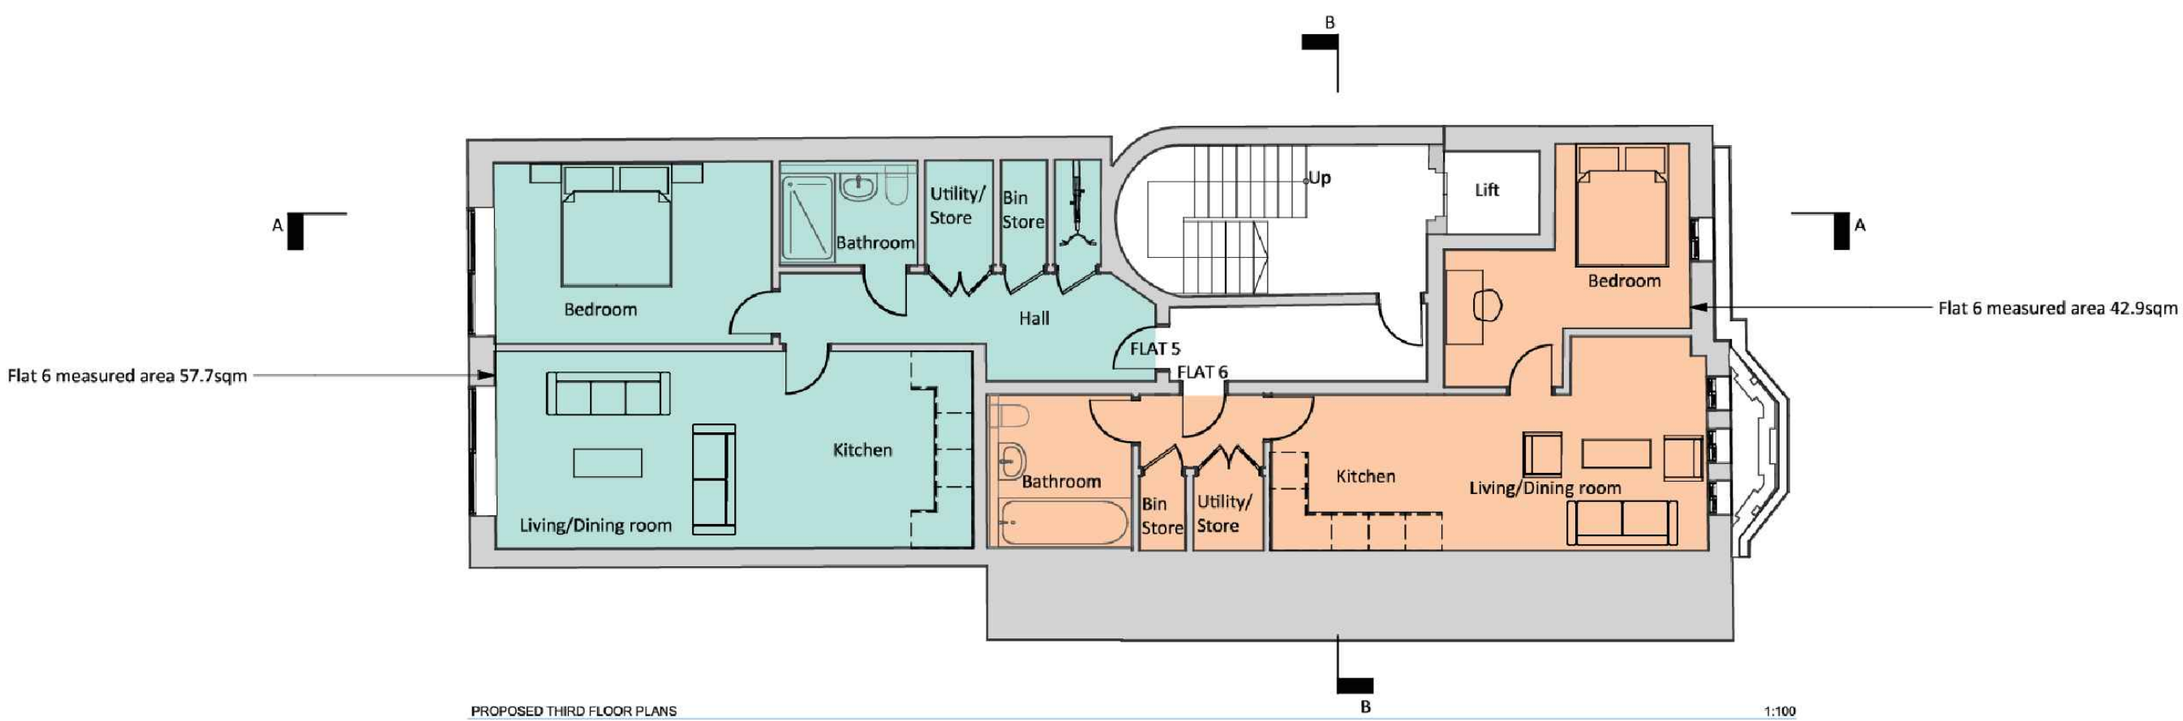

PROPOSED THIRD FLOOR PLANS 1:100

SCALE 1:100

0 1m 2m 3m 4m 5m

Rev	Date	Description

- All drawings are copyright
- Report all discrepancies to project administrator
- Do not scale drawing for construction purposes
- All dimensions to be checked on site

Project Title
13-15 Station Road,
Reading, RG1 1LG.

Client
-

Ian Sullivan Architecture Ltd
101 Victoria Road, Swindon, Wiltshire SN1 3BD.
Tel/Fax 01793 612663 - E-mail: info@iansullivanarchitecture.co.uk

Drawing Title
PROPOSED FLOOR PLANS (3)

Job No	Drawing No	Rev
3384	102	-

Scale	Drawn	Chkd	Date
1 : 100 @ A3	MT	ISA	Nov' 2026



Front street elevation



Rear elevation

SCALE 1:100

0 1m 2m 3m 4m 5m

Rev	Date	Description

- All drawings are copyright
- Report all discrepancies to project administrator
- Do not scale drawing for construction purposes
- All dimensions to be checked on site

Project Title
13-15 Station Road,
Reading, RG1 1LG.

Client
-

Ian Sullivan Architecture Ltd
101 Victoria Road, Swindon, Wiltshire SN1 3BD.
Tel/Fax 01793 612663 - E-mail: info@iansullivanarchitecture.co.uk

Drawing Title
PROPOSED ELEVATIONS

Job No	Drawing No	Rev
3384	103	-

Scale	Drawn	Chkd	Date
1 : 100 @ A3	MT	ISA	Nov' 2026