


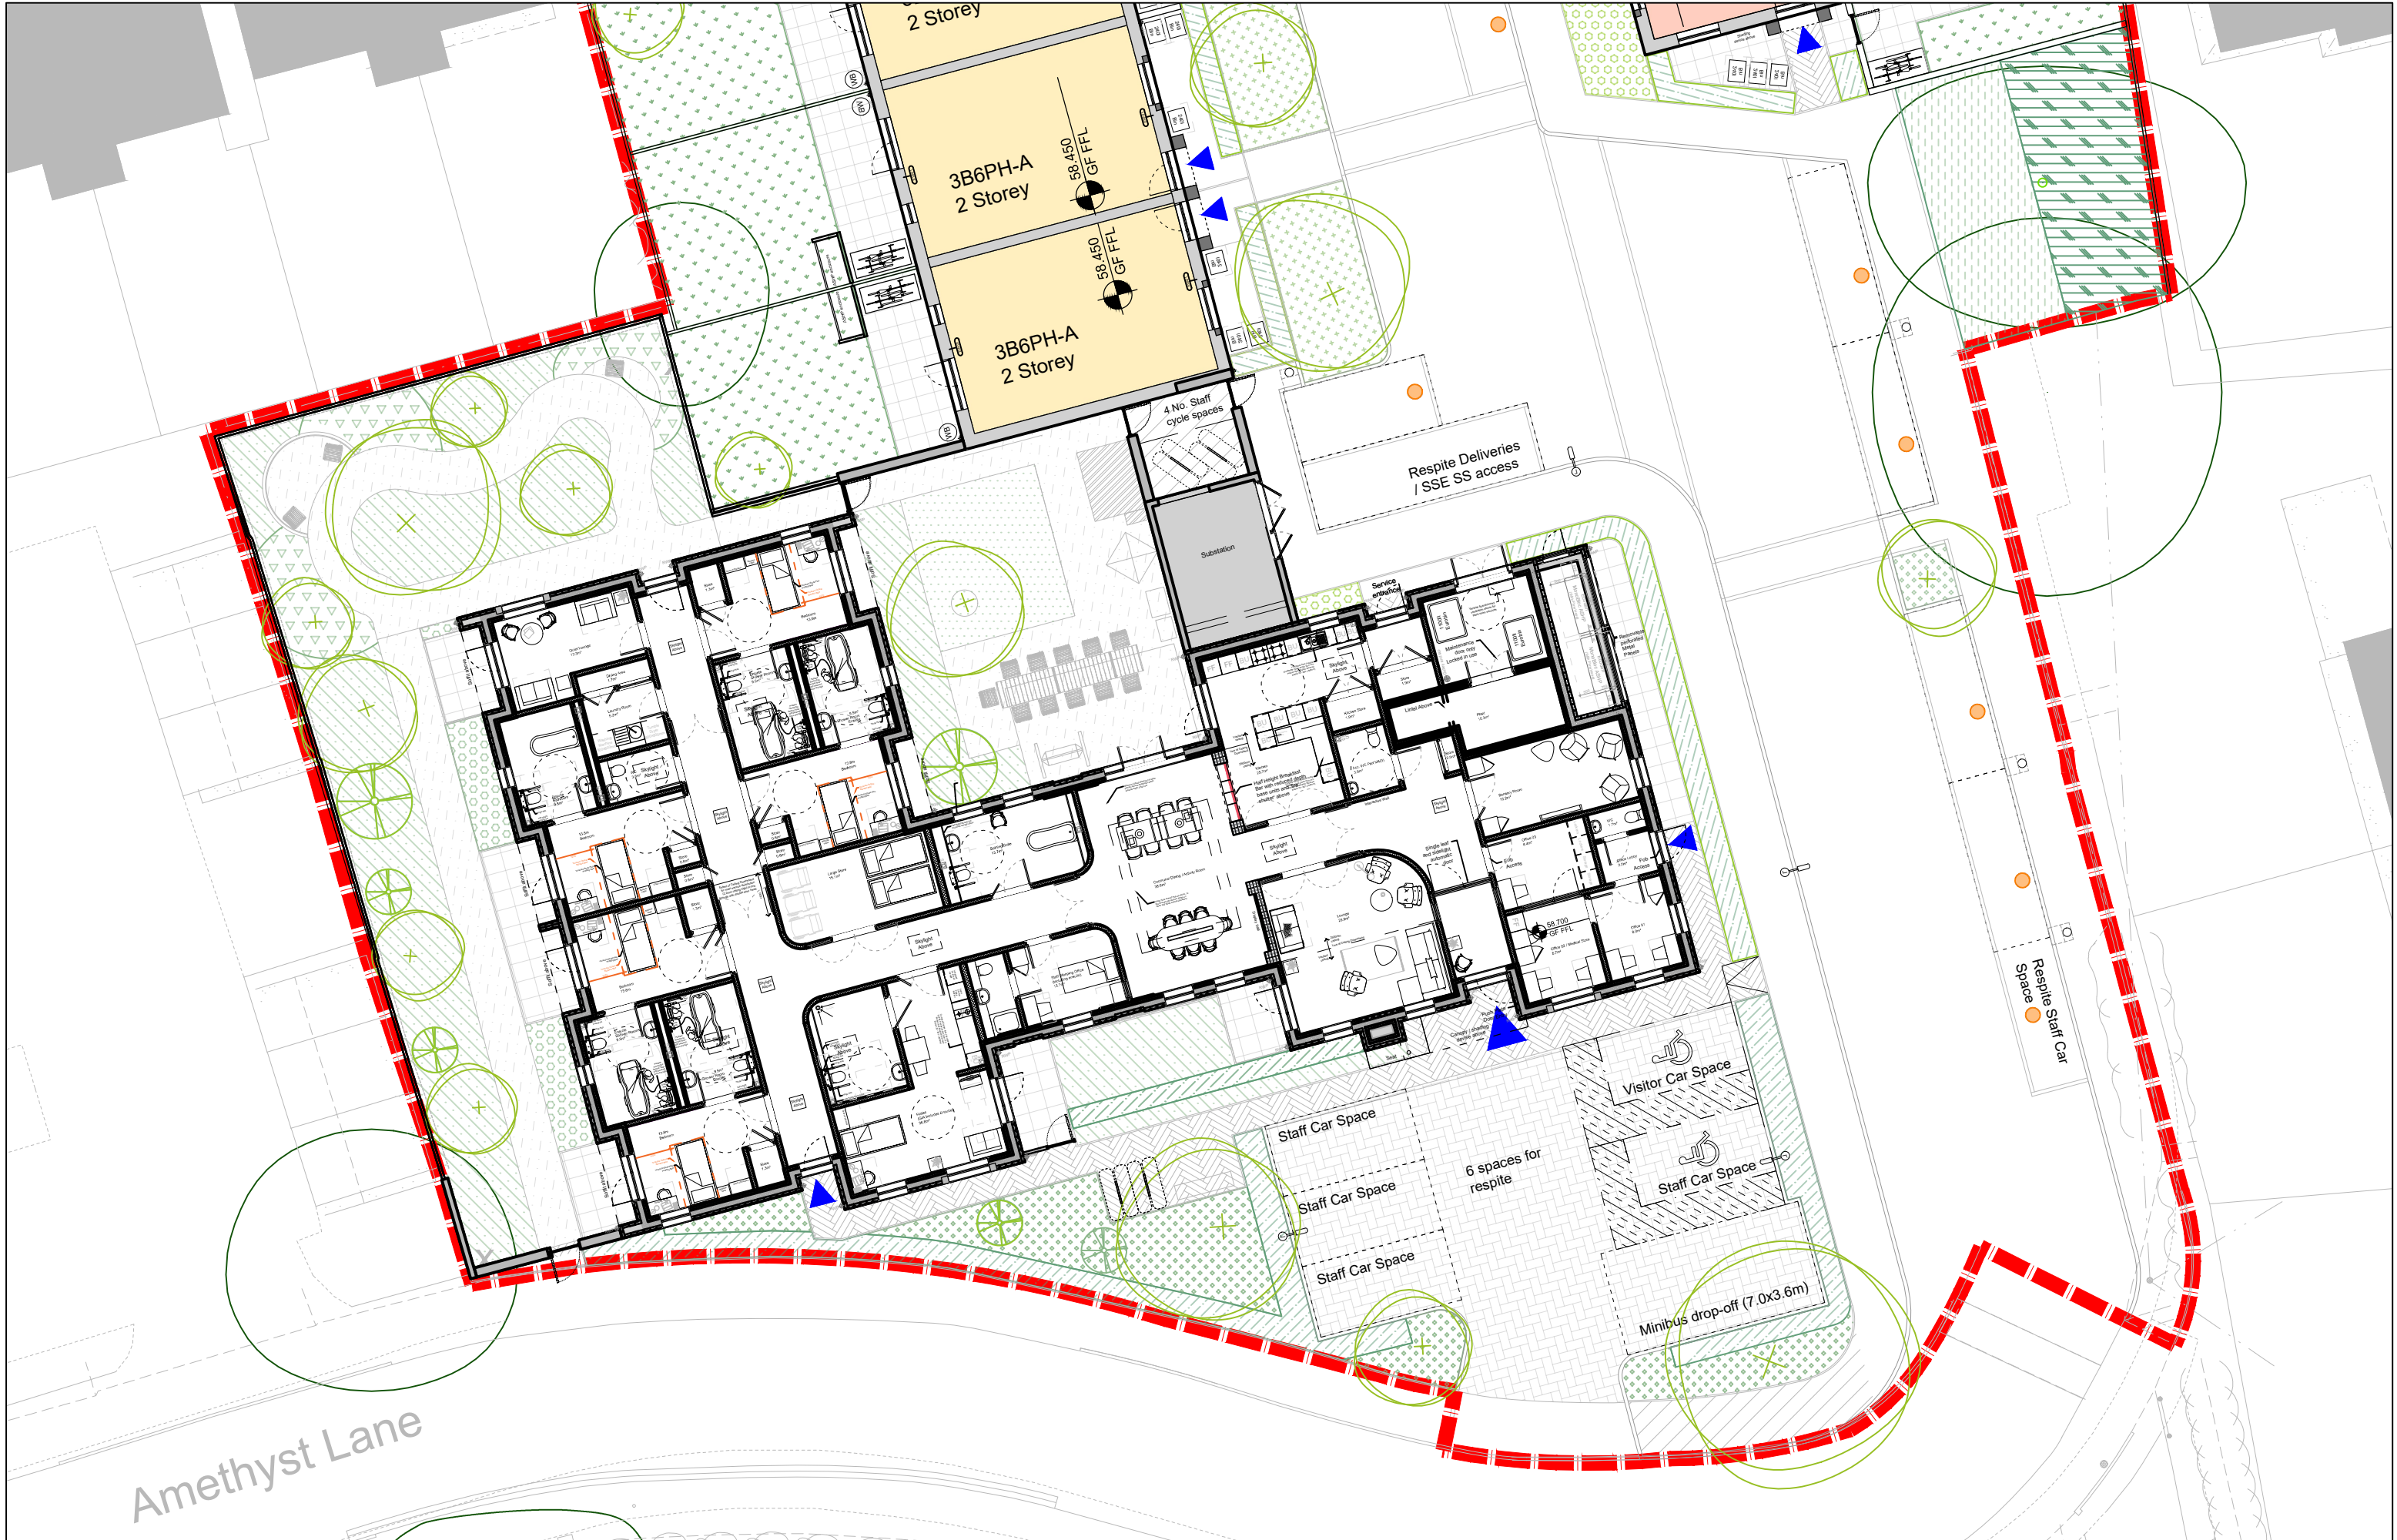

Rev	Date	Drawn	Description
07.12.22	JCD	JCD	Initial Issue - Courtyard Option
08.01.23	JCD	JCD	Prelim Issue for P&S App 01
08.01.23	JCD	JCD	Revised following Site Visit - RBC/HCC Input
10.01.23	JCD	JCD	Minor Amendments - Design Team Issue
03.02.23	JCD	JCD	Layout Amendments
03.02.23	JCD	JCD	Minor Amendments
15.03.23	JCD	JCD	Updated Respite footprint, relocated bike store and Substation
21.03.23	DEG	JCD	Minor Plan Amendments
06.04.23	ALJA	JCD	DRAFT Issue For Planning
21.04.23	JCD	JCD	Pre-paving issue to RBC care team
06.05.23	JCD	JCD	Issue for Planning
03.11.23	DEG	JCD	Planning Amendments - Respite Layout Unchanged, Removal of Solar Shades, Site Arrangement Update, Technical Coordination
17.11.23	DEG	JCD	Drainage, Site Levels & FFL Coordination
20.11.23	DEG	JCD	Respite Cycle Parking Amend
24.11.23	DEG	JCD	Landscape Design Coordination
24.11.23	DEG	JCD	Permeable Paving Extents & Parking Strategy Amendments

- Notes:
- Do not scale from drawings unless by agreement with HTA. Use figured dimensions only. Check all dimensions on site prior to commencing the works. Drawing to be read in conjunction with other relevant consultant information.
- This drawing is the copyright of HTA Design LLP and must not be copied or reproduced in part, or in whole, without the express permission of HTA Design LLP. Drawing to be read in conjunction with specification.
- Legend
- Site Boundary
 - 3B6P House
 - 4B6P House
 - Existing Tree
 - Proposed Tree
 - Hedge Planting
 - Lawn Planting to Rear Gardens
 - Active Charging Spaces
 - Building Entrances

Proposed Respite Centre Plan

drawing title

Reading Borough Council

234 Southcote Lane

client / project

HTA-A_DR_0210

drawing number

1:200

scale @ A3

RBC-ALR

project number

JCD

originated by

FOR PLANNING

status

HTA Design LLP

www.hta.co.uk

London | Edinburgh | Manchester | Bristol

NORTH

hta