




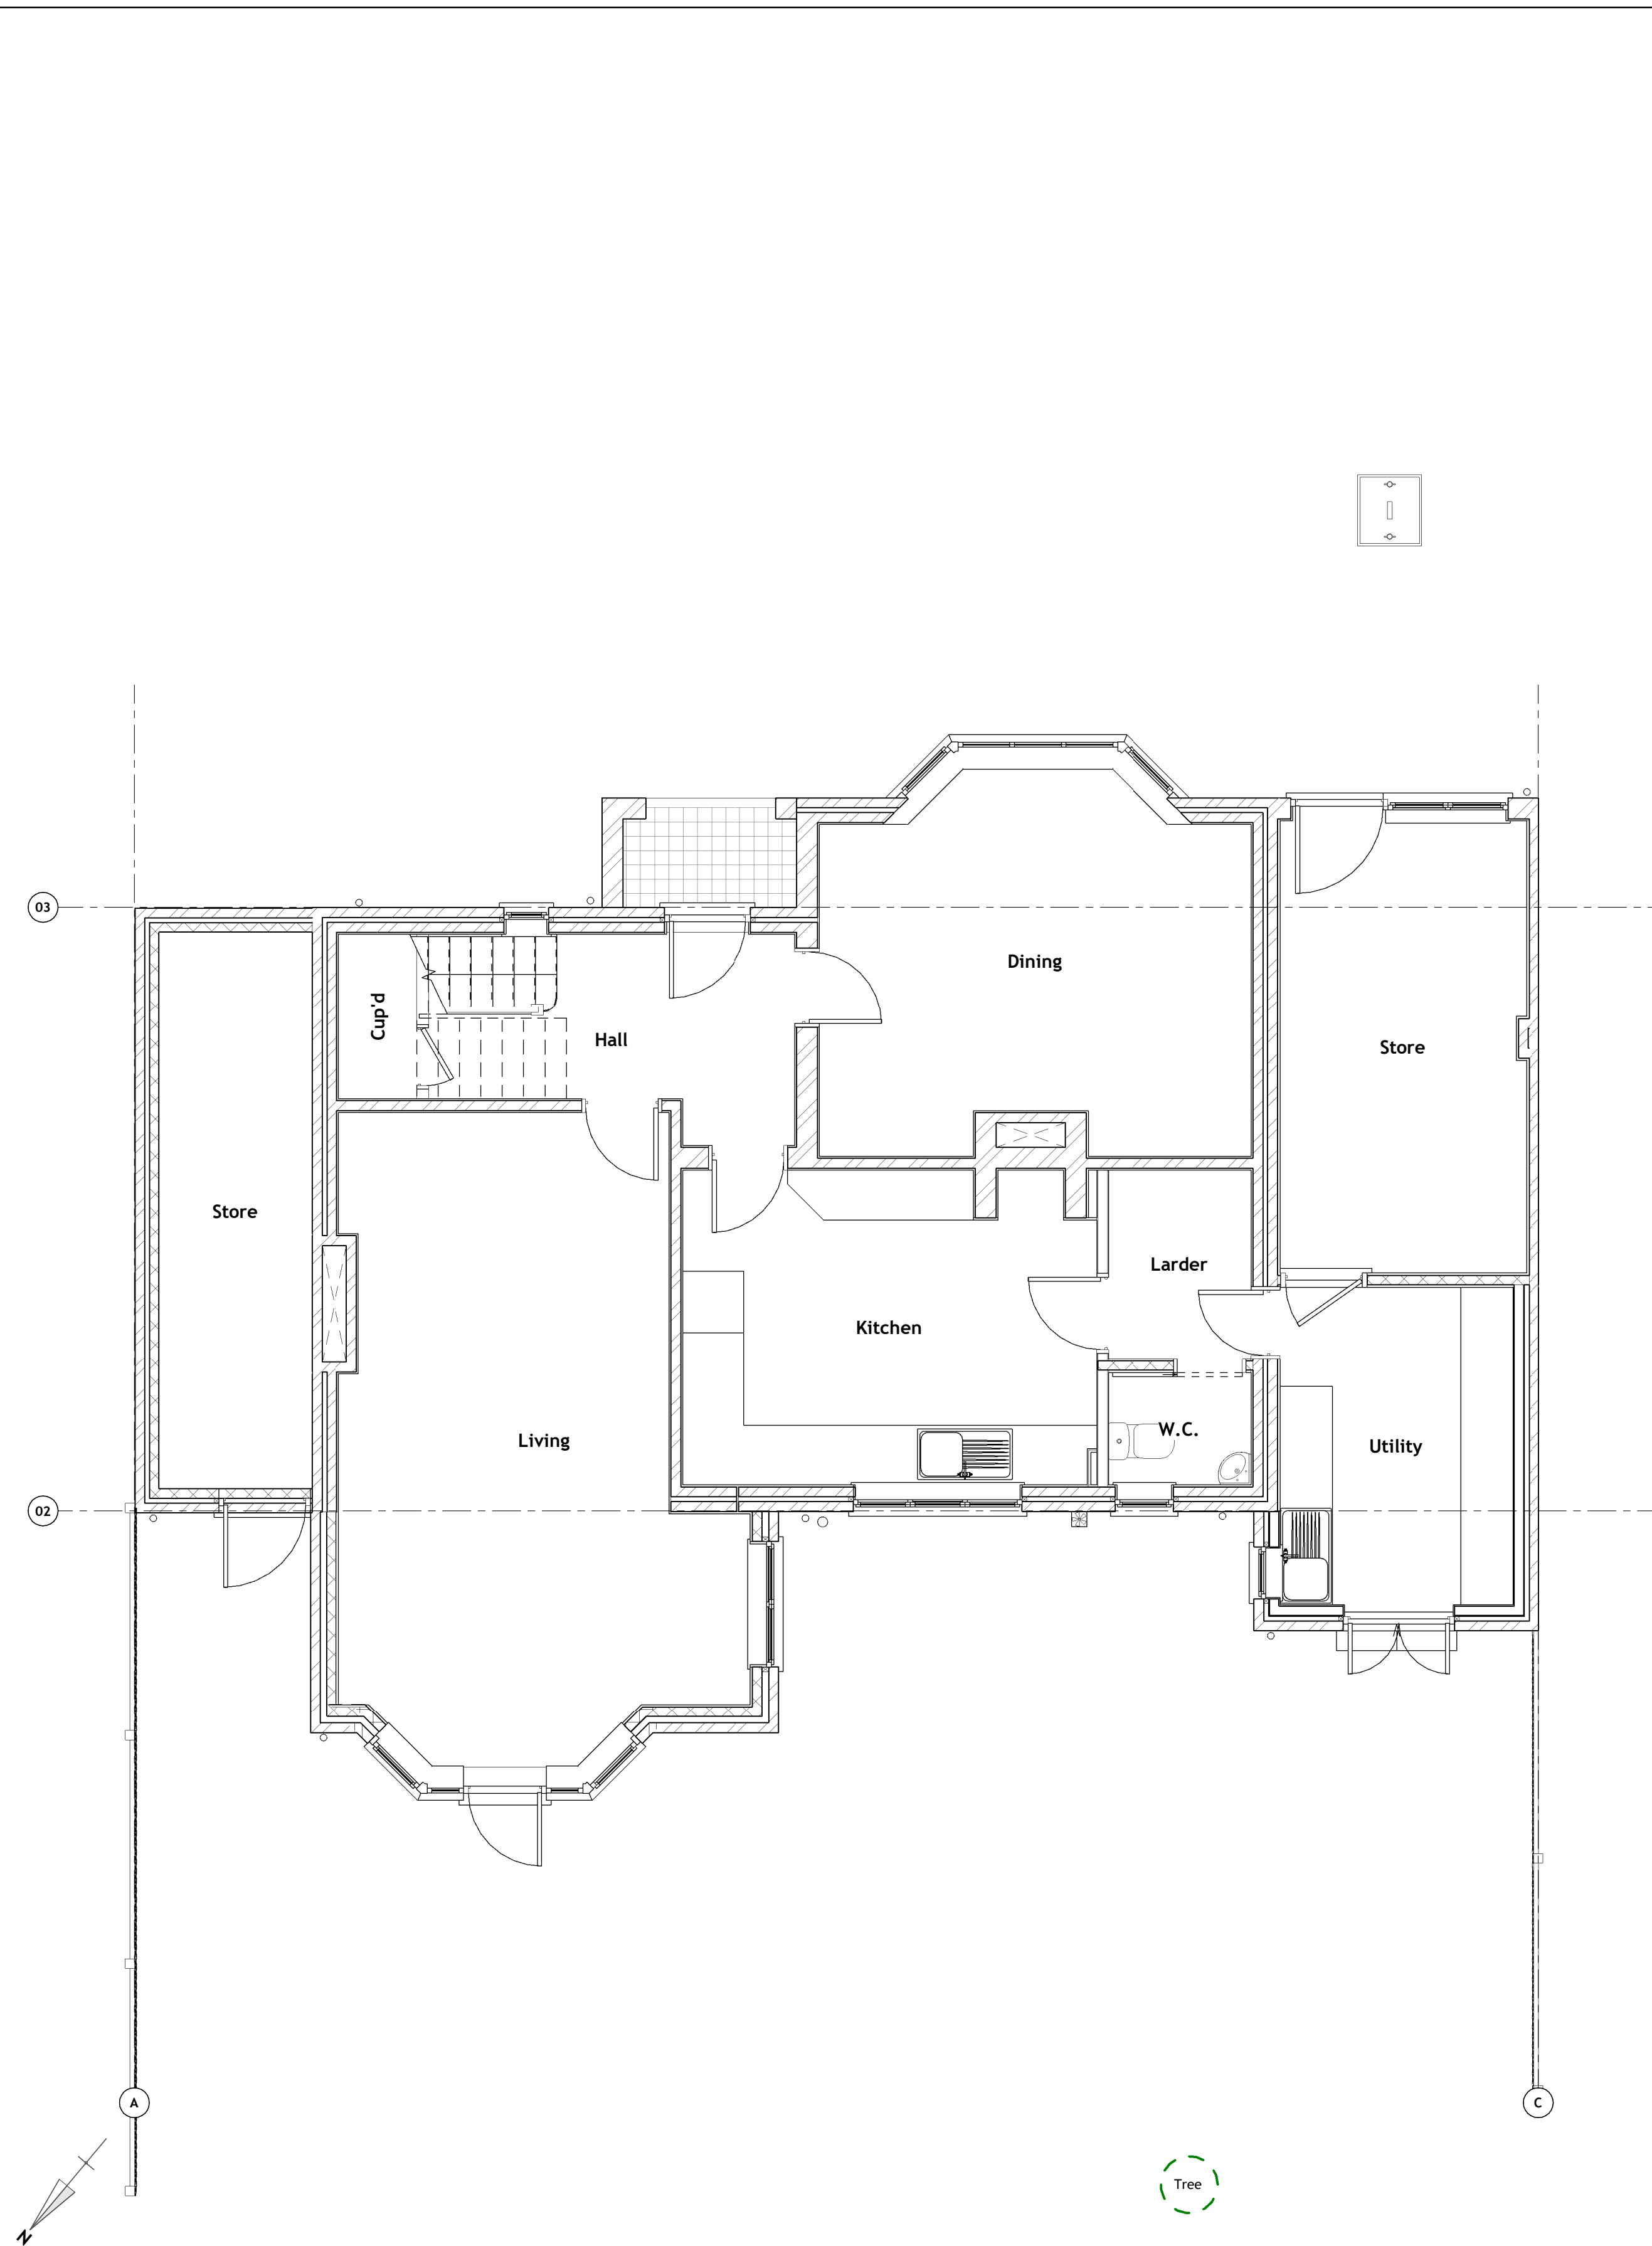

Existing Ground Level Plan
General Arrangement | 00-FFL | Scale 1 : 50

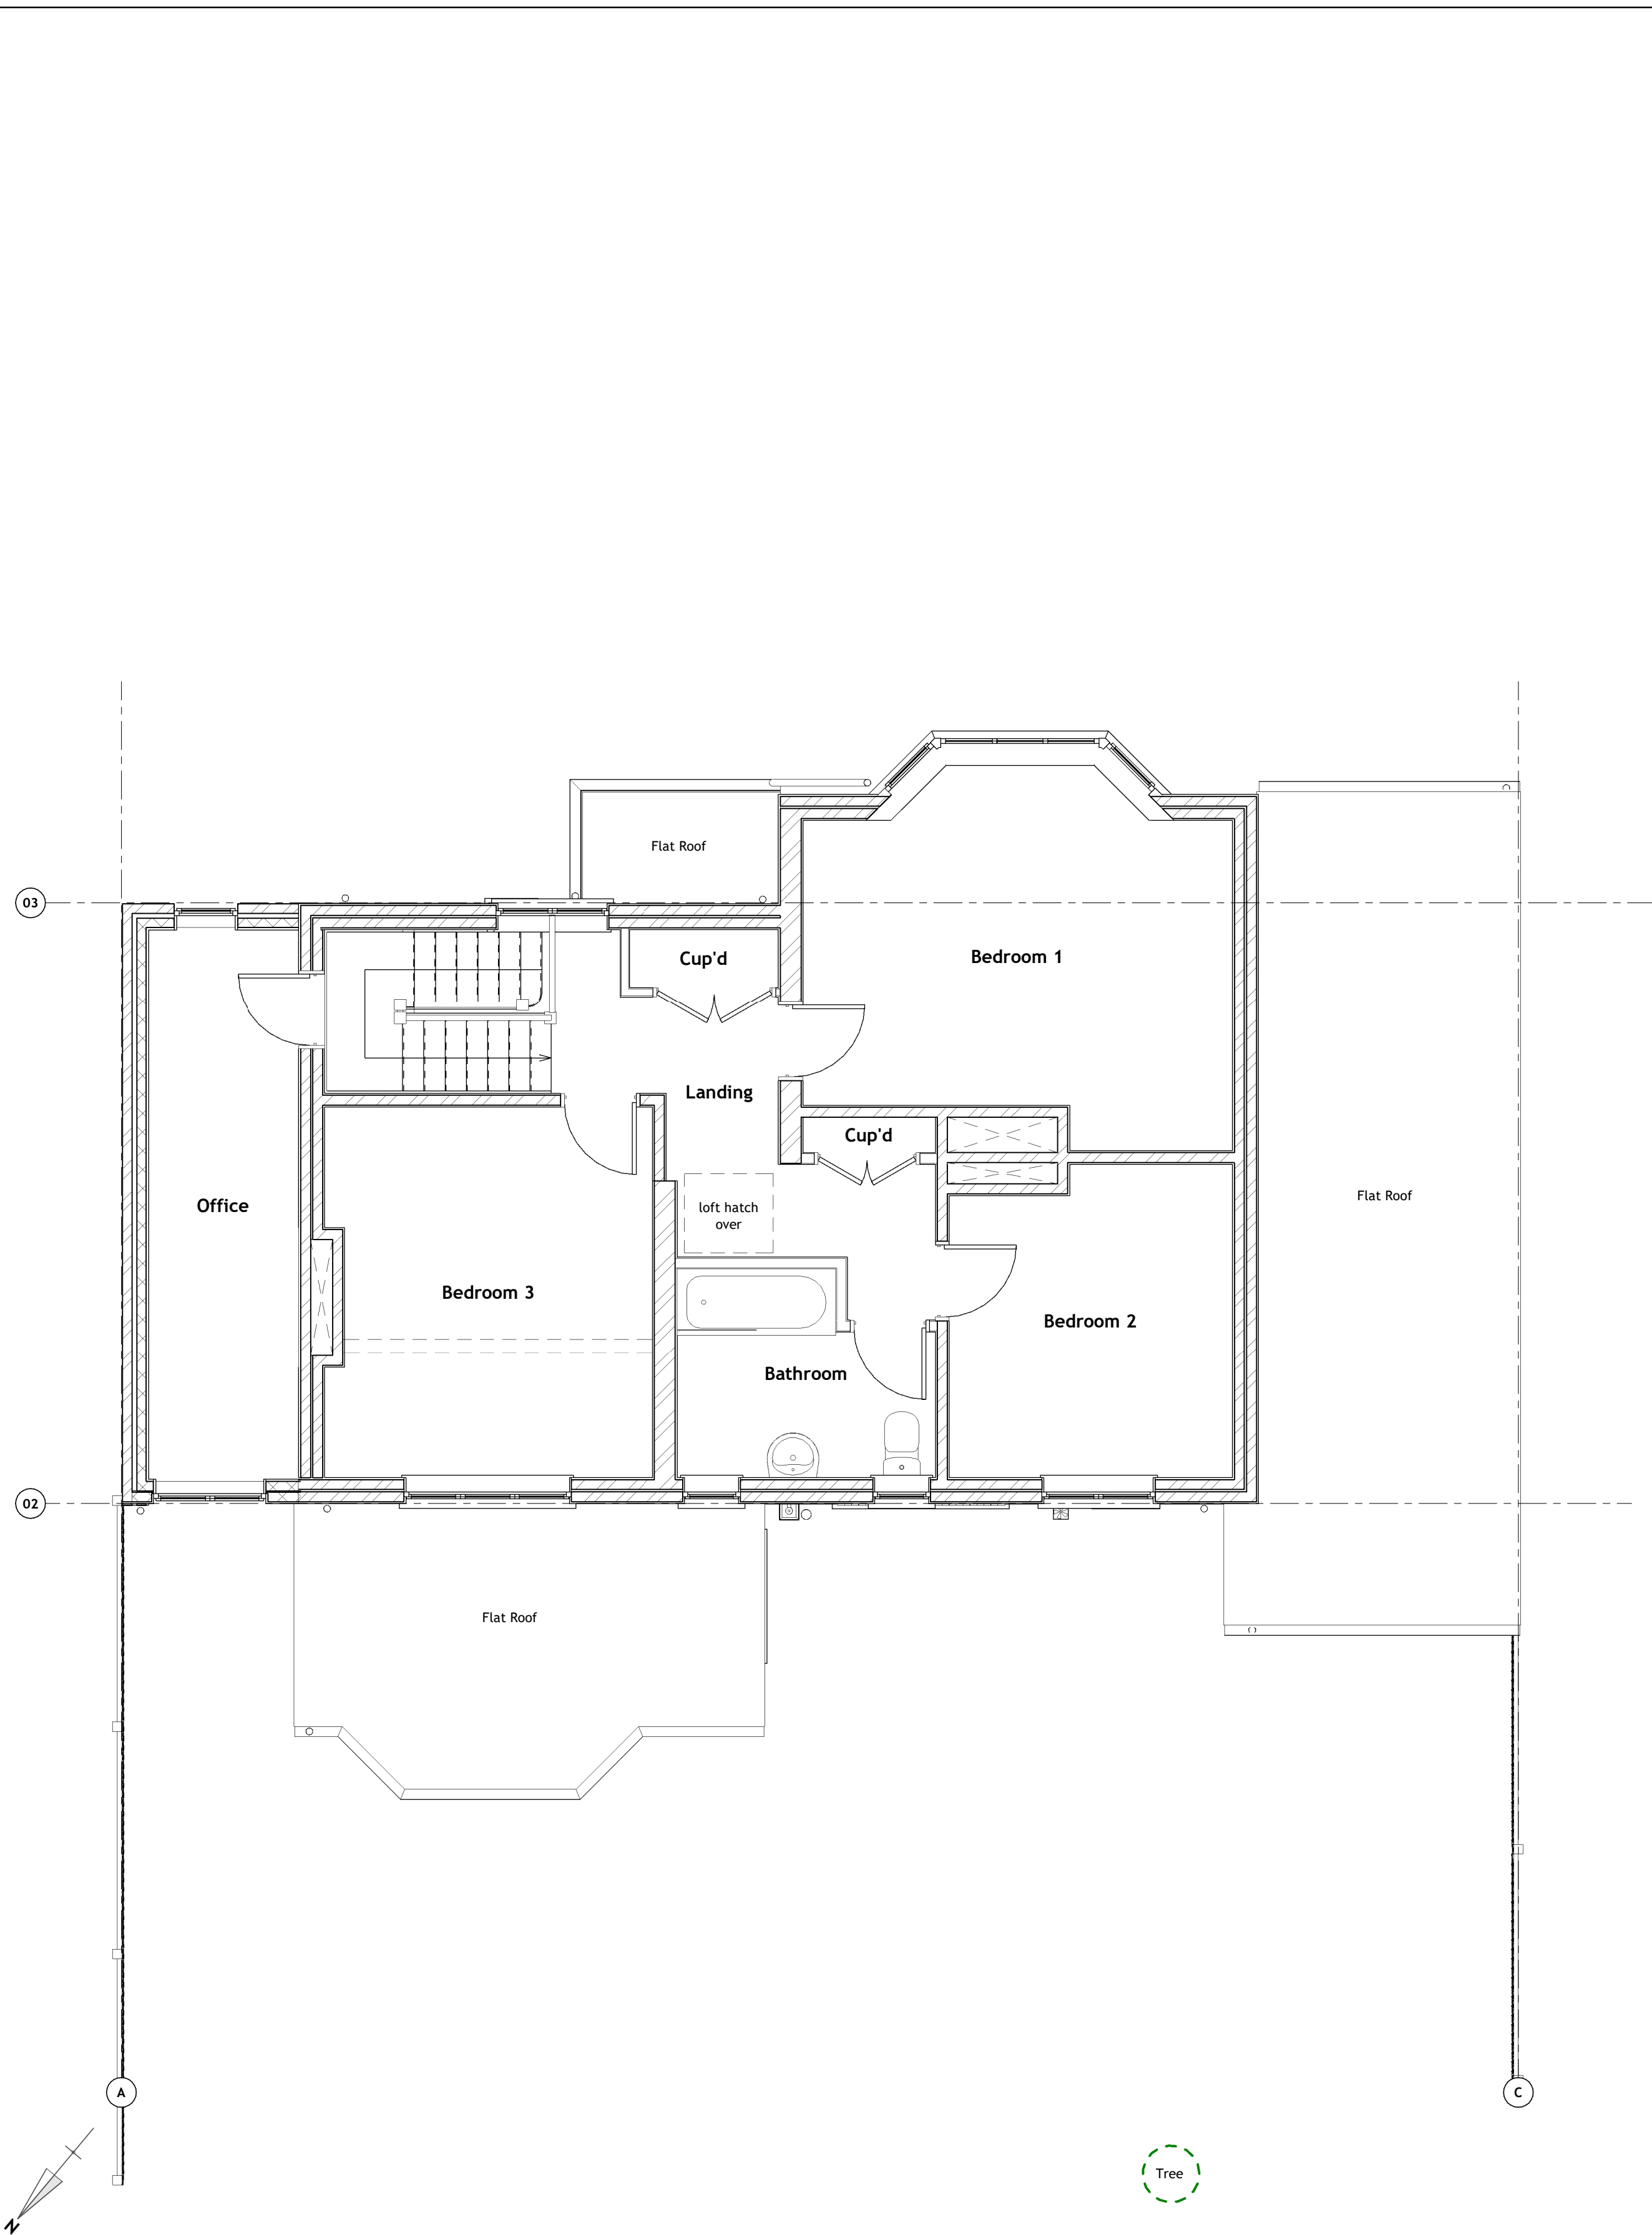

Existing First Level Plan
General Arrangement | 01-FFL | Scale 1 : 50

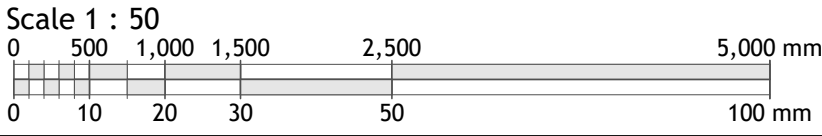

Copyright © 2021 Michael Aubrey Partnership Ltd. (MAPL)

- Sheet Notes
- a. the drawing is copyright protected and may not be used, reproduced or relied upon by any third party except as explicitly agreed by MAPL
 - b. all dimensions are in millimetres unless noted otherwise
 - c. all measurements must be obtained from stated dimensions only and not be scaled off except for Local Authority Planning application purposes
 - d. all drawings must be read in conjunction with all other project drawings and any discrepancies reported immediately for clarification

B	08.12.2022	FM	Third issue
A	18.03.2022	JMR	Second issue
0	05.01.2022	LM	First issue
Rev	Date	By	Description



michael aubrey
partnership

• 0118 962 9666 • www.mapl.co.uk

Client

Mrs. C. Stanca

Project Address

**100 Oak Tree Road, Tilehurst,
Reading, Berkshire. RG31 6JY**

Project Description

**Part Single & Part Two-Storey
Rear Extension**

Sheet Title

**Plans - Ground & First Level -
Existing GA**

Sheet Ref.	MAP-C4273-111	Rev.	B
Project Ref.	C4273	Date	08.12.2022
Drawn by	LM	Checked by	FM
Scale	1 : 50	Sheet Size	A1