



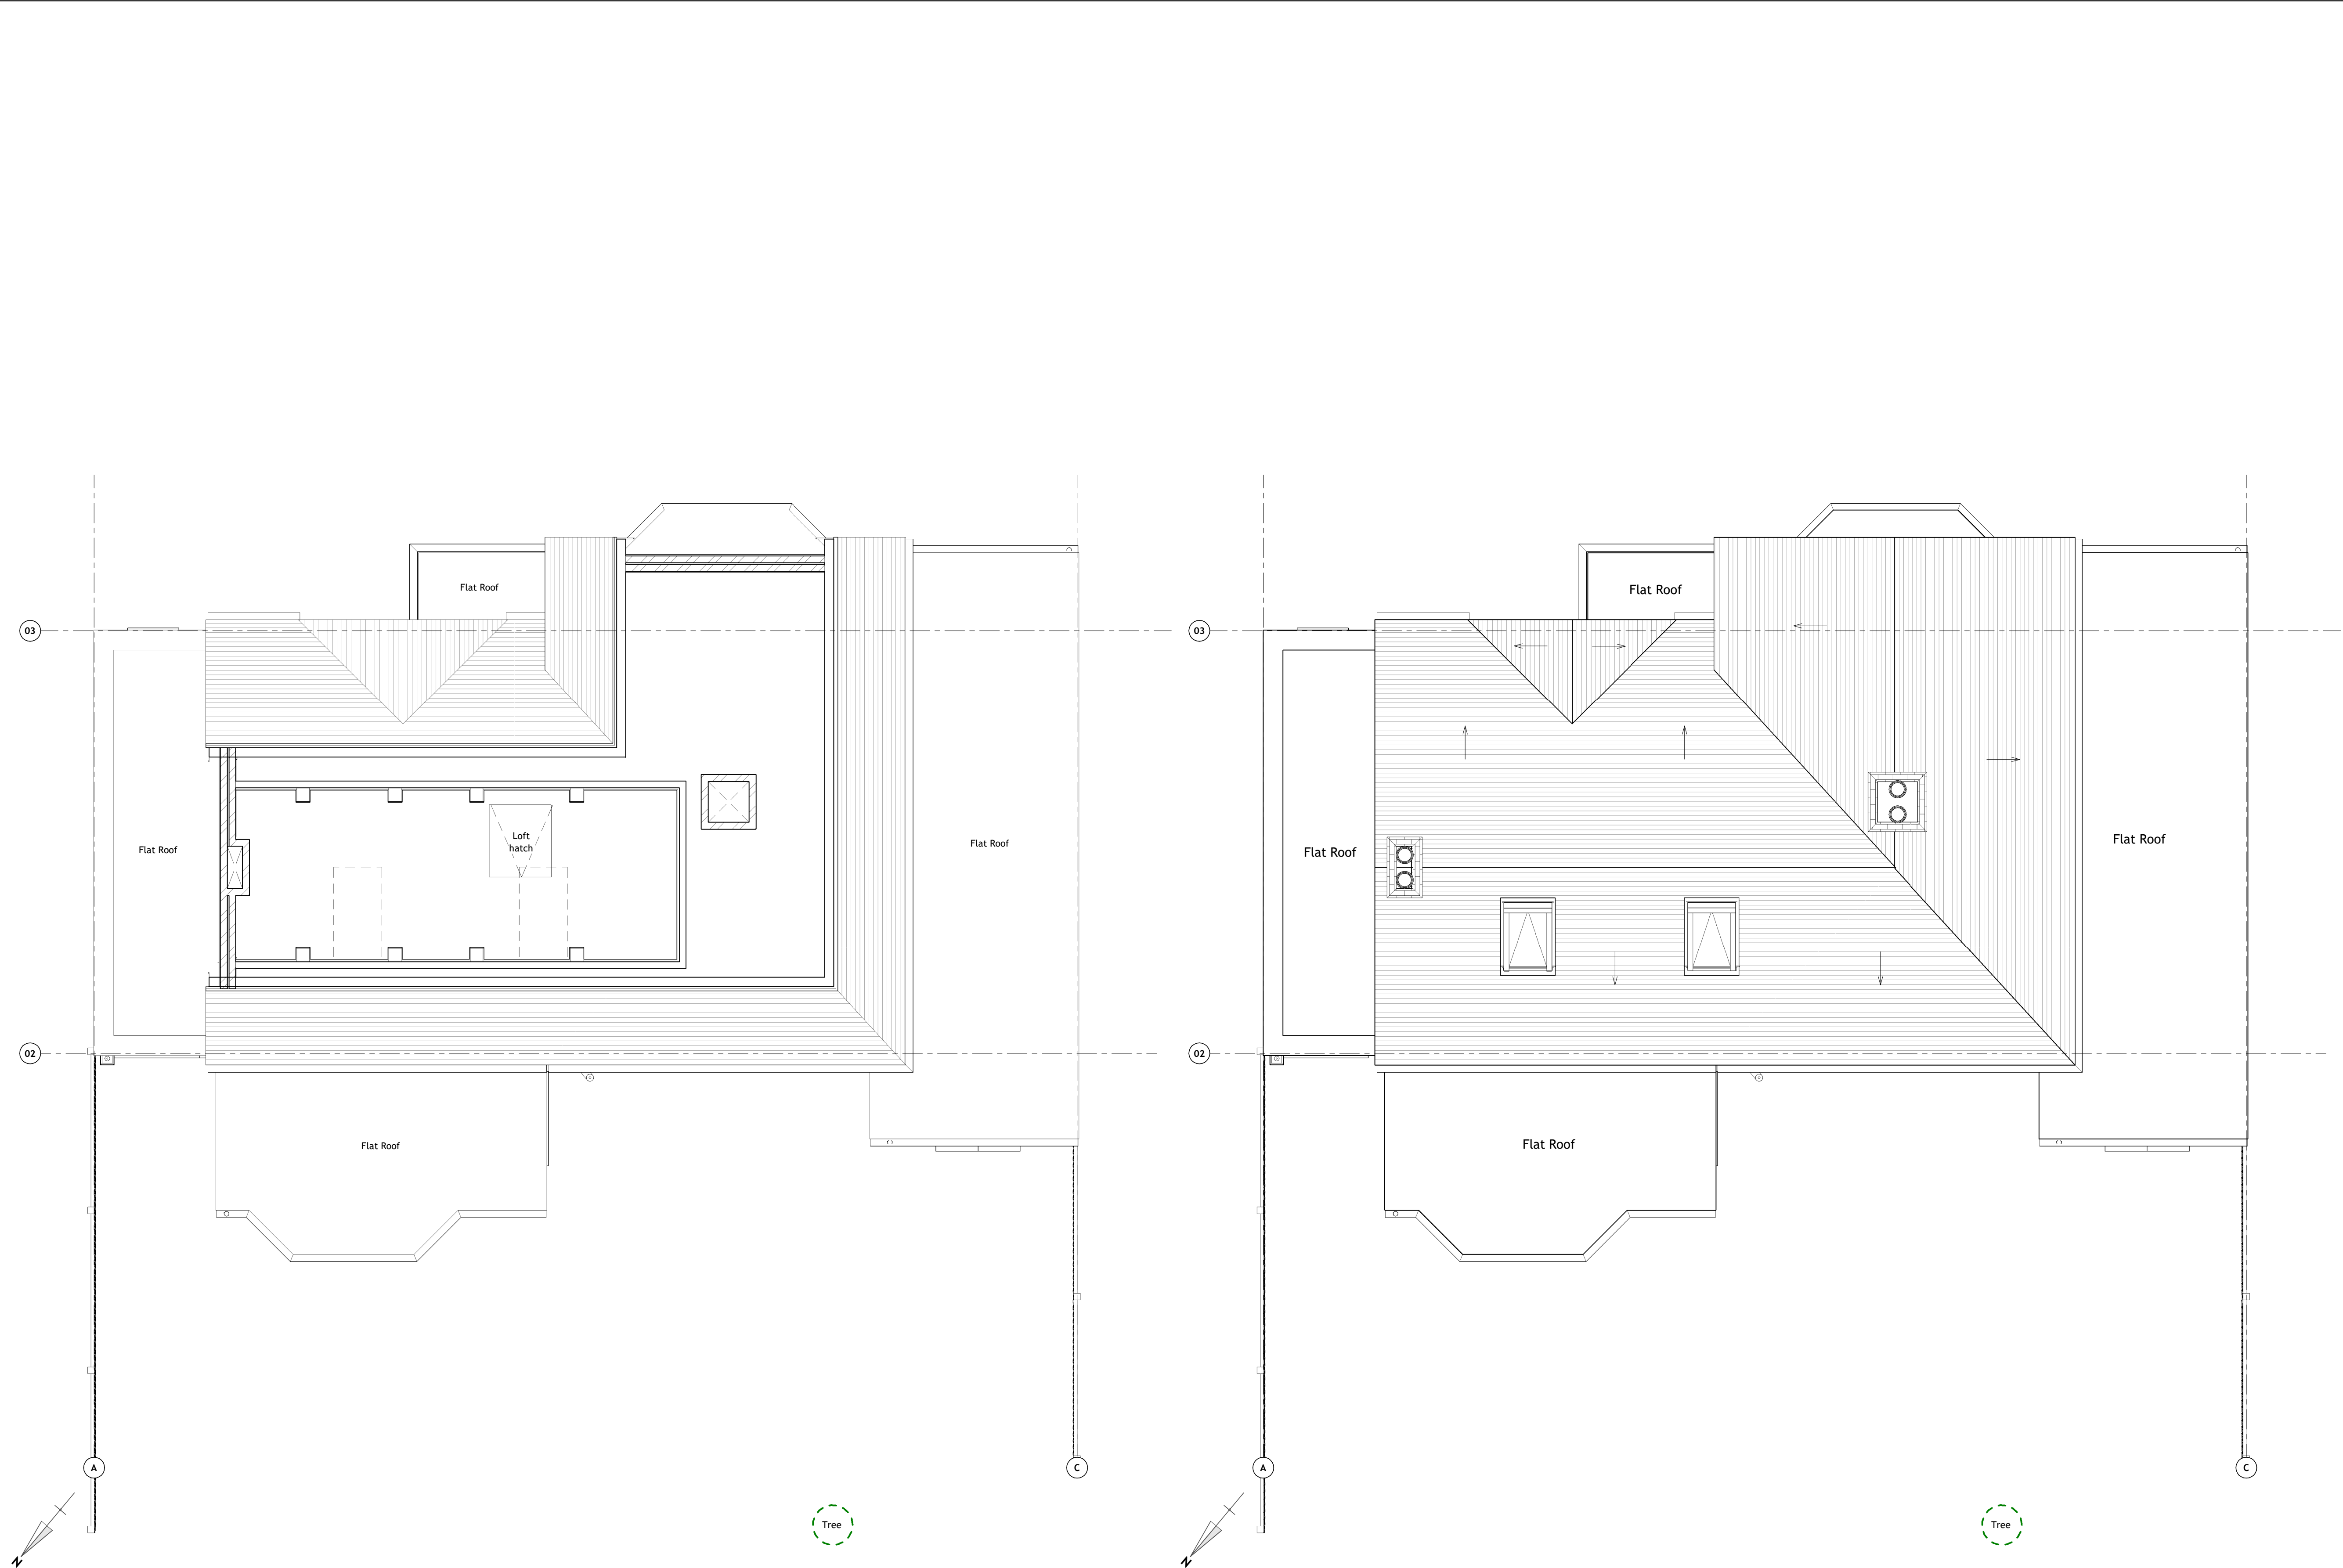

Existing Loft Level Plan
General Arrangement | 02-FFL | Scale 1 : 50

Existing Roof Level Plan
General Arrangement | RF-RDG | Scale 1 : 50

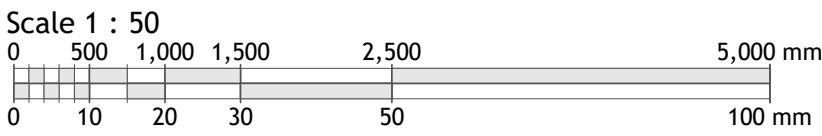

Copyright © 2021 Michael Aubrey Partnership Ltd. (MAPL)

Sheet Notes

a. the drawing is copyright protected and may not be used, reproduced or relied upon by any third party except as explicitly agreed by MAPL

b. all dimensions are in millimetres unless noted otherwise

c. all measurements must be obtained from stated dimensions only and not be scaled off except for Local Authority Planning application purposes

d. all drawings must be read in conjunction with all other project drawings and any discrepancies reported immediately for clarification

B	08.12.2022	FM	Third issue
A	18.03.2022	JMR	Second issue
0	05.01.2022	LM	First issue

Rev	Date	By	Description
B	08.12.2022	FM	Third issue
A	18.03.2022	JMR	Second issue
0	05.01.2022	LM	First issue

michael aubrey
partnership

• 0118 962 9666 • www.mapl.co.uk

Client

Mrs. C. Stanca

Project Address

**100 Oak Tree Road, Tilehurst,
Reading, Berkshire. RG31 6JY**

Project Description

**Part Single & Part Two-Storey
Rear Extension**

Sheet Title

**Plans - Loft & Roof Level -
Existing GA**

Sheet Ref.	MAP-C4273-121	Rev.	B
Project Ref.	C4273	Date	08.12.2022
Drawn by	LM	Checked by	FM
Scale	1 : 50	Sheet Size	A1