


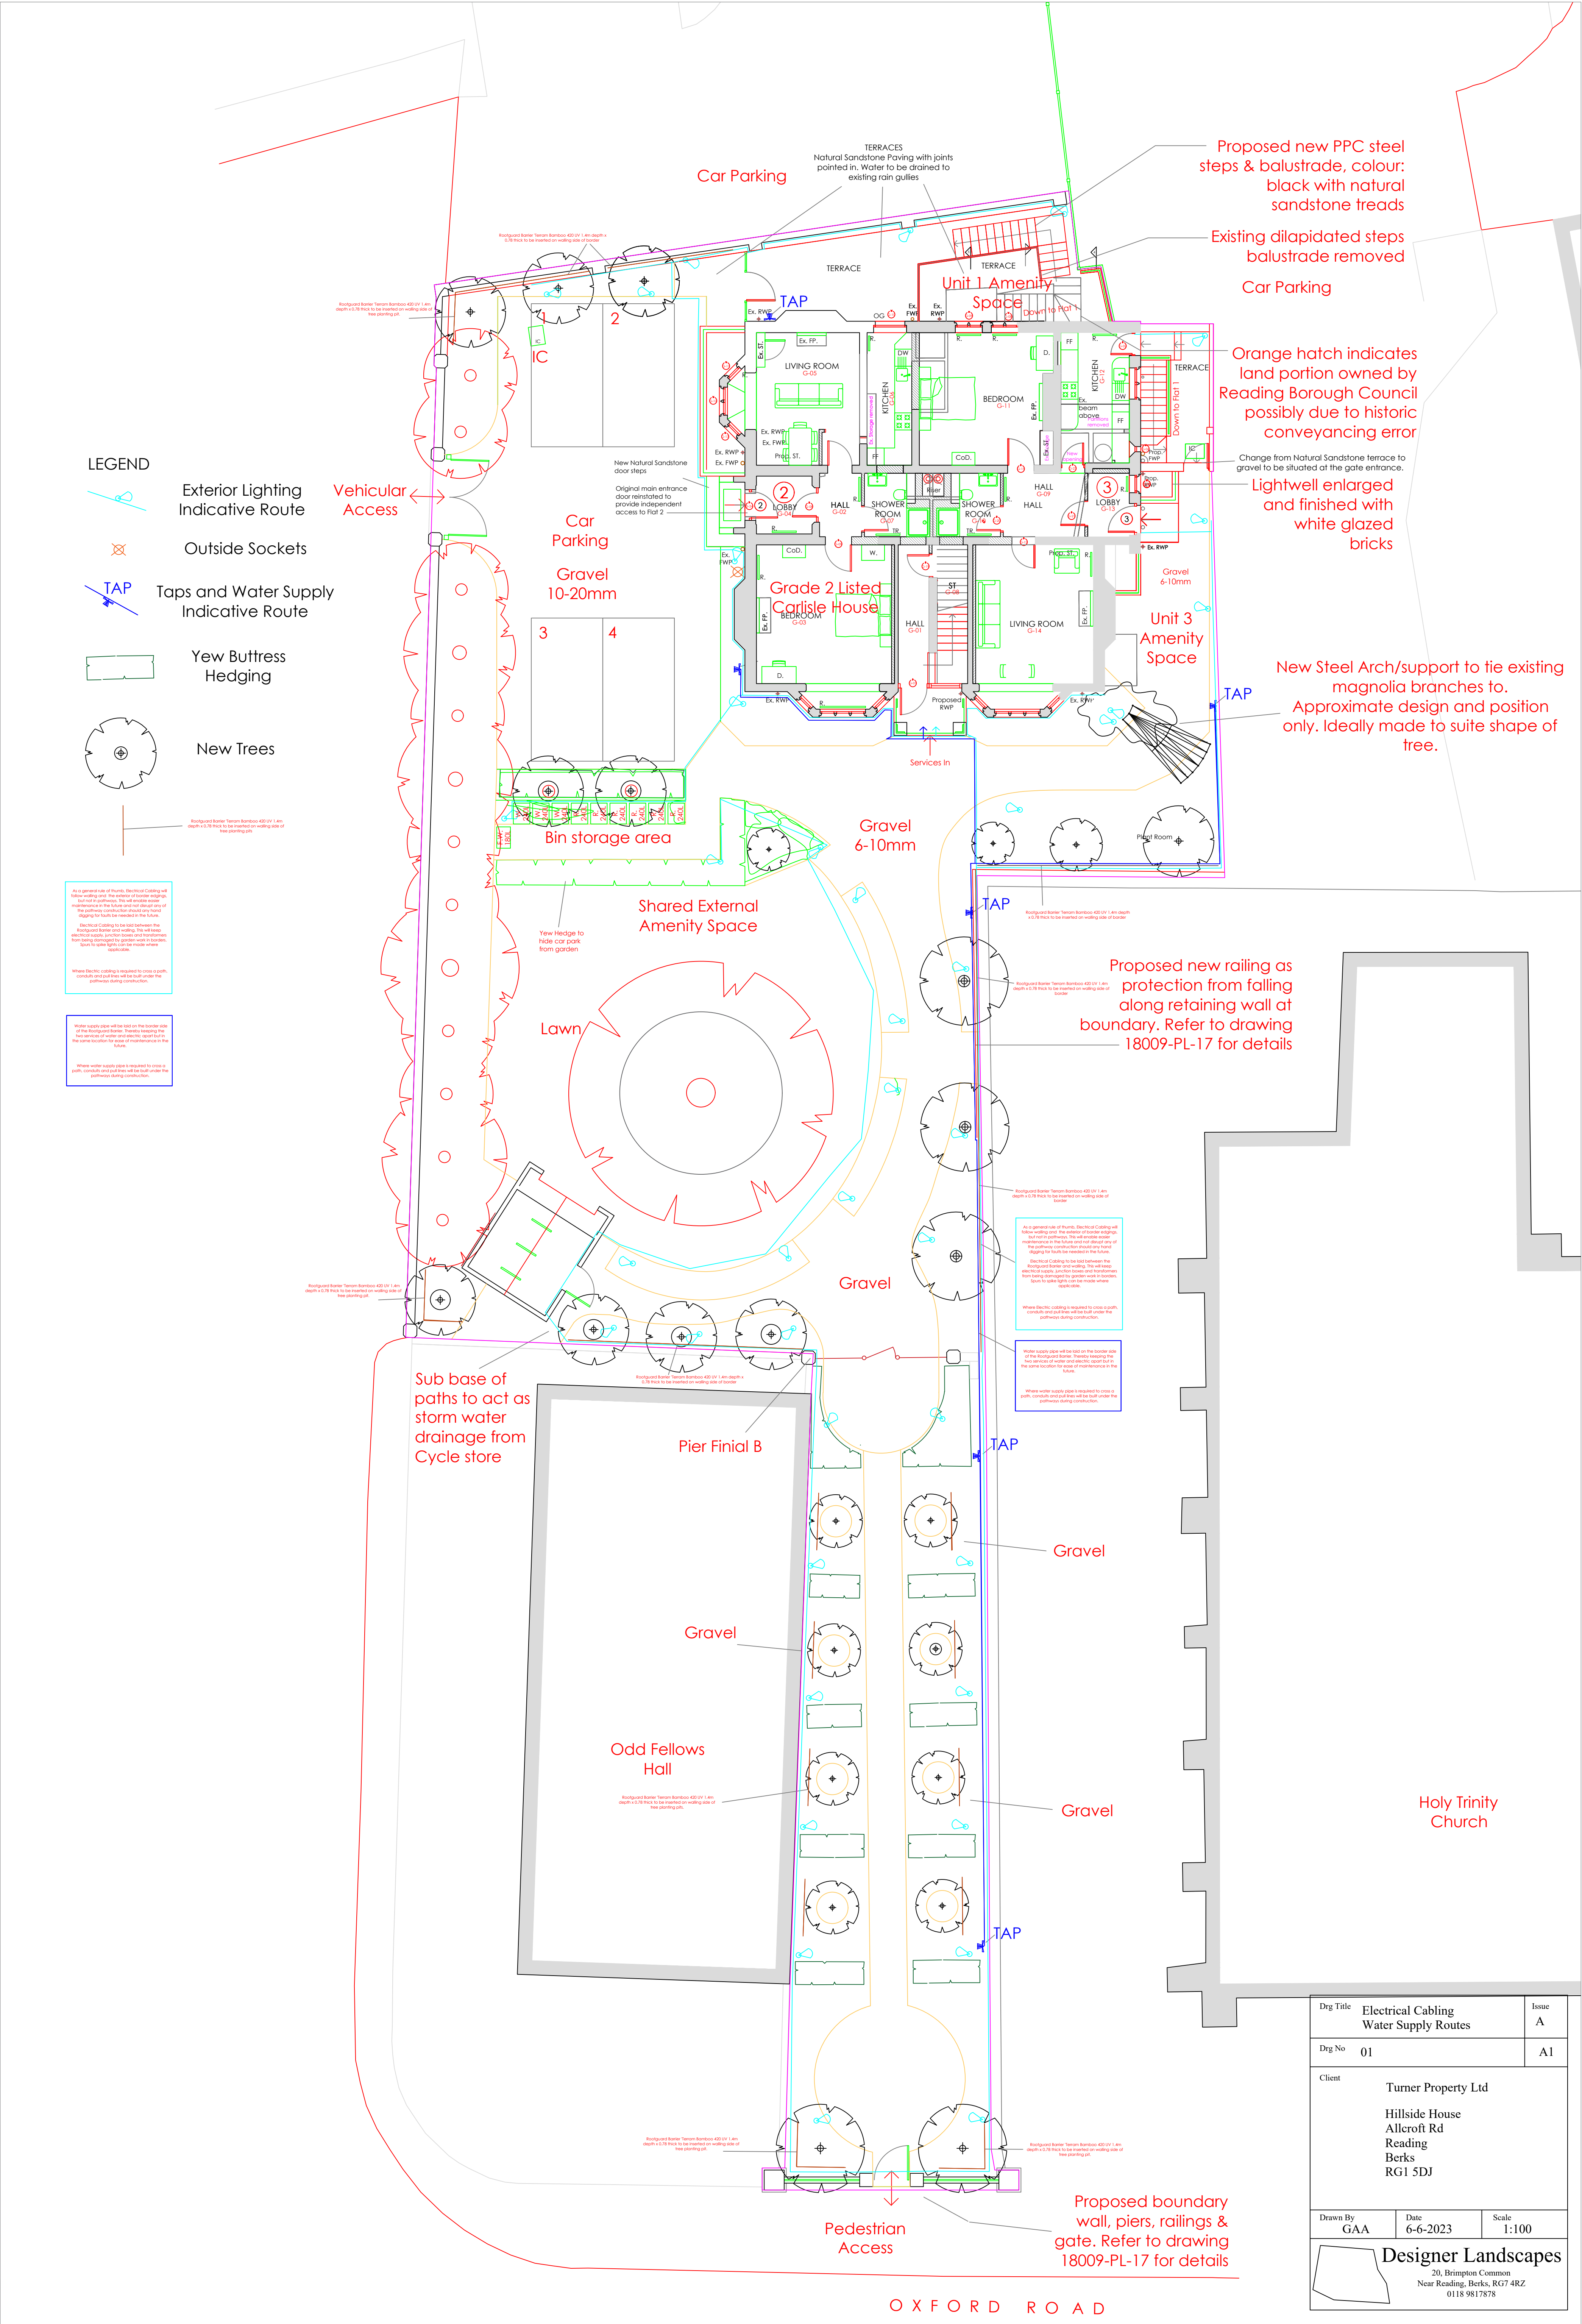

Dwg Title	Electrical Cabling Water Supply Routes	Issue	A
Dwg No	01		A1
Client	Turner Property Ltd Hillside House Allcroft Rd Reading Berks RG1 5DJ		
Drawn By	GAA	Date	6-6-2023
		Scale	1:100
Designer Landscapes 20, Brompton Common Near Reading, Berks, RG7 4RZ 0118 9817878			