
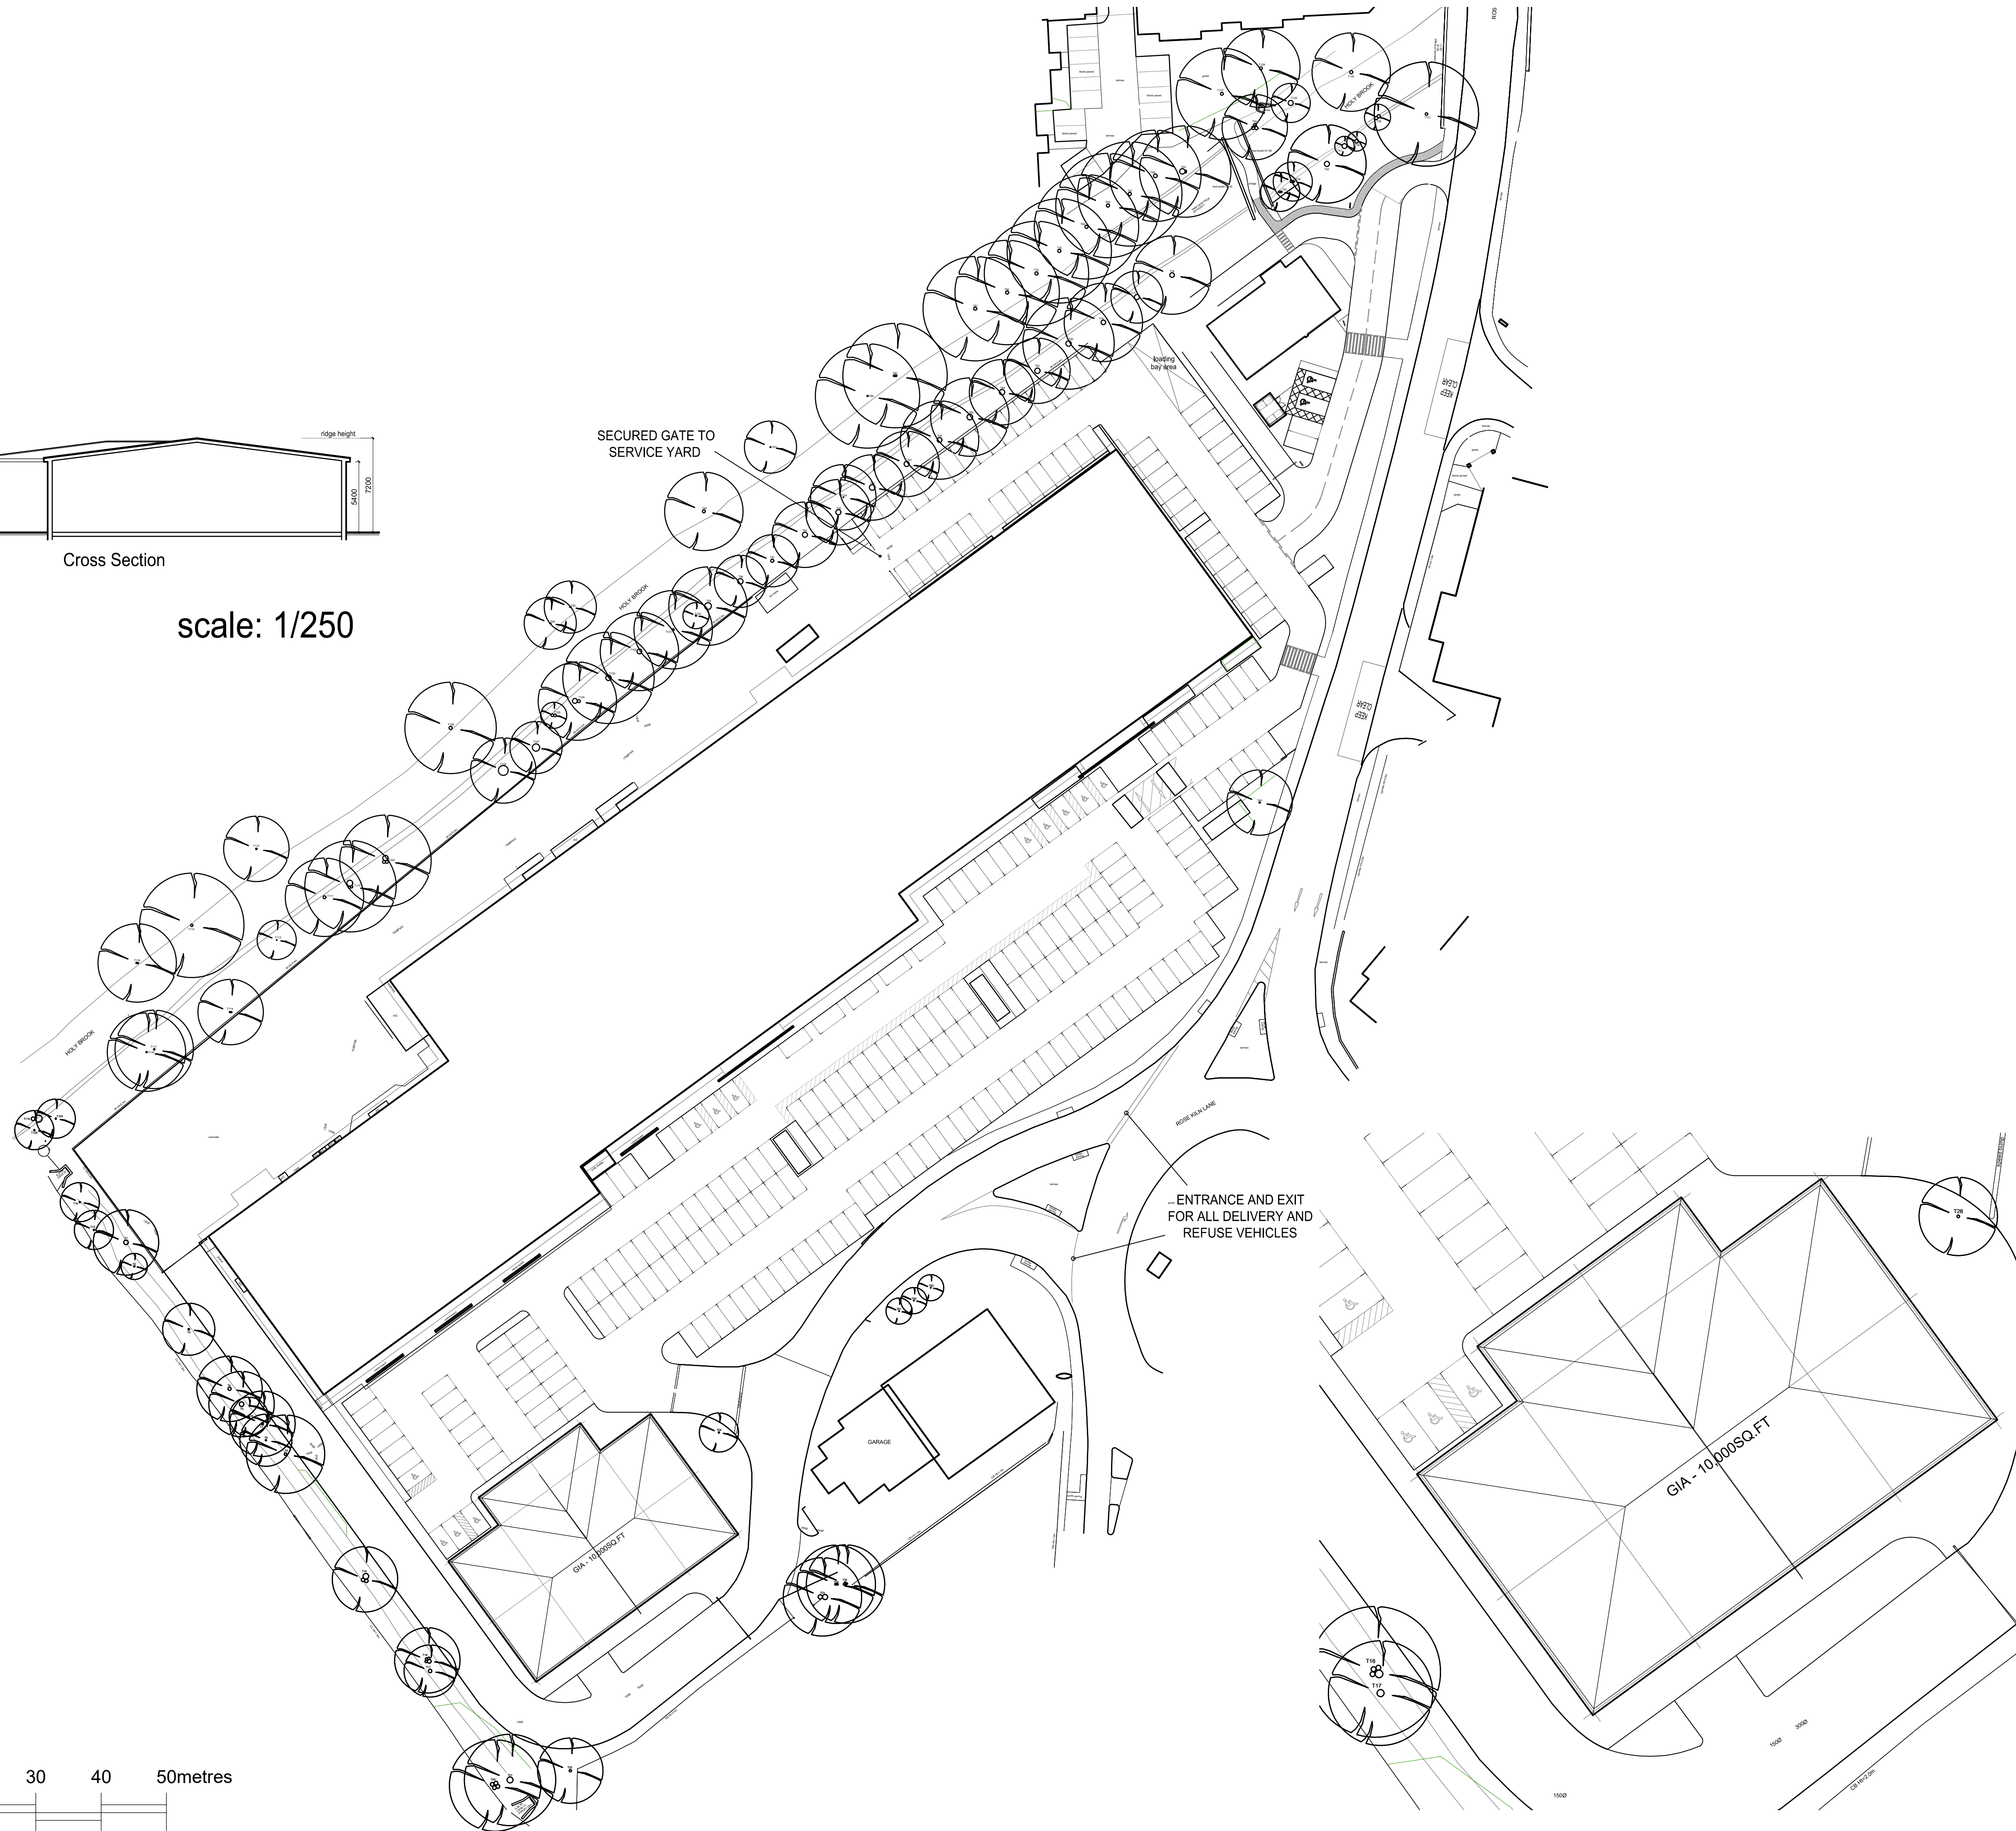


Cross Section

scale: 1/250

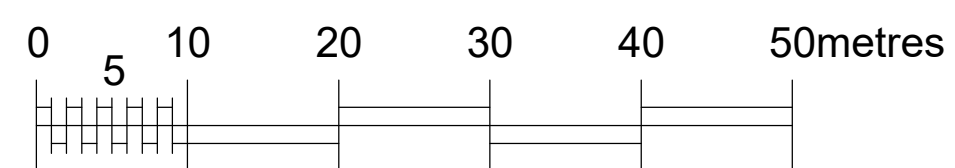

scale: 1/250

Consultant

© This drawing is the copyright of SORBON ESTATES
All dimensions and levels must be checked on site and verified
prior to construction

Notes

Rev.	Description	Date

Project

Proposed Development
at
Reading Link Retail Park
Rose Kiln Lane
Reading

Drawing Title

Feasibility Layout

SORBON
ESTATES

'Sorbon', Aylesbury End, Beaconsfield,
Buckinghamshire. HP9 1LW
Tel: 01494 671331
Fax: 01494 676417
DX 34507 Beaconsfield

Drawn By: **jd** Date: **10.08.2022**

Scale: **1:500** A1

Drawing No. **RLRPRKL_FSE_008** Revision *****