


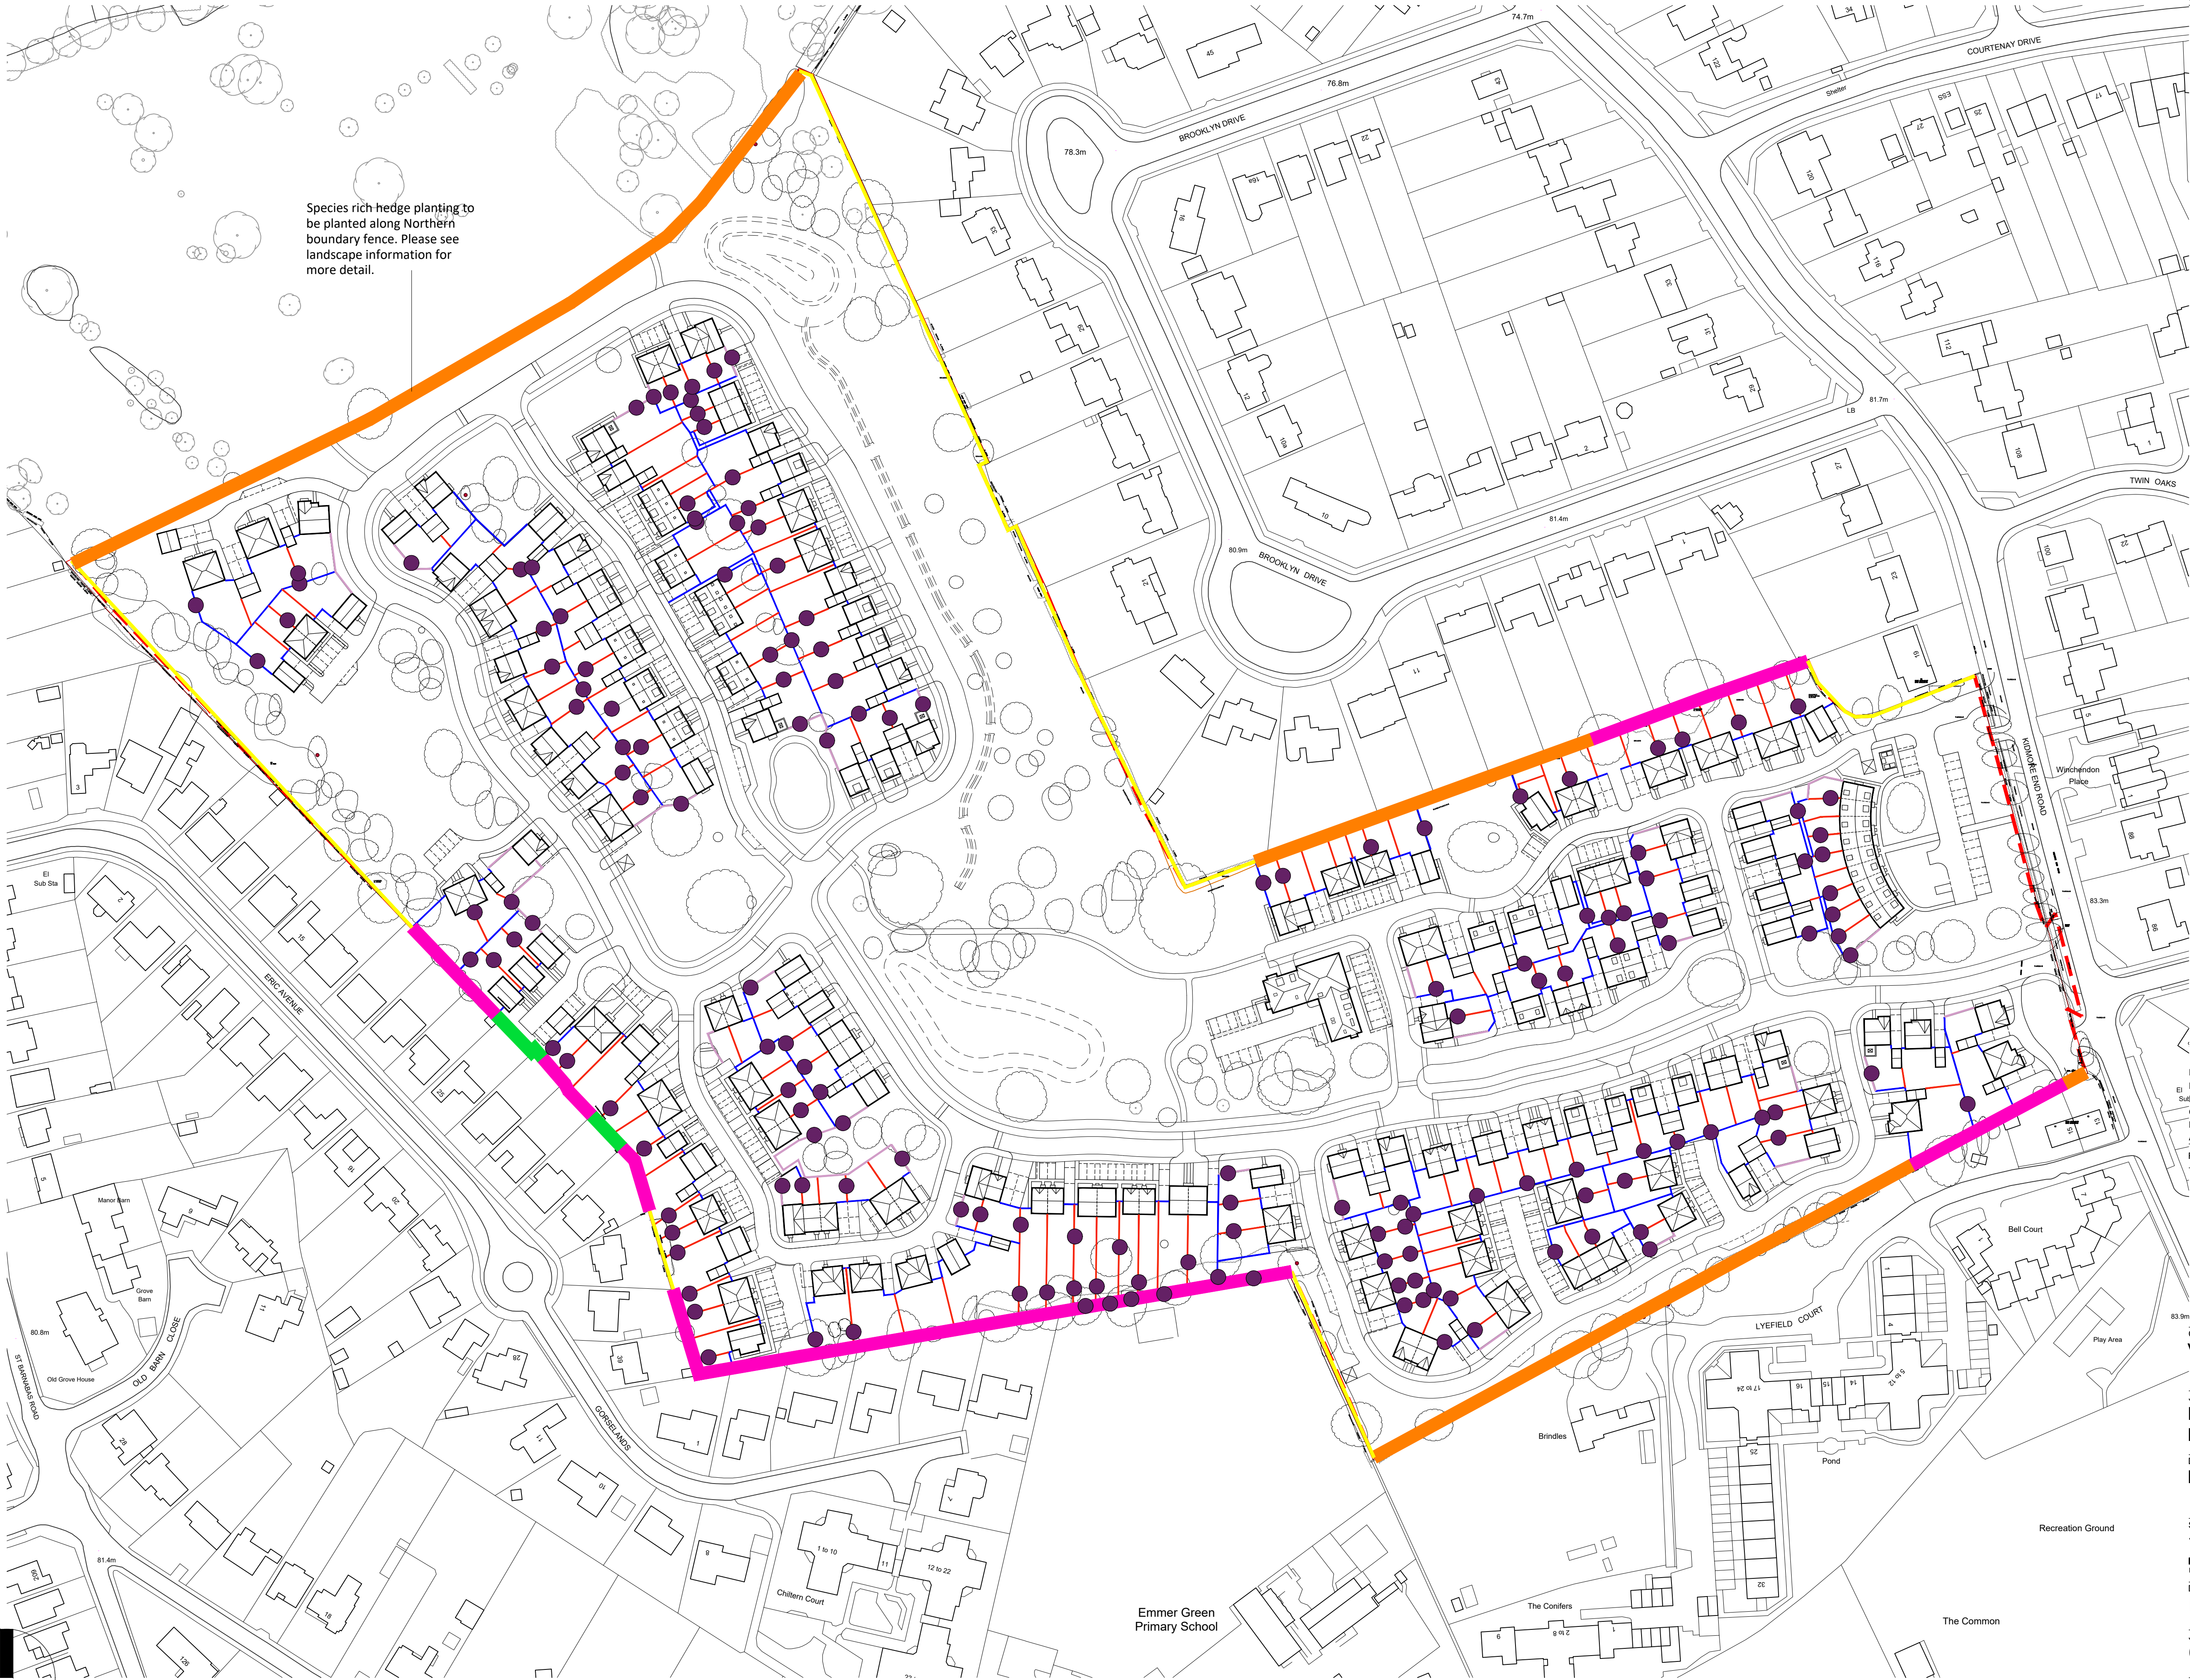

- Key:
- Stock Proof Post & Rail
 - Remain as existing
 - 1.8m Close Boarded Fencing
 - Reinforce Hedge (any existing access removed)
 - 1.8m Closed Board Fence
 - 1.8m Larch Lap Fence
 - 1.8 Screen Wall
 - Hedgehog holes

Any proposed boundary treatment within RPAs is to be installed in accordance with the specifications in 2.9.2 of Arboricultural Method Statement D2218AMSv4 dated 16 March 2023 from Alderwood Consulting Ltd as approved under 221312/VOC.

Hedgehog holes to be formed in fence panel/gravel board (130mmx130mm hole). To be installed both sides of the fences with singage above.

F	28.09.23	Hedgehog hole note added	MP	NF
E	18.08.23	Existing boundaries shown	MP	NF
ED	18.08.23	Updated hedgehog holes	MP	NF
C	15.08.23	Updated boundaries and hedgehog holes	MP	NF
B	10.08.23	Updated boundaries and hedgehog holes	MP	NF
A	03.07.23	Tree RPA note added	MP	NF
Rev	Date	Revision Details	Dr	Ch

ECE Architecture
www.ecearchitecture.com

London: 76 Great Suffolk Street, London, SE1 0BL
T 0207 928 2773 E london@ecearchitecture.com
Sussex: Brooklyn Chambers, 11 Goring Road, Worthing, West Sussex, BN12 4AP
T 01903 248777 E sussex@ecearchitecture.com
Bristol: Westworks, Colston Tower, Colston Street, Bristol, BS1 4XE
T 0117 214 1101 E bristol@ecewestworks.com

Client's Name
Vistry Group

Job Title
**Reading Golf Club
Kidmore End Road, Reading**

Drawing Title
Boundaries Plan

Scale
1:1000 @ A1 / 1:2000 @ A3

Drawn LP Checked MP Date 16.11.22

Job No 6960 Drawing No PL-068 Rev F

Status
APPROVAL