


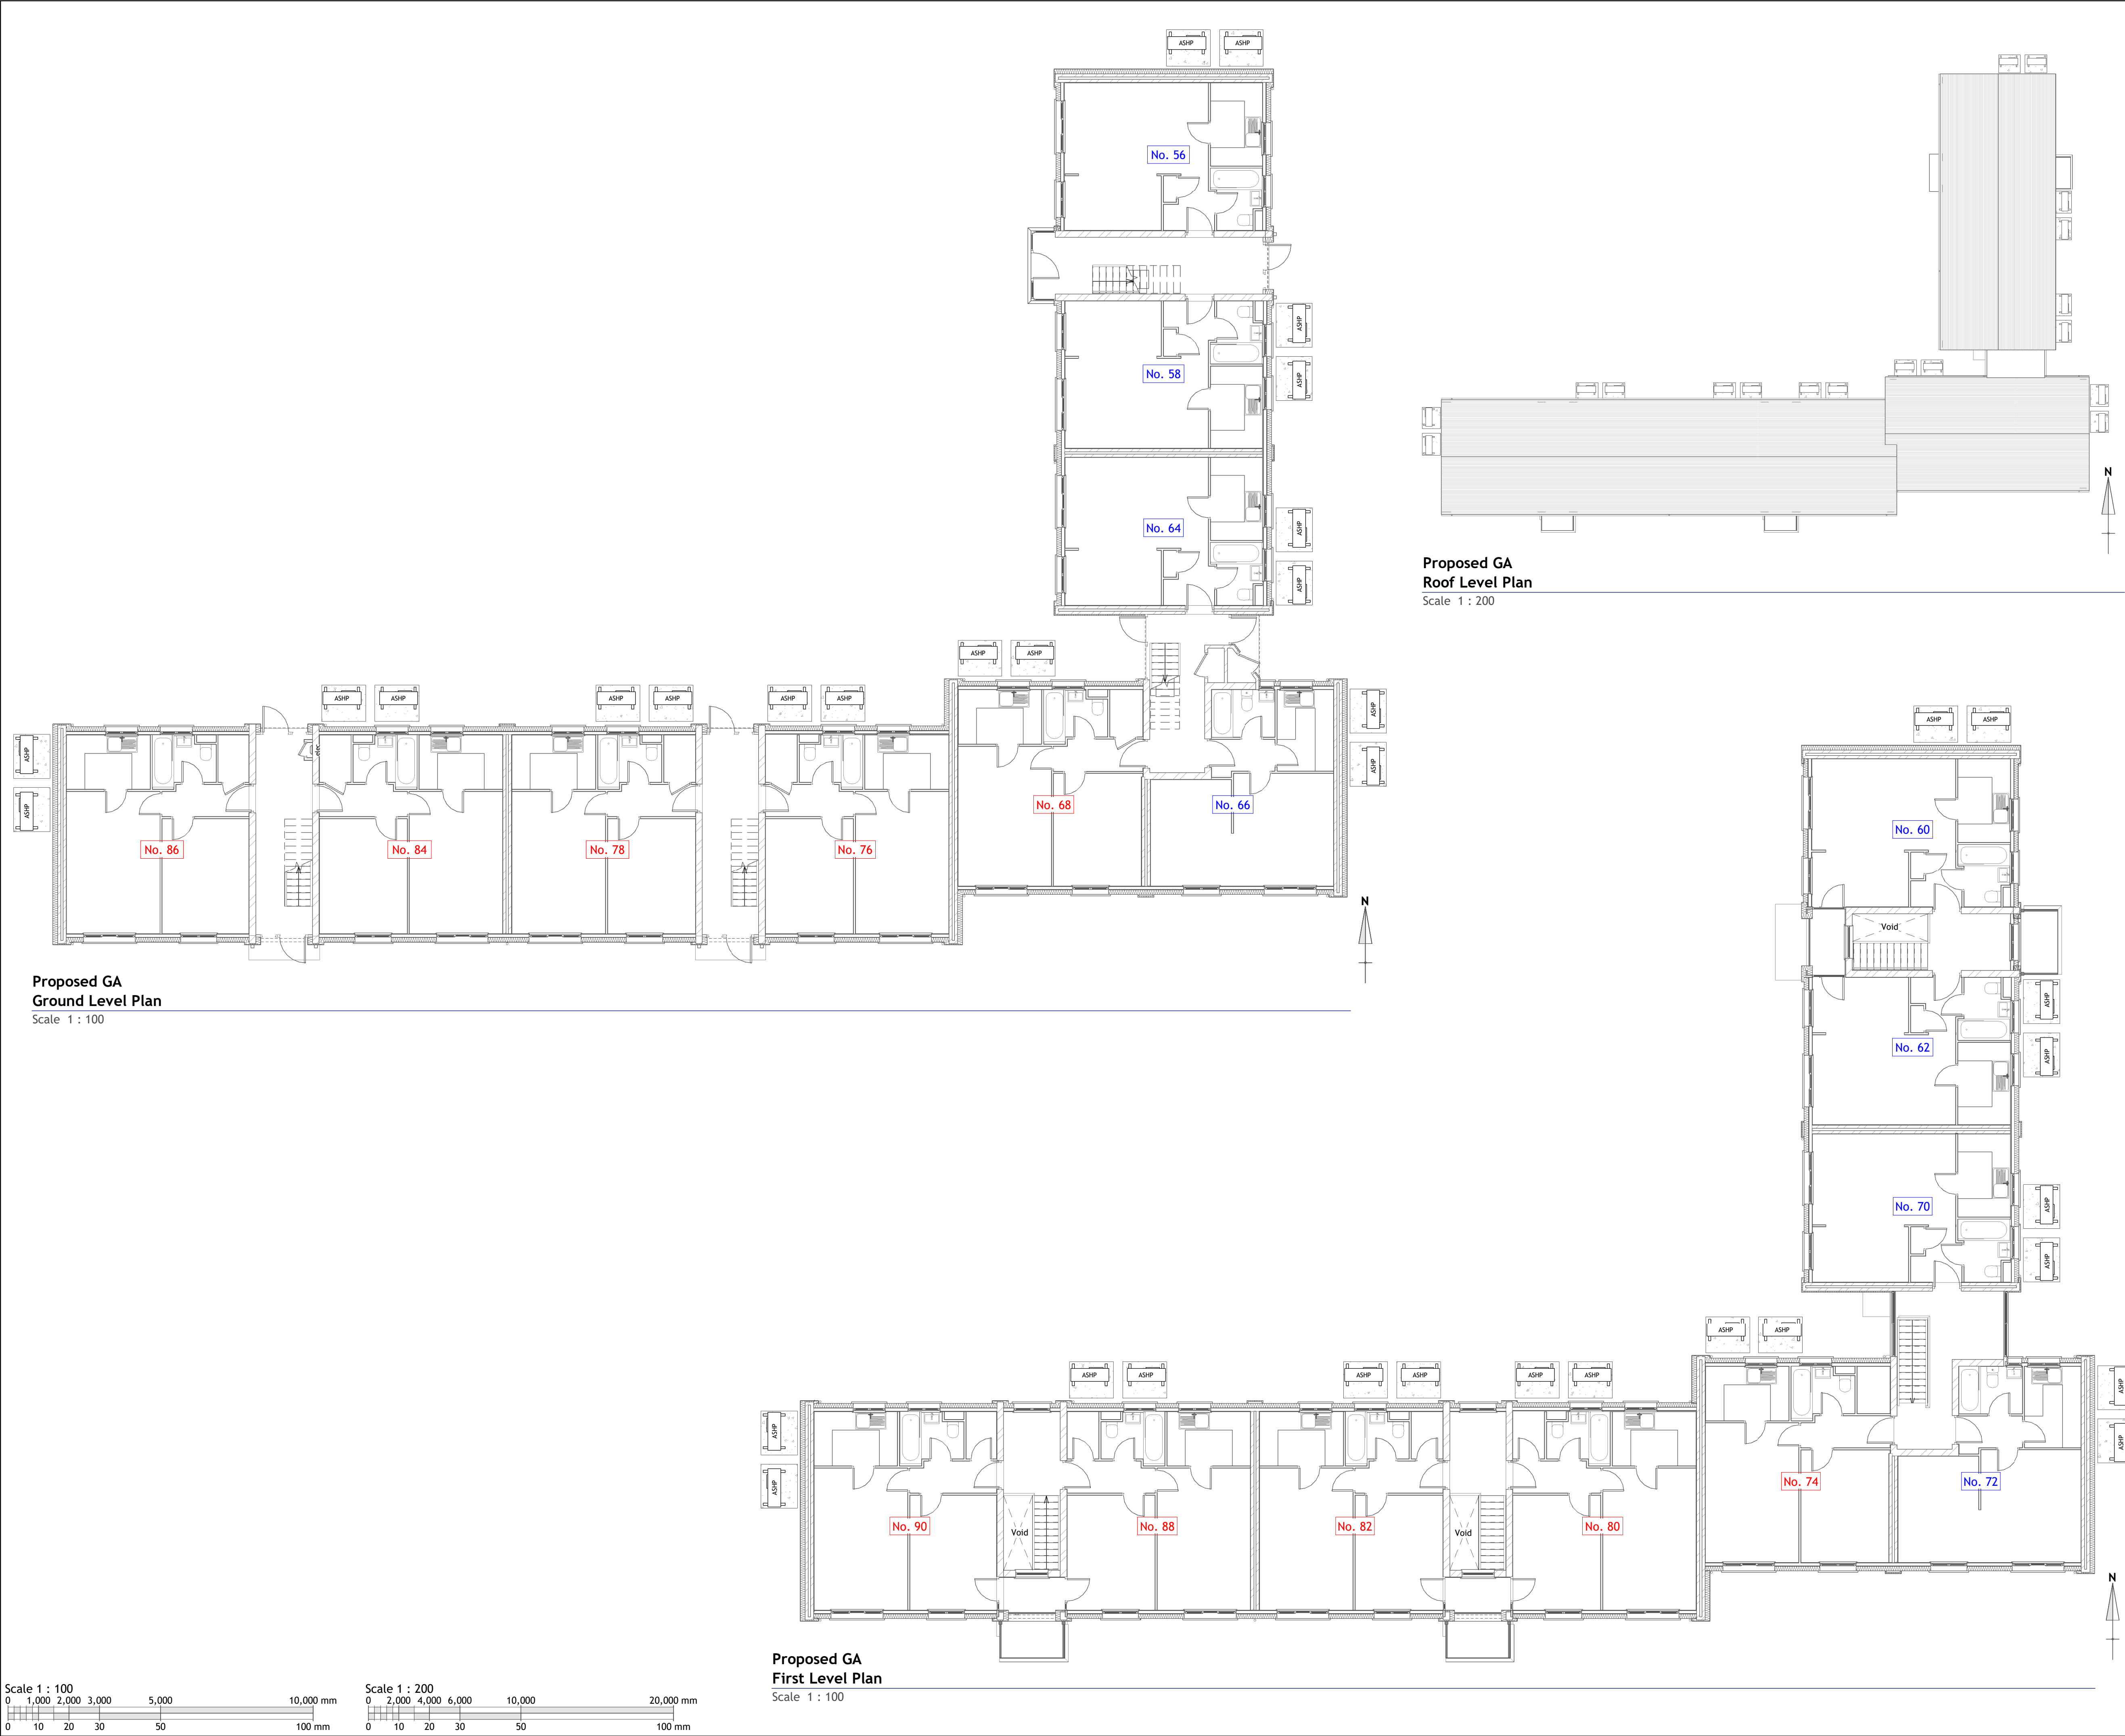

Copyright © 2020 Michael Aubrey Partnership Ltd. (MAPL)

Sheet Notes

a. the drawing is copyright protected and may not be used, reproduced or relied upon by any third party except as explicitly agreed by MAPL

b. all dimensions are in millimetres unless noted otherwise

c. all measurements must be obtained from stated dimensions only and not be scaled off except for Local Authority Planning application purposes

d. all drawings must be read in conjunction with all other project drawings and any discrepancies reported immediately for clarification

e. full schedules, specification notes and legends are located on drawings numbered '900' to '999' (900 series)

A	19.06.2023	FM	Project description amended; 2No. ASHP removed; 2No. ASHP relocated
0	09.06.2023	FM	First issue

Rev	Date	By	Description
-----	------	----	-------------

m

a

michael aubrey

partnership

0118 962 9666 • www.mapl.co.uk

Client

Reading Borough Council

Project Address

56-90 Bamburgh Close, Reading.
RG2 7UD

Project Description

18No. Air Source Heat Pumps

Sheet Title

Plans - Ground, First & Roof
Level - Proposed GA

Sheet Ref.	MAP/C3977/221	Rev.	A
------------	---------------	------	---

Project Ref.	C3977	Date	19.06.2023
Drawn by	FM	Checked by	JMR
Scale	As indicated	Sheet Size	A1