


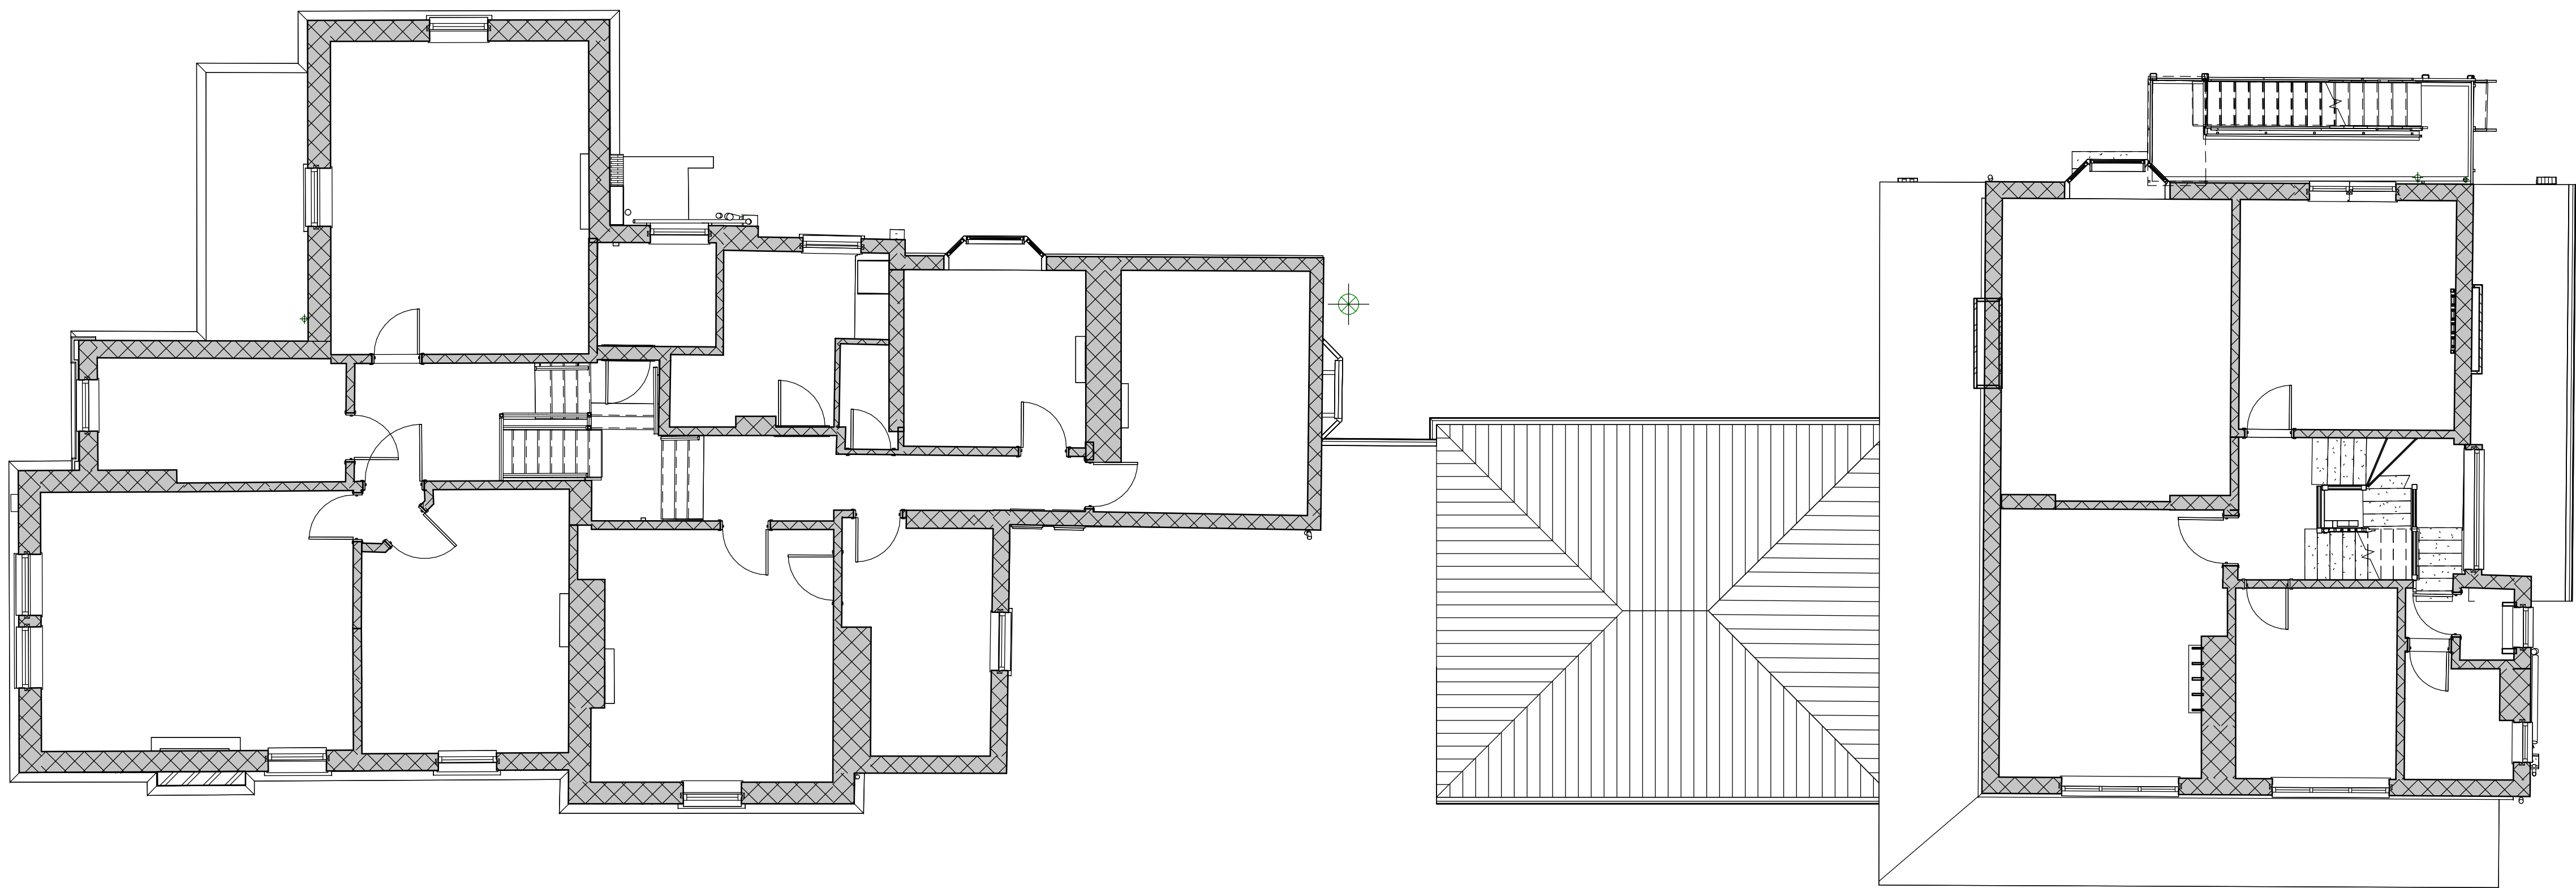

RIBA  
Chartered Architect



| Rev | Description | Date     |
|-----|-------------|----------|
| A   | First Issue | 12/04/23 |



0845 643 4960 [info@ergotechnics.com](mailto:info@ergotechnics.com) | [www.ergotechnics.com](http://www.ergotechnics.com)  
1775 London Rd | Leigh-on-Sea | Essex | SS9 2ST

Client  
SB Construction

Project  
3-5 Craven Road  
Reading  
RG1 5LF

Title  
Existing 1F Plan - Planning  
Amendments

Scale  
1 : 75 @ A1

Date  
10/11/22 Drawn By  
RH

Project No  
1647SNR Drawing No  
PP102 Rev  
A

Scale 1:75

