



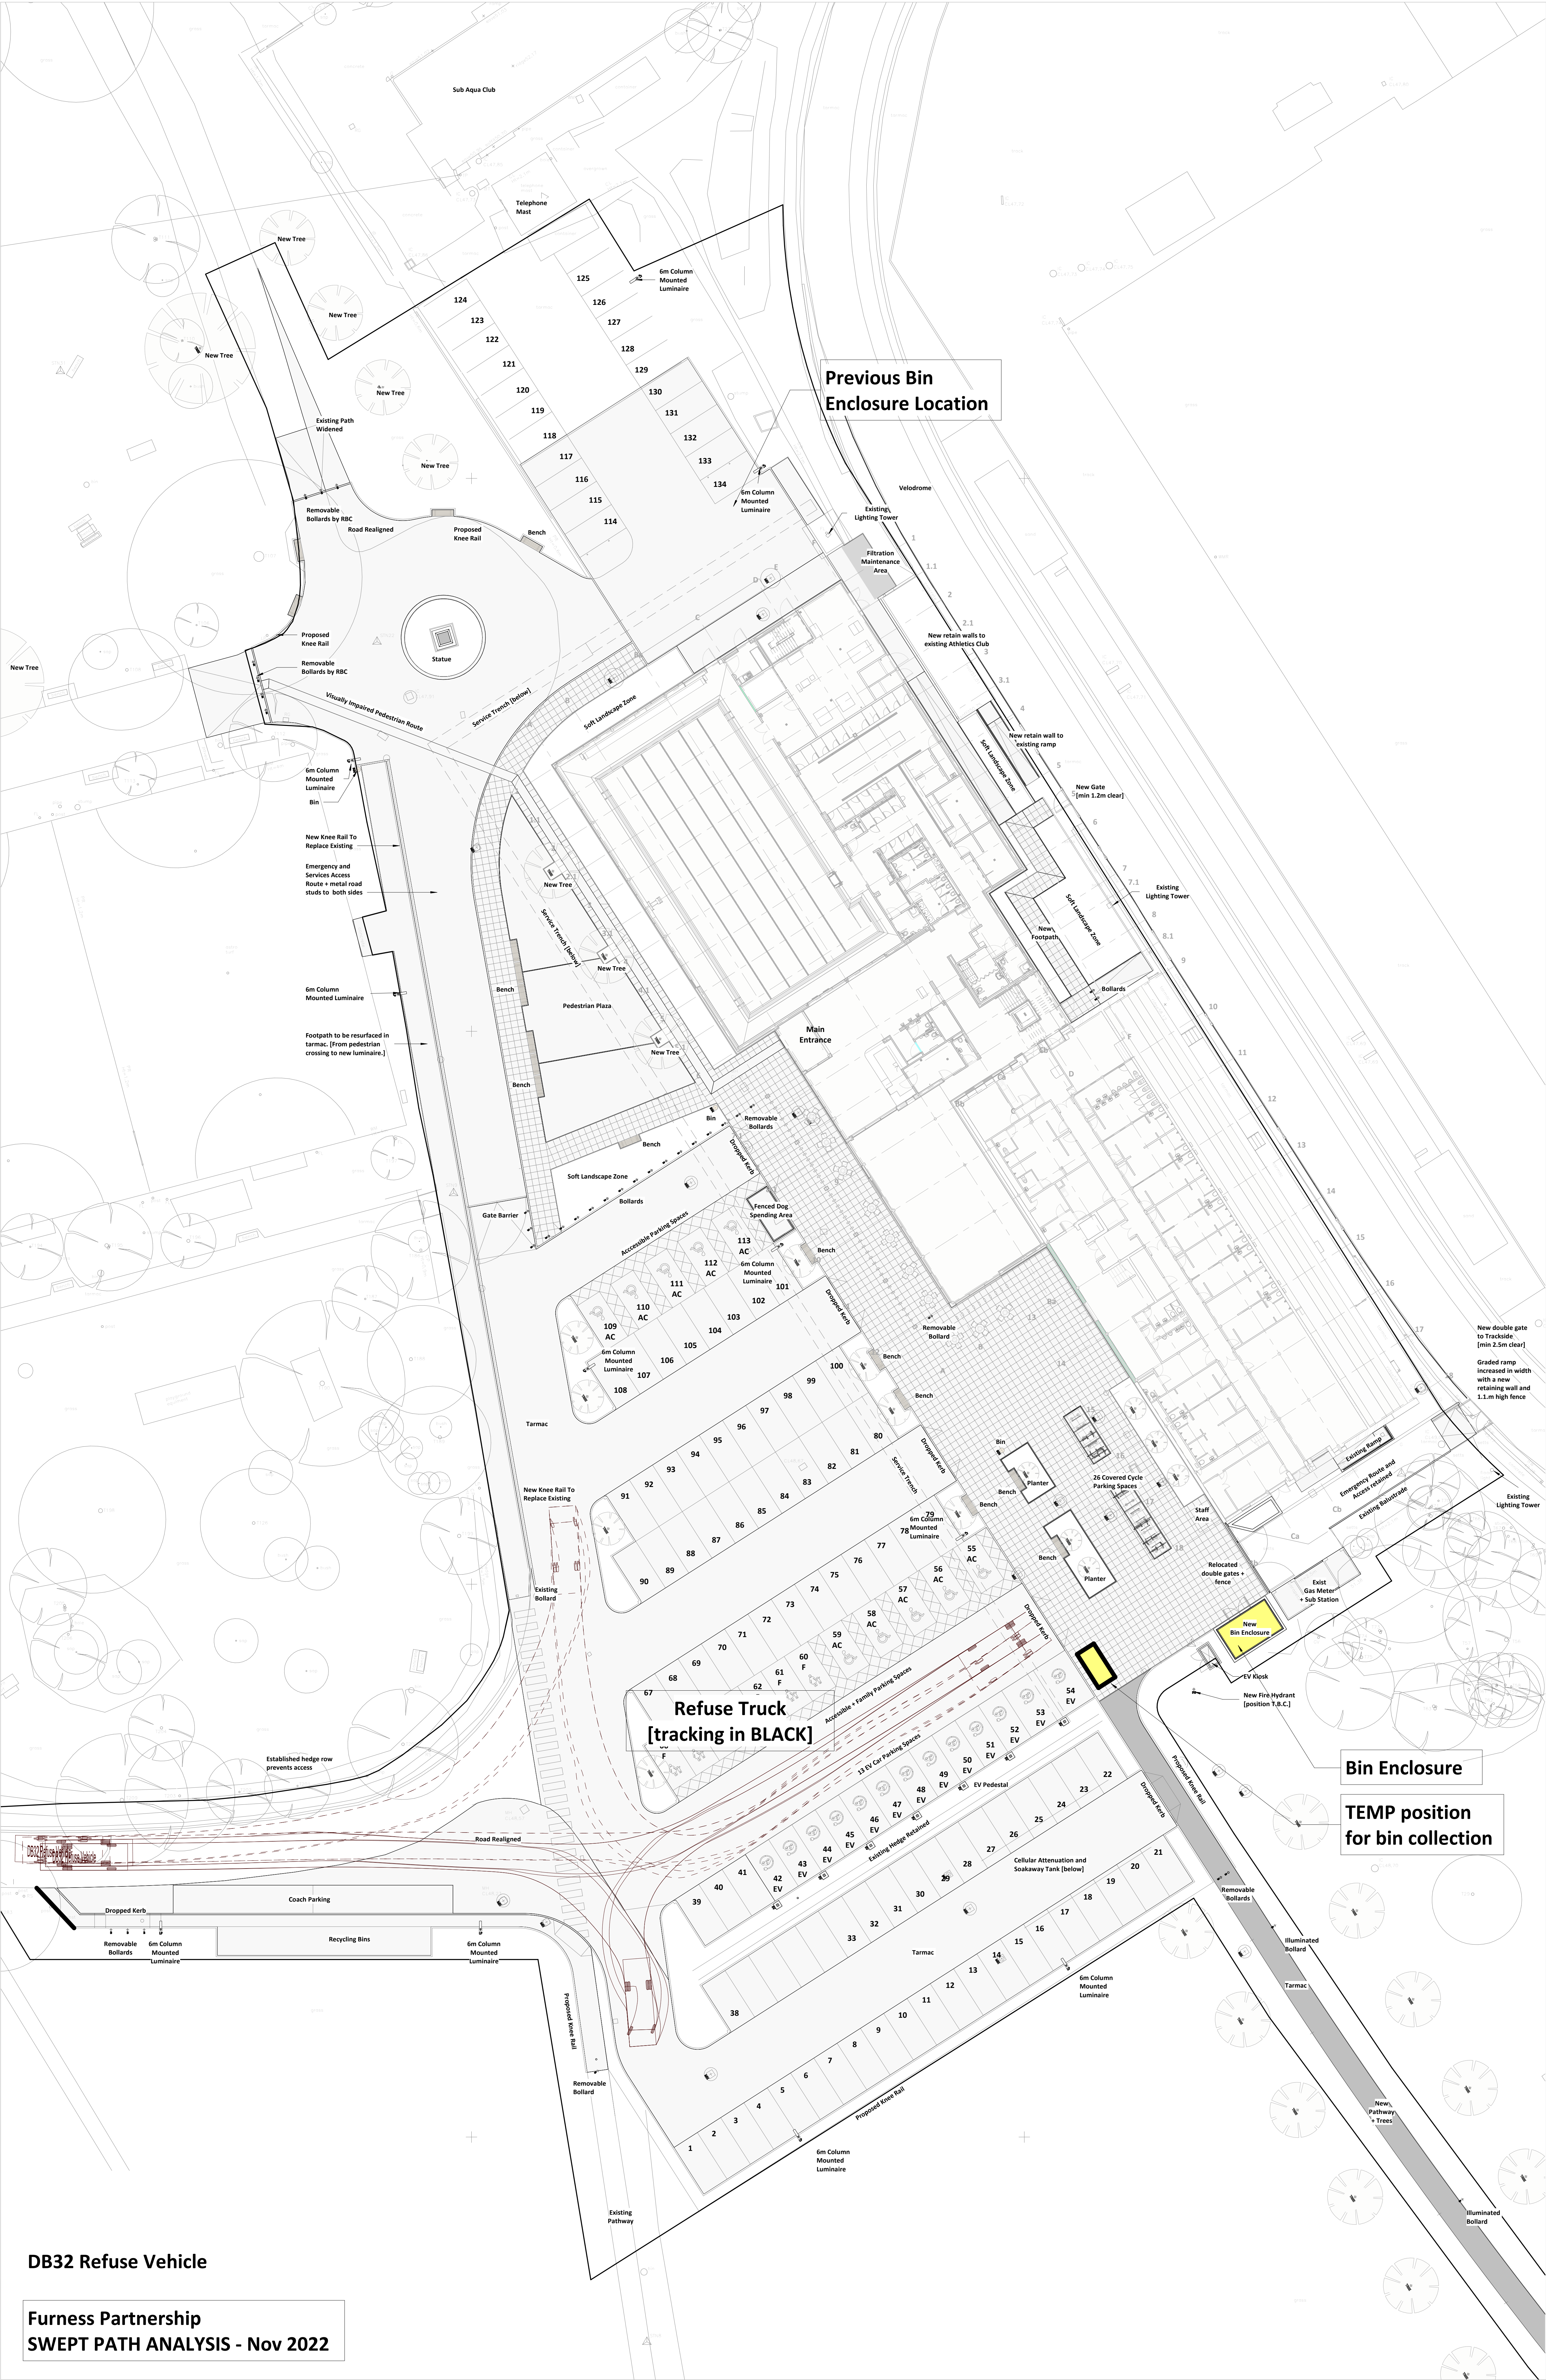

- No. Note
- 1 All dimensions to be verified on site by GENERAL CONTRACTOR prior to any work, setting out or any drawings being prepared.
 - 2 Drawings not to be scaled. Work to figure dimensions only.
 - 3 © copyright SAUNDERS BOSTON LIMITED. All rights reserved. This drawing remains the property of SAUNDERS BOSTON LIMITED at all times and may not be reproduced or copied in whole or in part without their prior written consent.
 - 4 This drawing and related specifications are for use only in the stated location.
 - 5 The drawing is to be read in conjunction with all other Consultants drawings and specifications.
 - 6 Drawings have not been surveyed and any/all pipe locations and below ground drainage runs are indicative.
 - 7 It is assumed that all works will be carried out by a competent contractor who will be working, where appropriate, to an approved method statement.

C02 Previous bin location added 30/05/23 SWB
C01 Updated site tracking added 14/02/22 BB AT
No. Revision Date Auth. Chk.

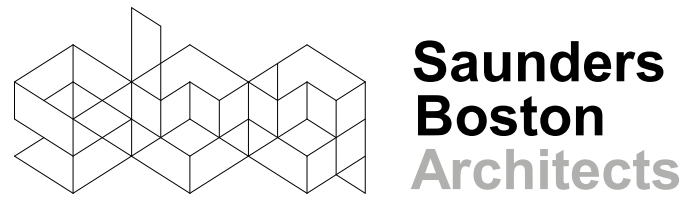

Eastern Gate House, 119 Newmarket Road,
Cambridge CB5 9BA
01223 307755
info@saundersboston.co.uk

The Generator, The Gallery, King's Wharf
The Quay, Exeter EX2 4AN
01392 548827
www.saundersboston.co.uk

CONSTRUCTION

SBA Project Code 1789
Drawn JB
Checked CW
Date 12/14/22
Suitability Code S4

Client Pelikaan Construction Ltd
Job Palmer Park Community Sports Stadium
Drawing Site Swept Path Analysis - Refuse Truck

Scale 1 : 200 @A0
Revision C02
project originator zone level type role number
1789-SBA-PP-XX-DR-A-5019

1 5019 Site Swept Path Analysis - Refuse Truck

1 : 200