




RIBA 
Chartered Architect



Rev	Description	Date
A	First Issue	12/04/23

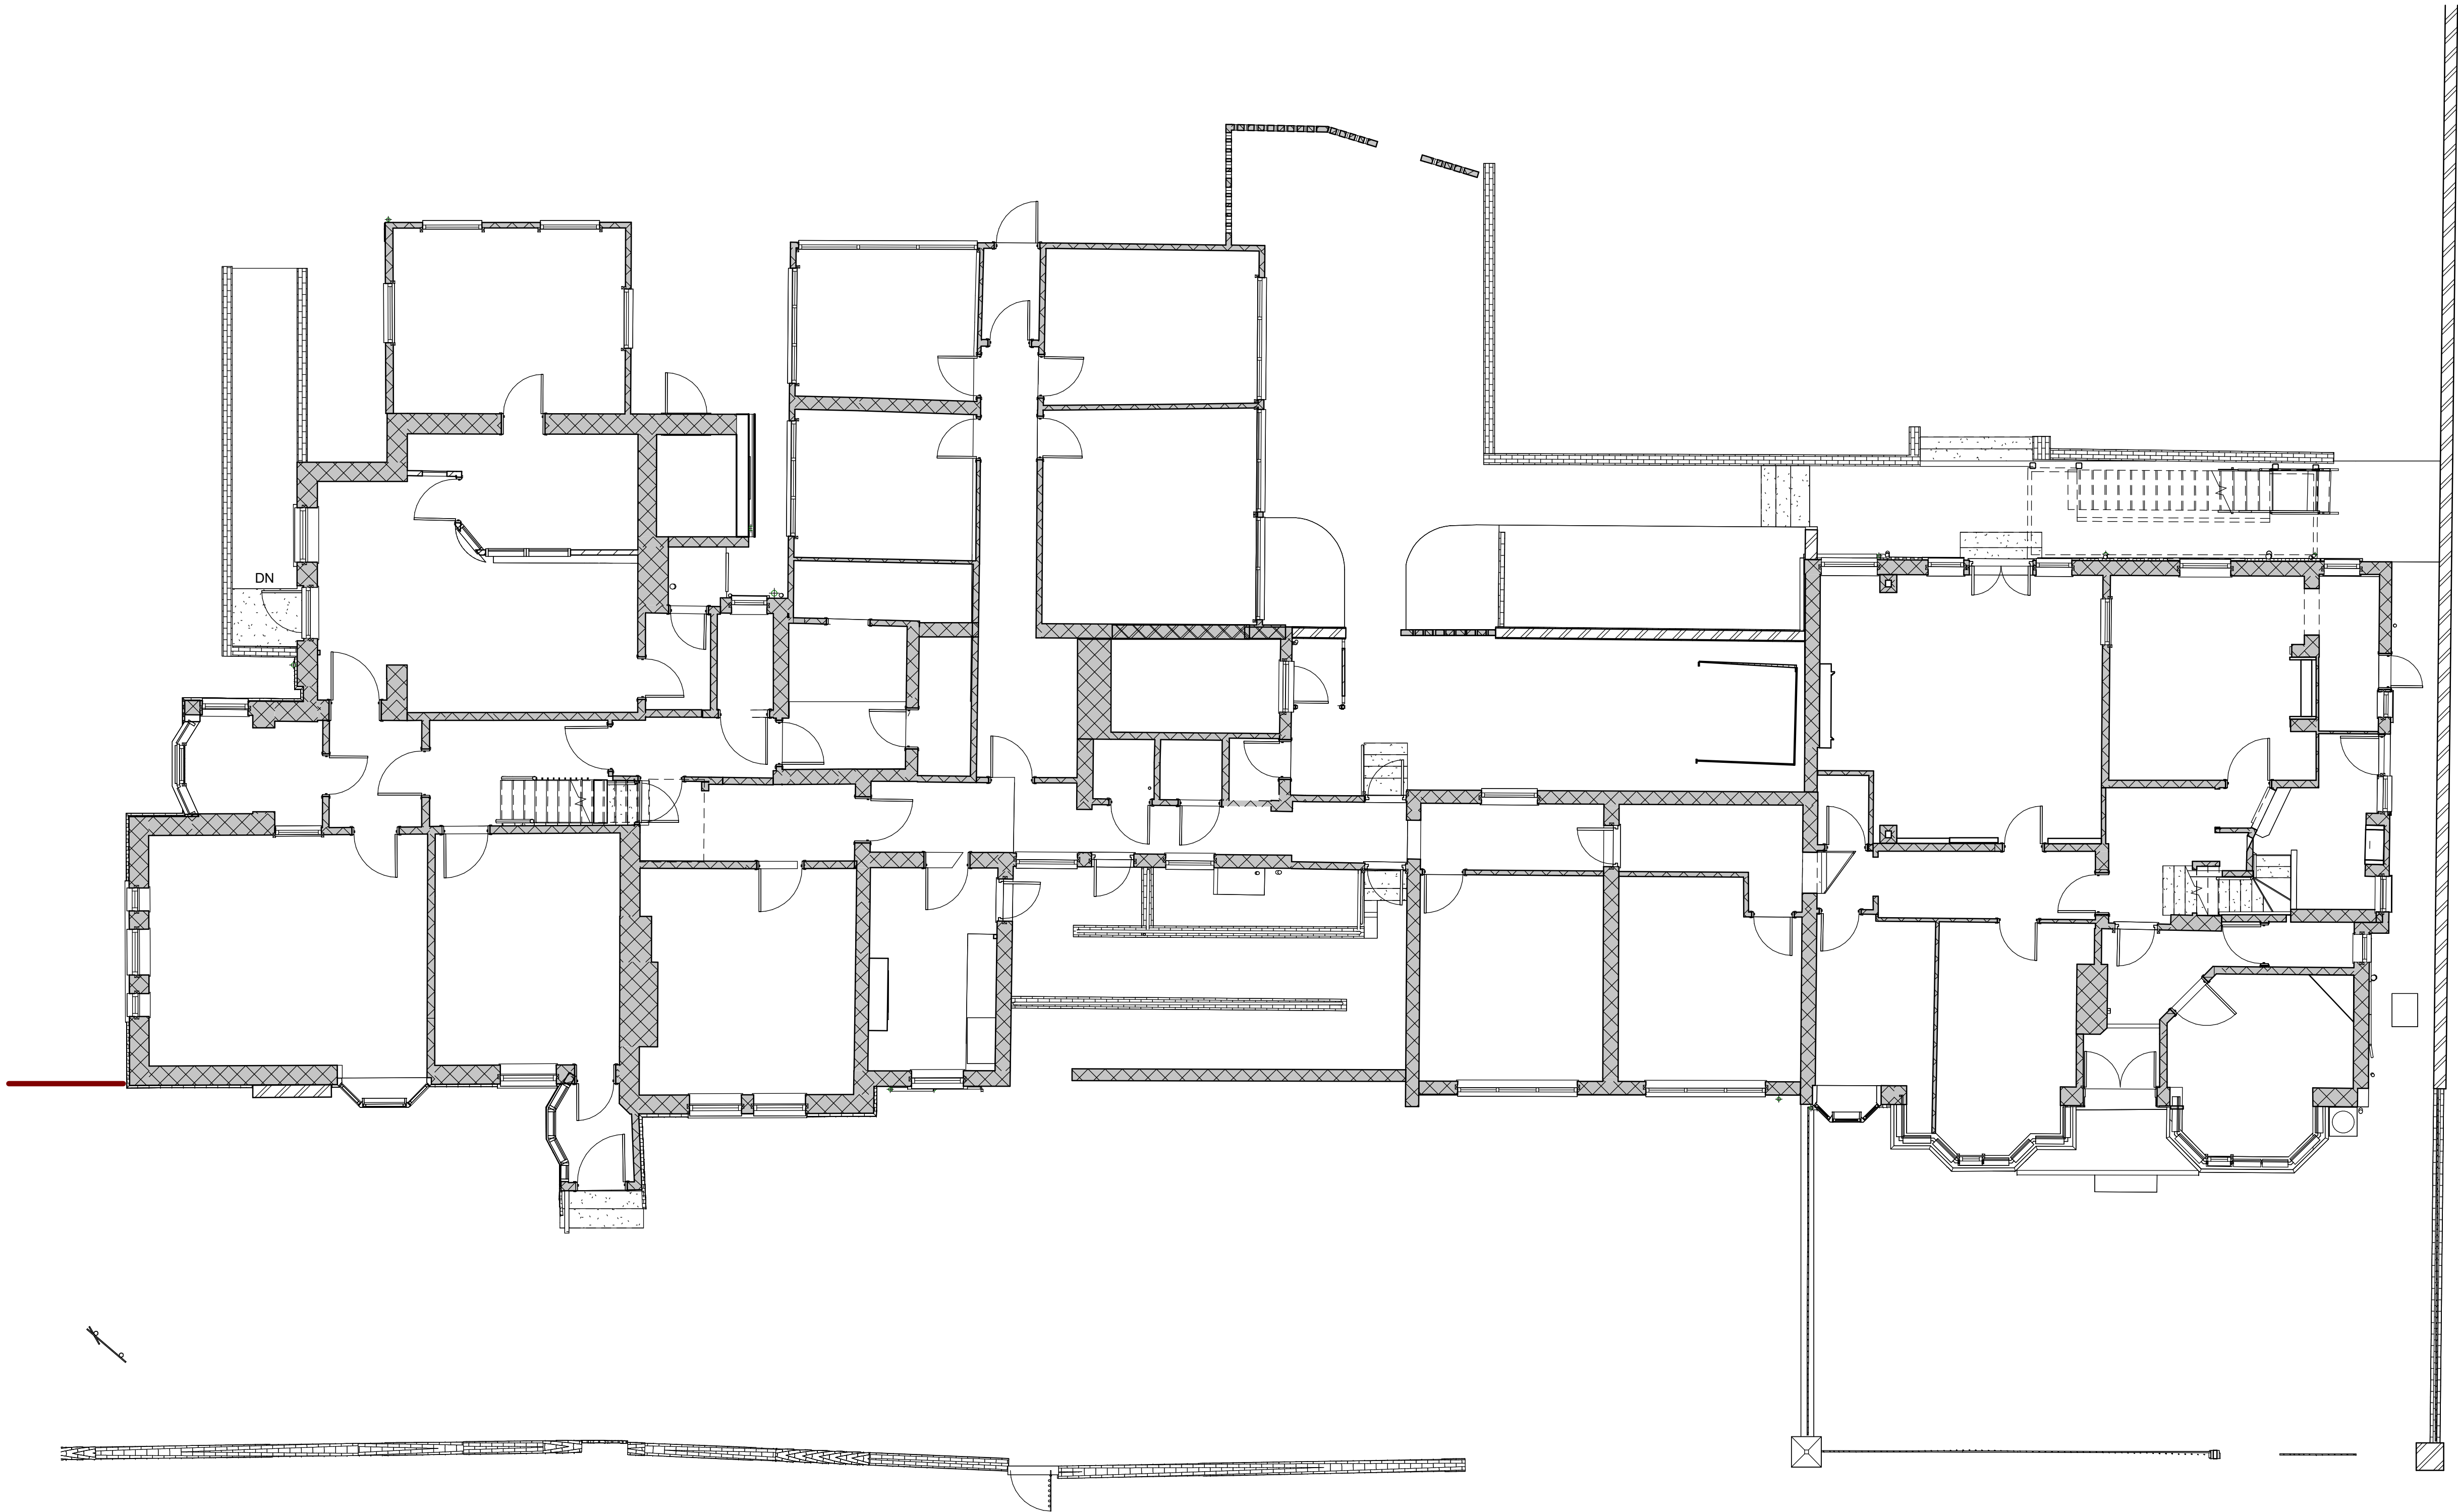

0845 645 4960 info@ergotechnics.com | www.ergotechnics.com
1775 London Rd | Leigh-on-Sea | Essex | SS9 2ST

Client
SB Construction

Project
3-5 Craven Road
Reading
RG1 5LF

Title
Existing GF Plan - Planning
Amendments

Scale
1 : 75 @ A1

Date
10/11/22

Drawn By
RH

Project No
1647SNR

Drawing No
PP101

Rev
A

Scale 1:75

