


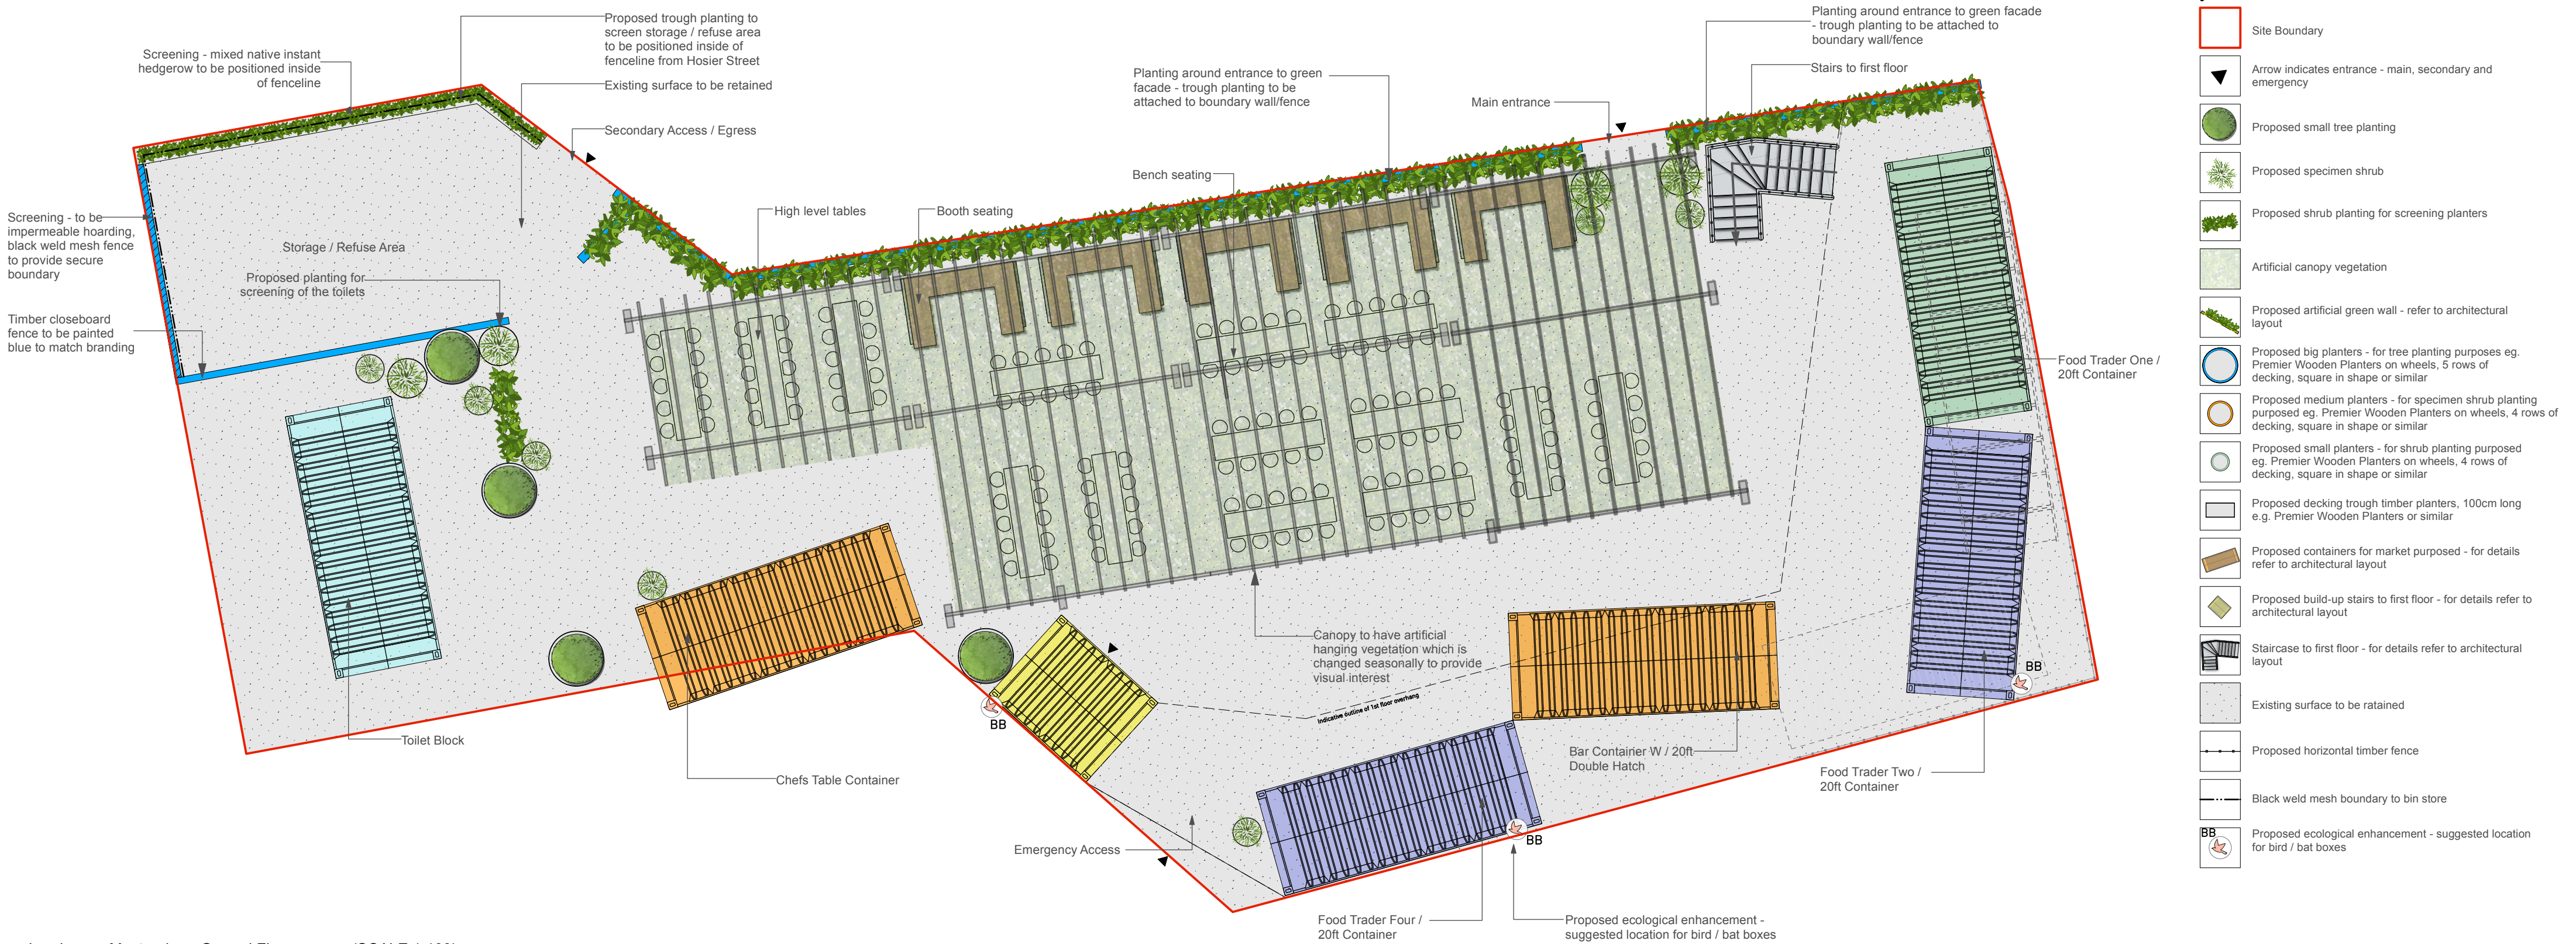

Landscape Masterplan - Ground Floor (SCALE 1:100)

Landscape Masterplan (Sheet 1 of 2)

Reading Market Quarter

Client: Blue Collar

DRWG No: P20-0271_02

Drawn by : RVF/LAB

Date: 03/02/2023

Scale: 1:100 @ A2

Sheet No:1 REV: C

Approved by: AR

Pegasus
Design