


Rev.	Date	Note	Author	Checked
A	05/05/23	Tree Protection Plan indicated	IG	CTW

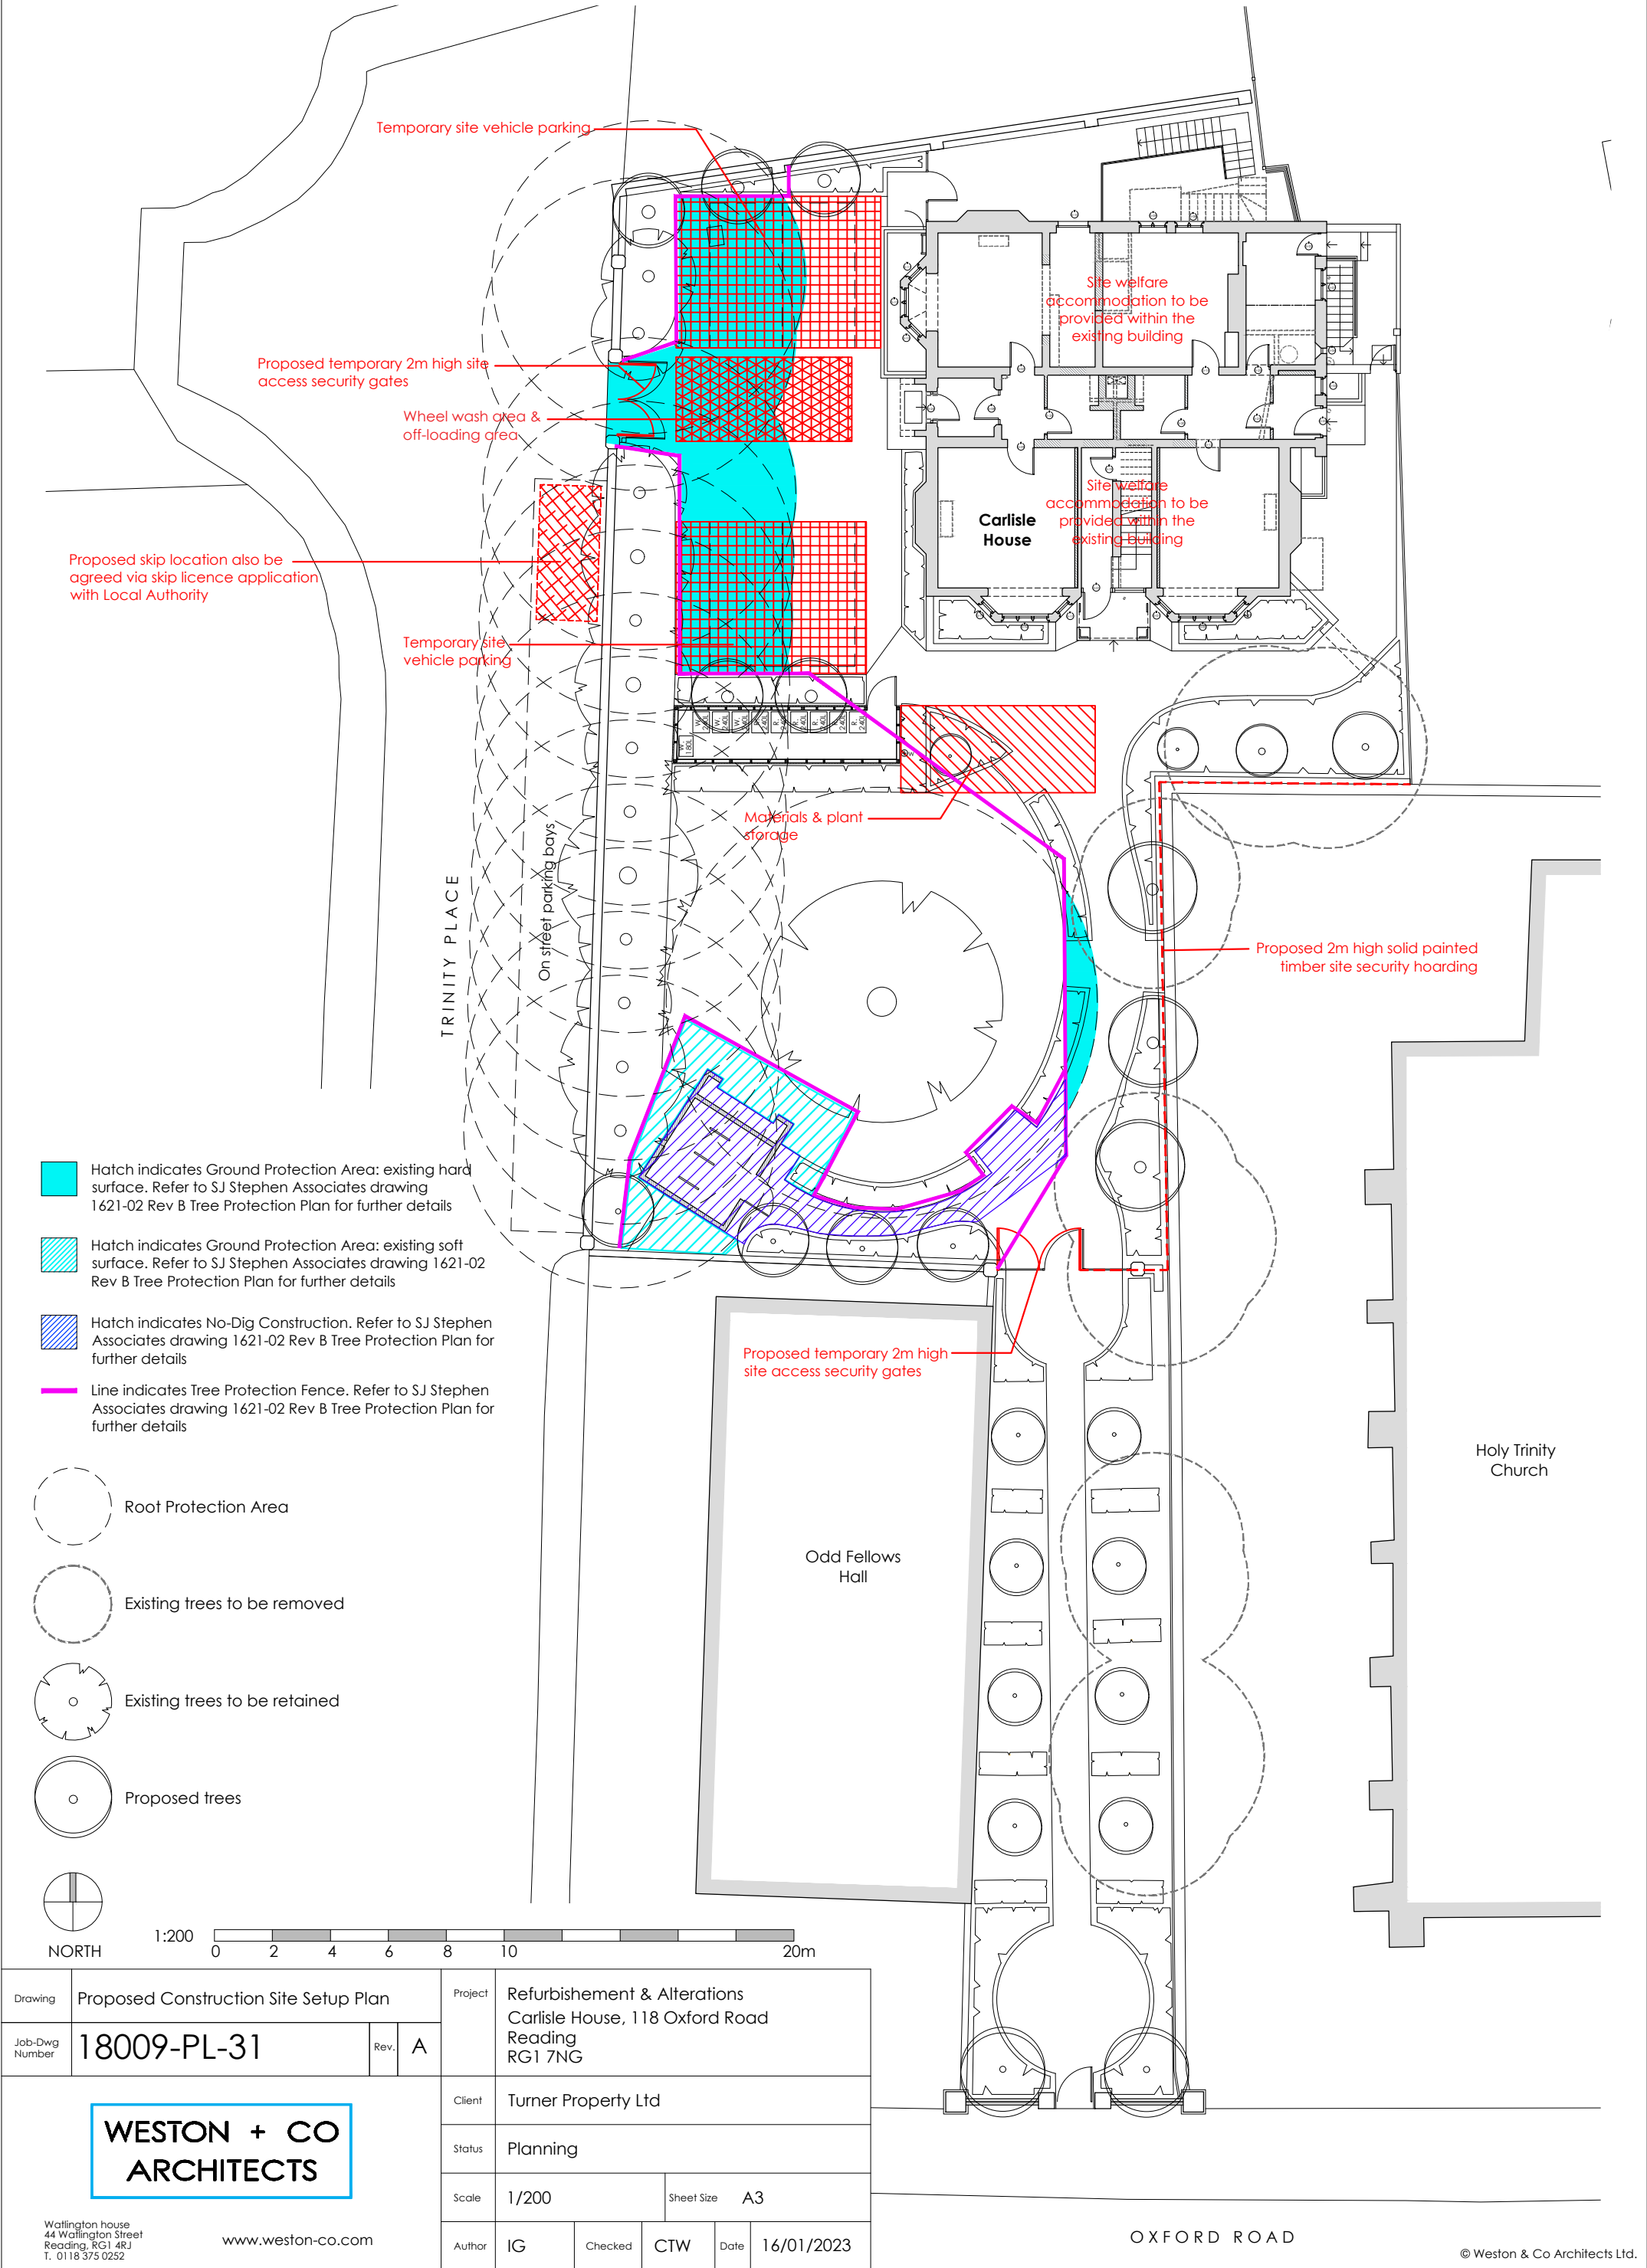

Drawing	Proposed Construction Site Setup Plan			Project	Refurbishment & Alterations Carlisle House, 118 Oxford Road Reading RG1 7NG			
Job-Dwg Number	18009-PL-31	Rev.	A	Client	Turner Property Ltd			
WESTON + CO ARCHITECTS				Status	Planning			
				Scale	1/200	Sheet Size	A3	
				Author	IG	Checked	CTW	Date 16/01/2023

Watlington house
44 Watlington Street
Reading, RG1 4RJ
T. 0118 375 0252

www.weston-co.com