



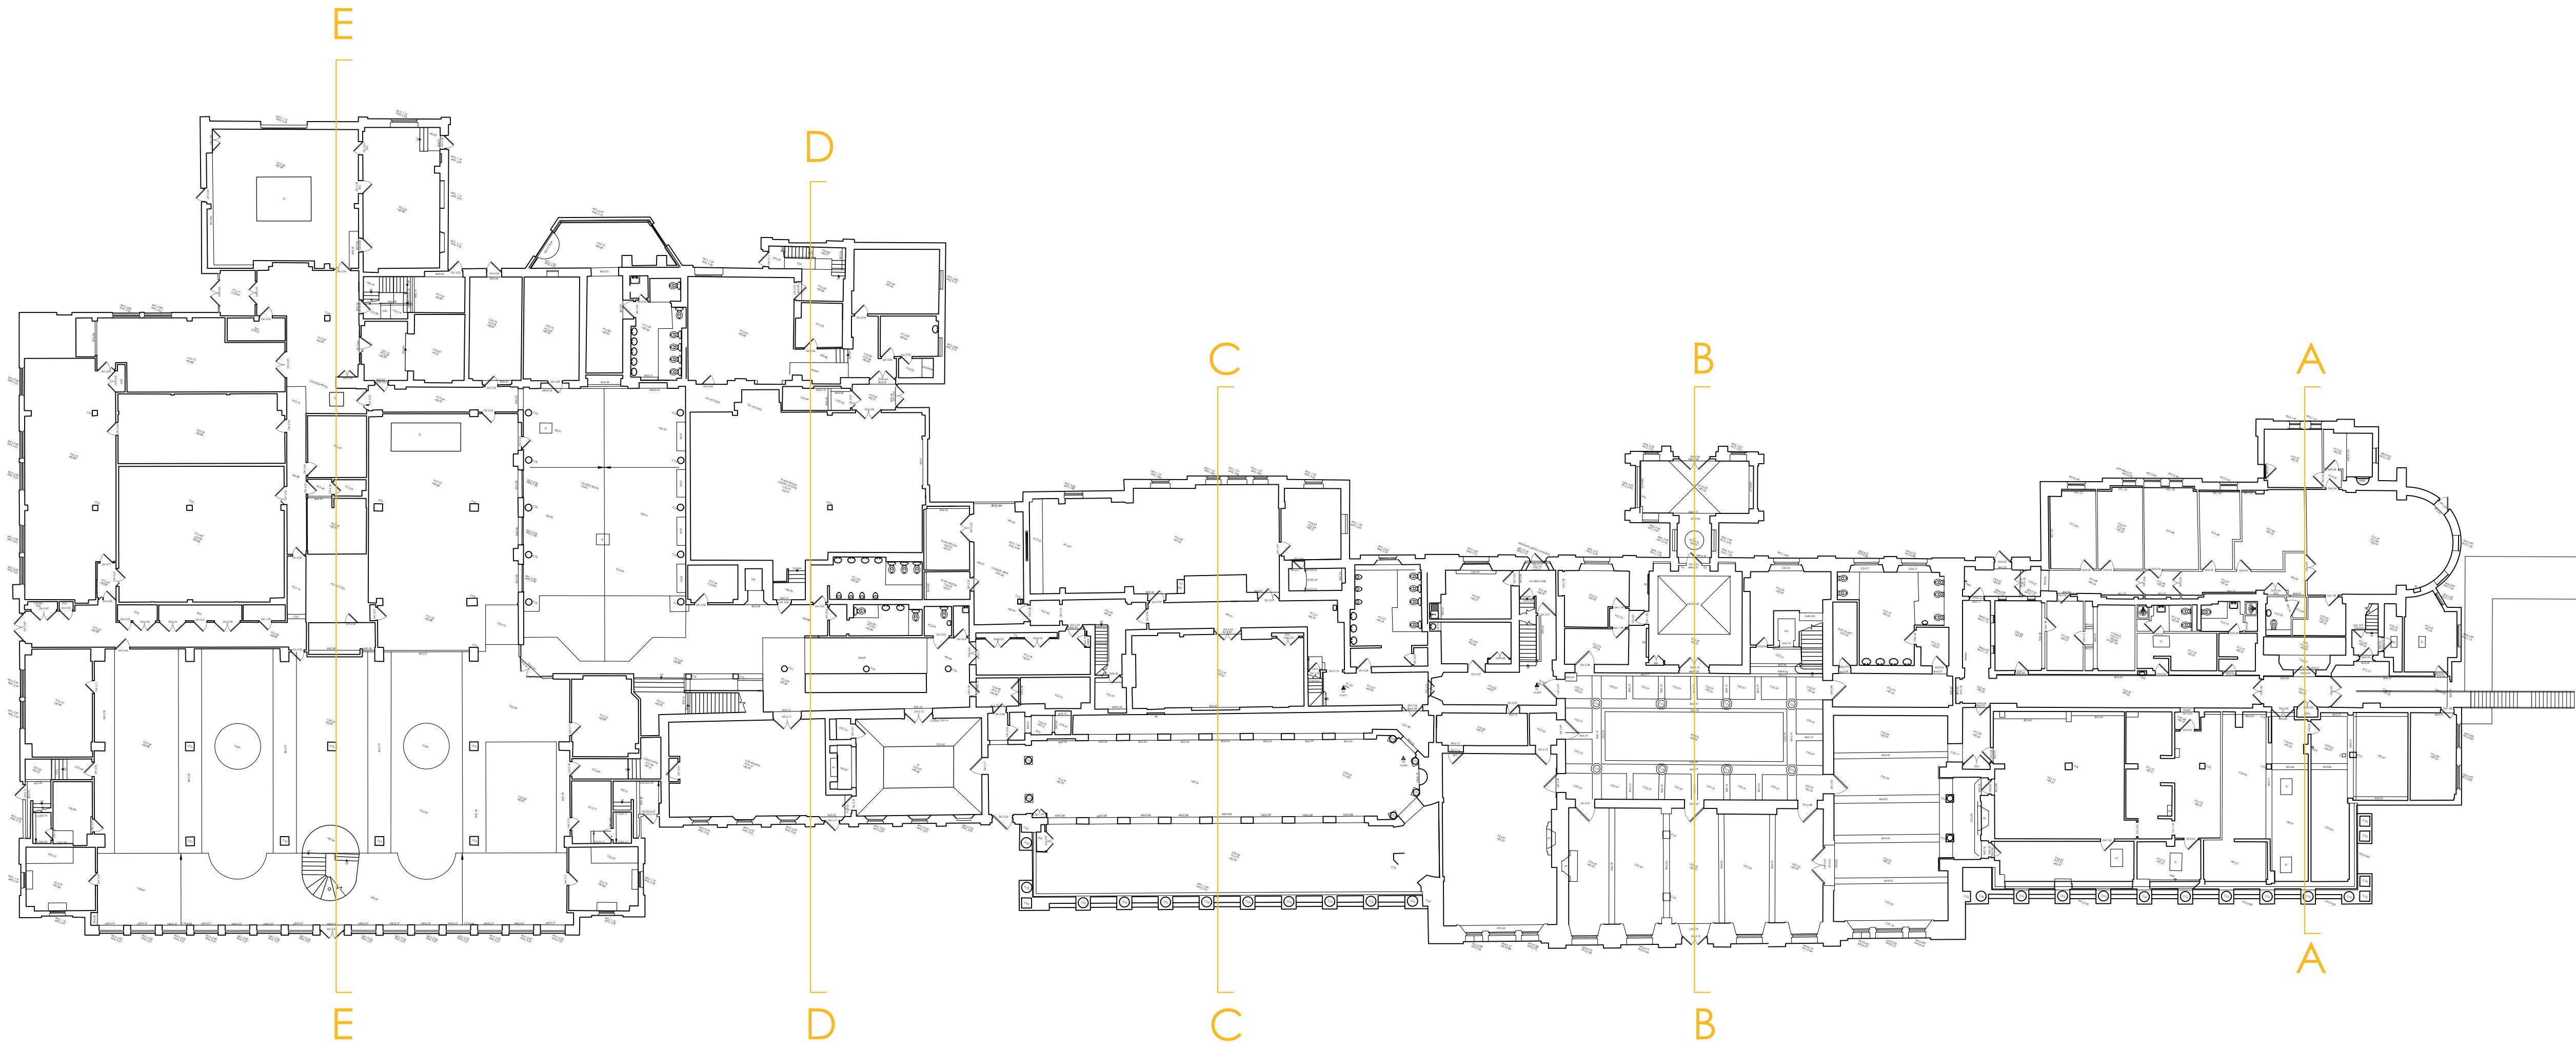

GROUND FLOOR

0m 10m 20m

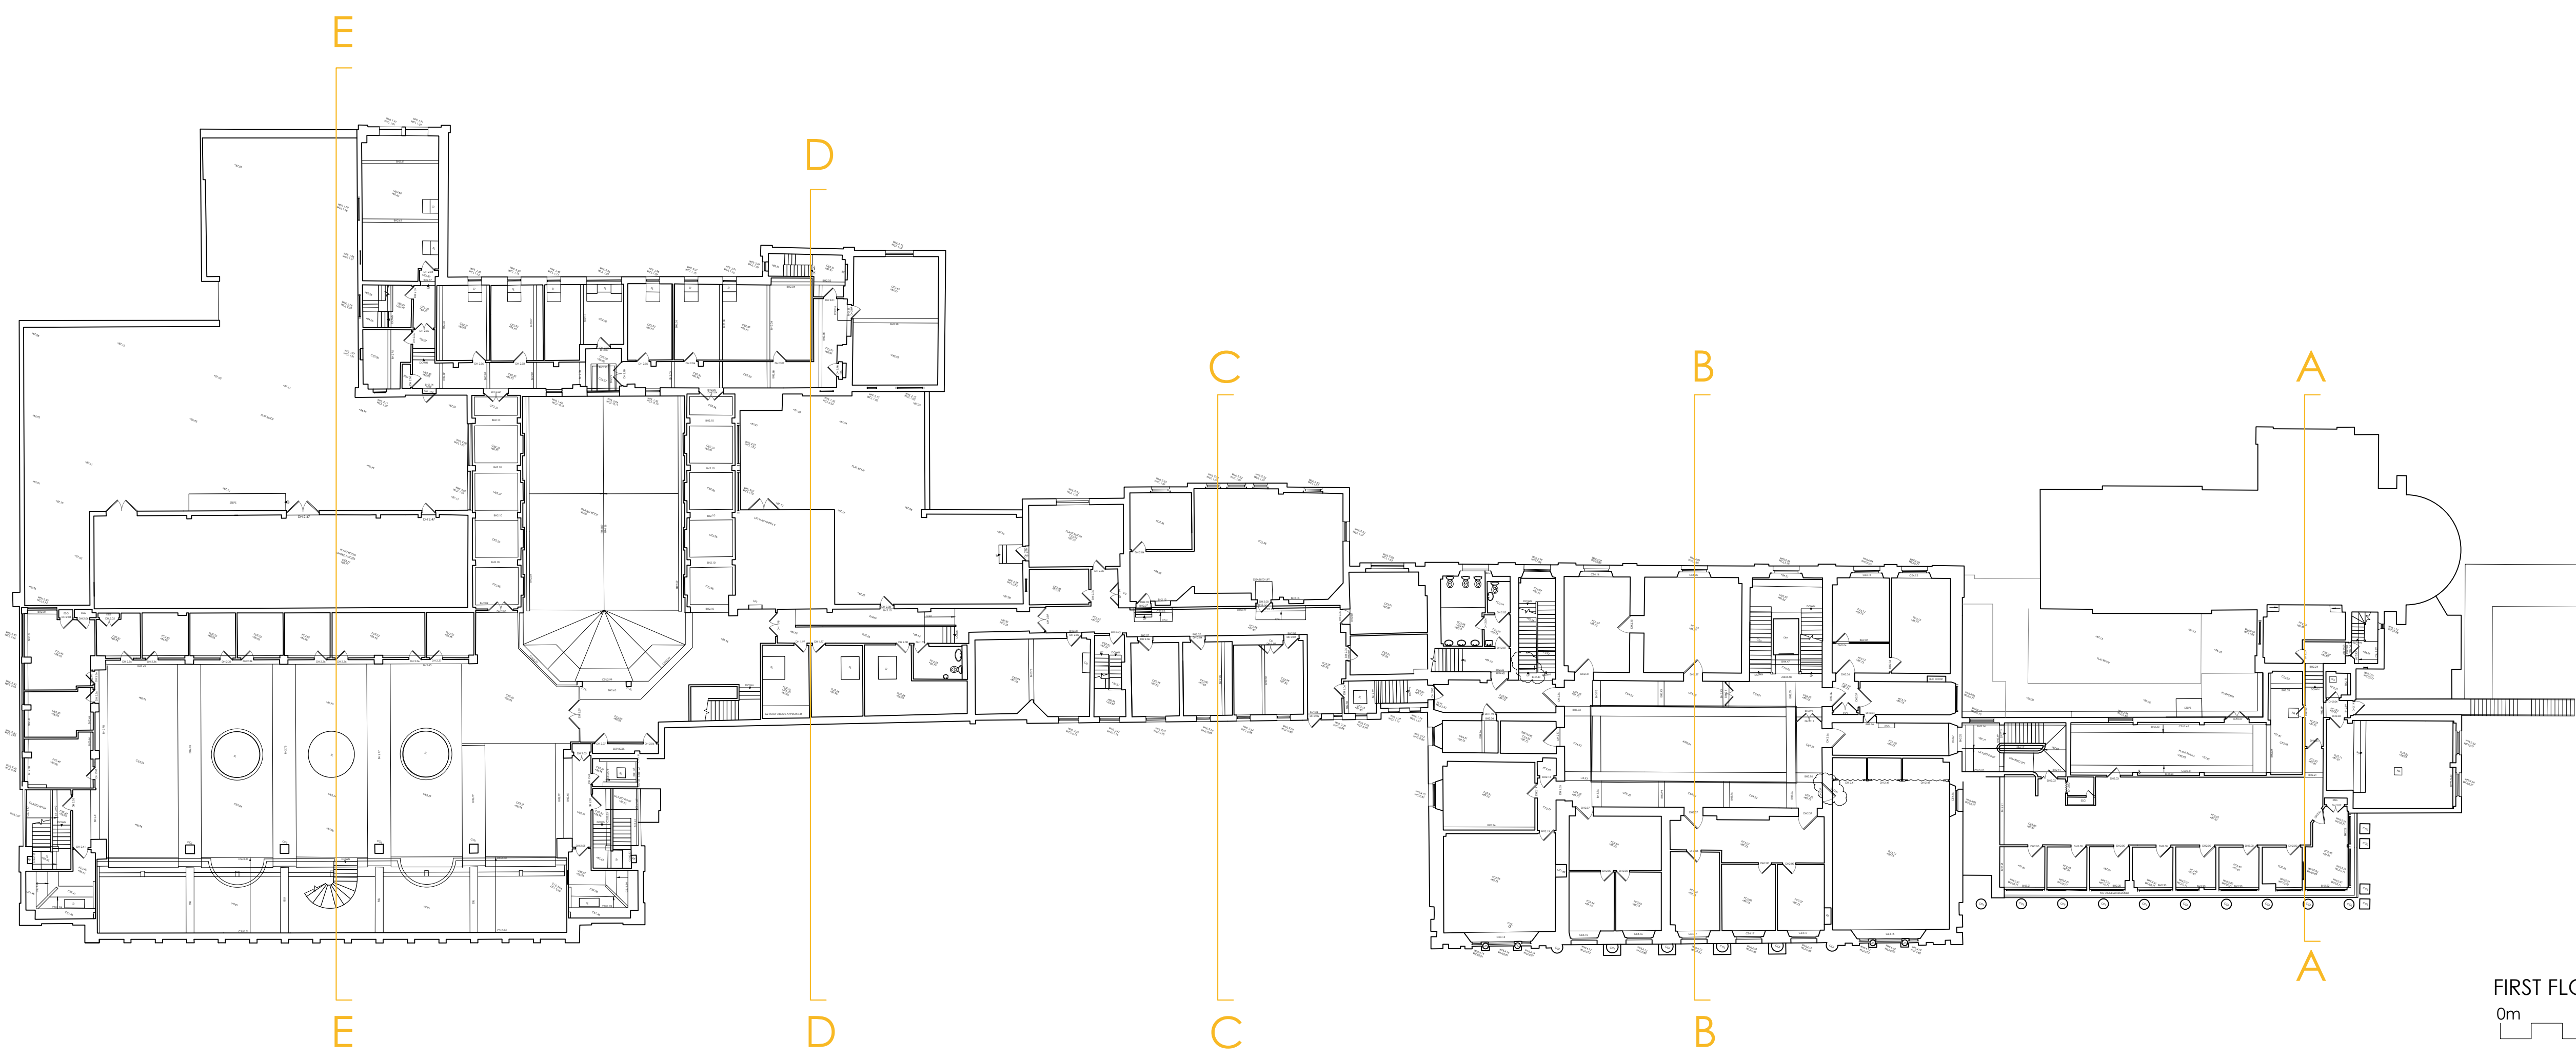

FIRST FLOOR

0m 10m 20m

NOTES:
DIMENSIONS ARE NOT TO BE SCALED FROM THIS DRAWING
ALL DIMENSIONS ARE TO BE CHECKED AGAINST ACTUAL SITE
DIMENSIONS BEFORE ANY WORK IS FABRICATED

COPYRIGHT RESERVED
THIS DRAWING IS THE PROPERTY OF BHP HARWOOD
ARCHITECTS AND MAY NOT BE COPIED, REPRODUCED, LENT OR
DISCLOSED WITHOUT THEIR EXPRESS PERMISSION IN WRITING.

REVISIONS		
Rev.	Date	Description

Client :
**Beechcroft
Developments Ltd**

Job :
**Caversham Park
Reading**

Drawing Title:
**Main House
Existing Plans 1**

Scale:
1:100 @ A1

Date: Nov 23 Drawn By: AK Checked: AK

Drawing No: **3251.402** Revision: -

PLANNING

The White Barn, Manor Farm, Manor Road
Wantage, Oxfordshire, OX12 8NE
T: 01235 765322 F: 01235 765373

The Mansion House, Hartham Park, Corsham,
Wiltshire, SN13 0RP
T: 01249 700489 F: 01249 470077

info@bhpaharwood.co.uk - www.bhpaharwood.co.uk

