


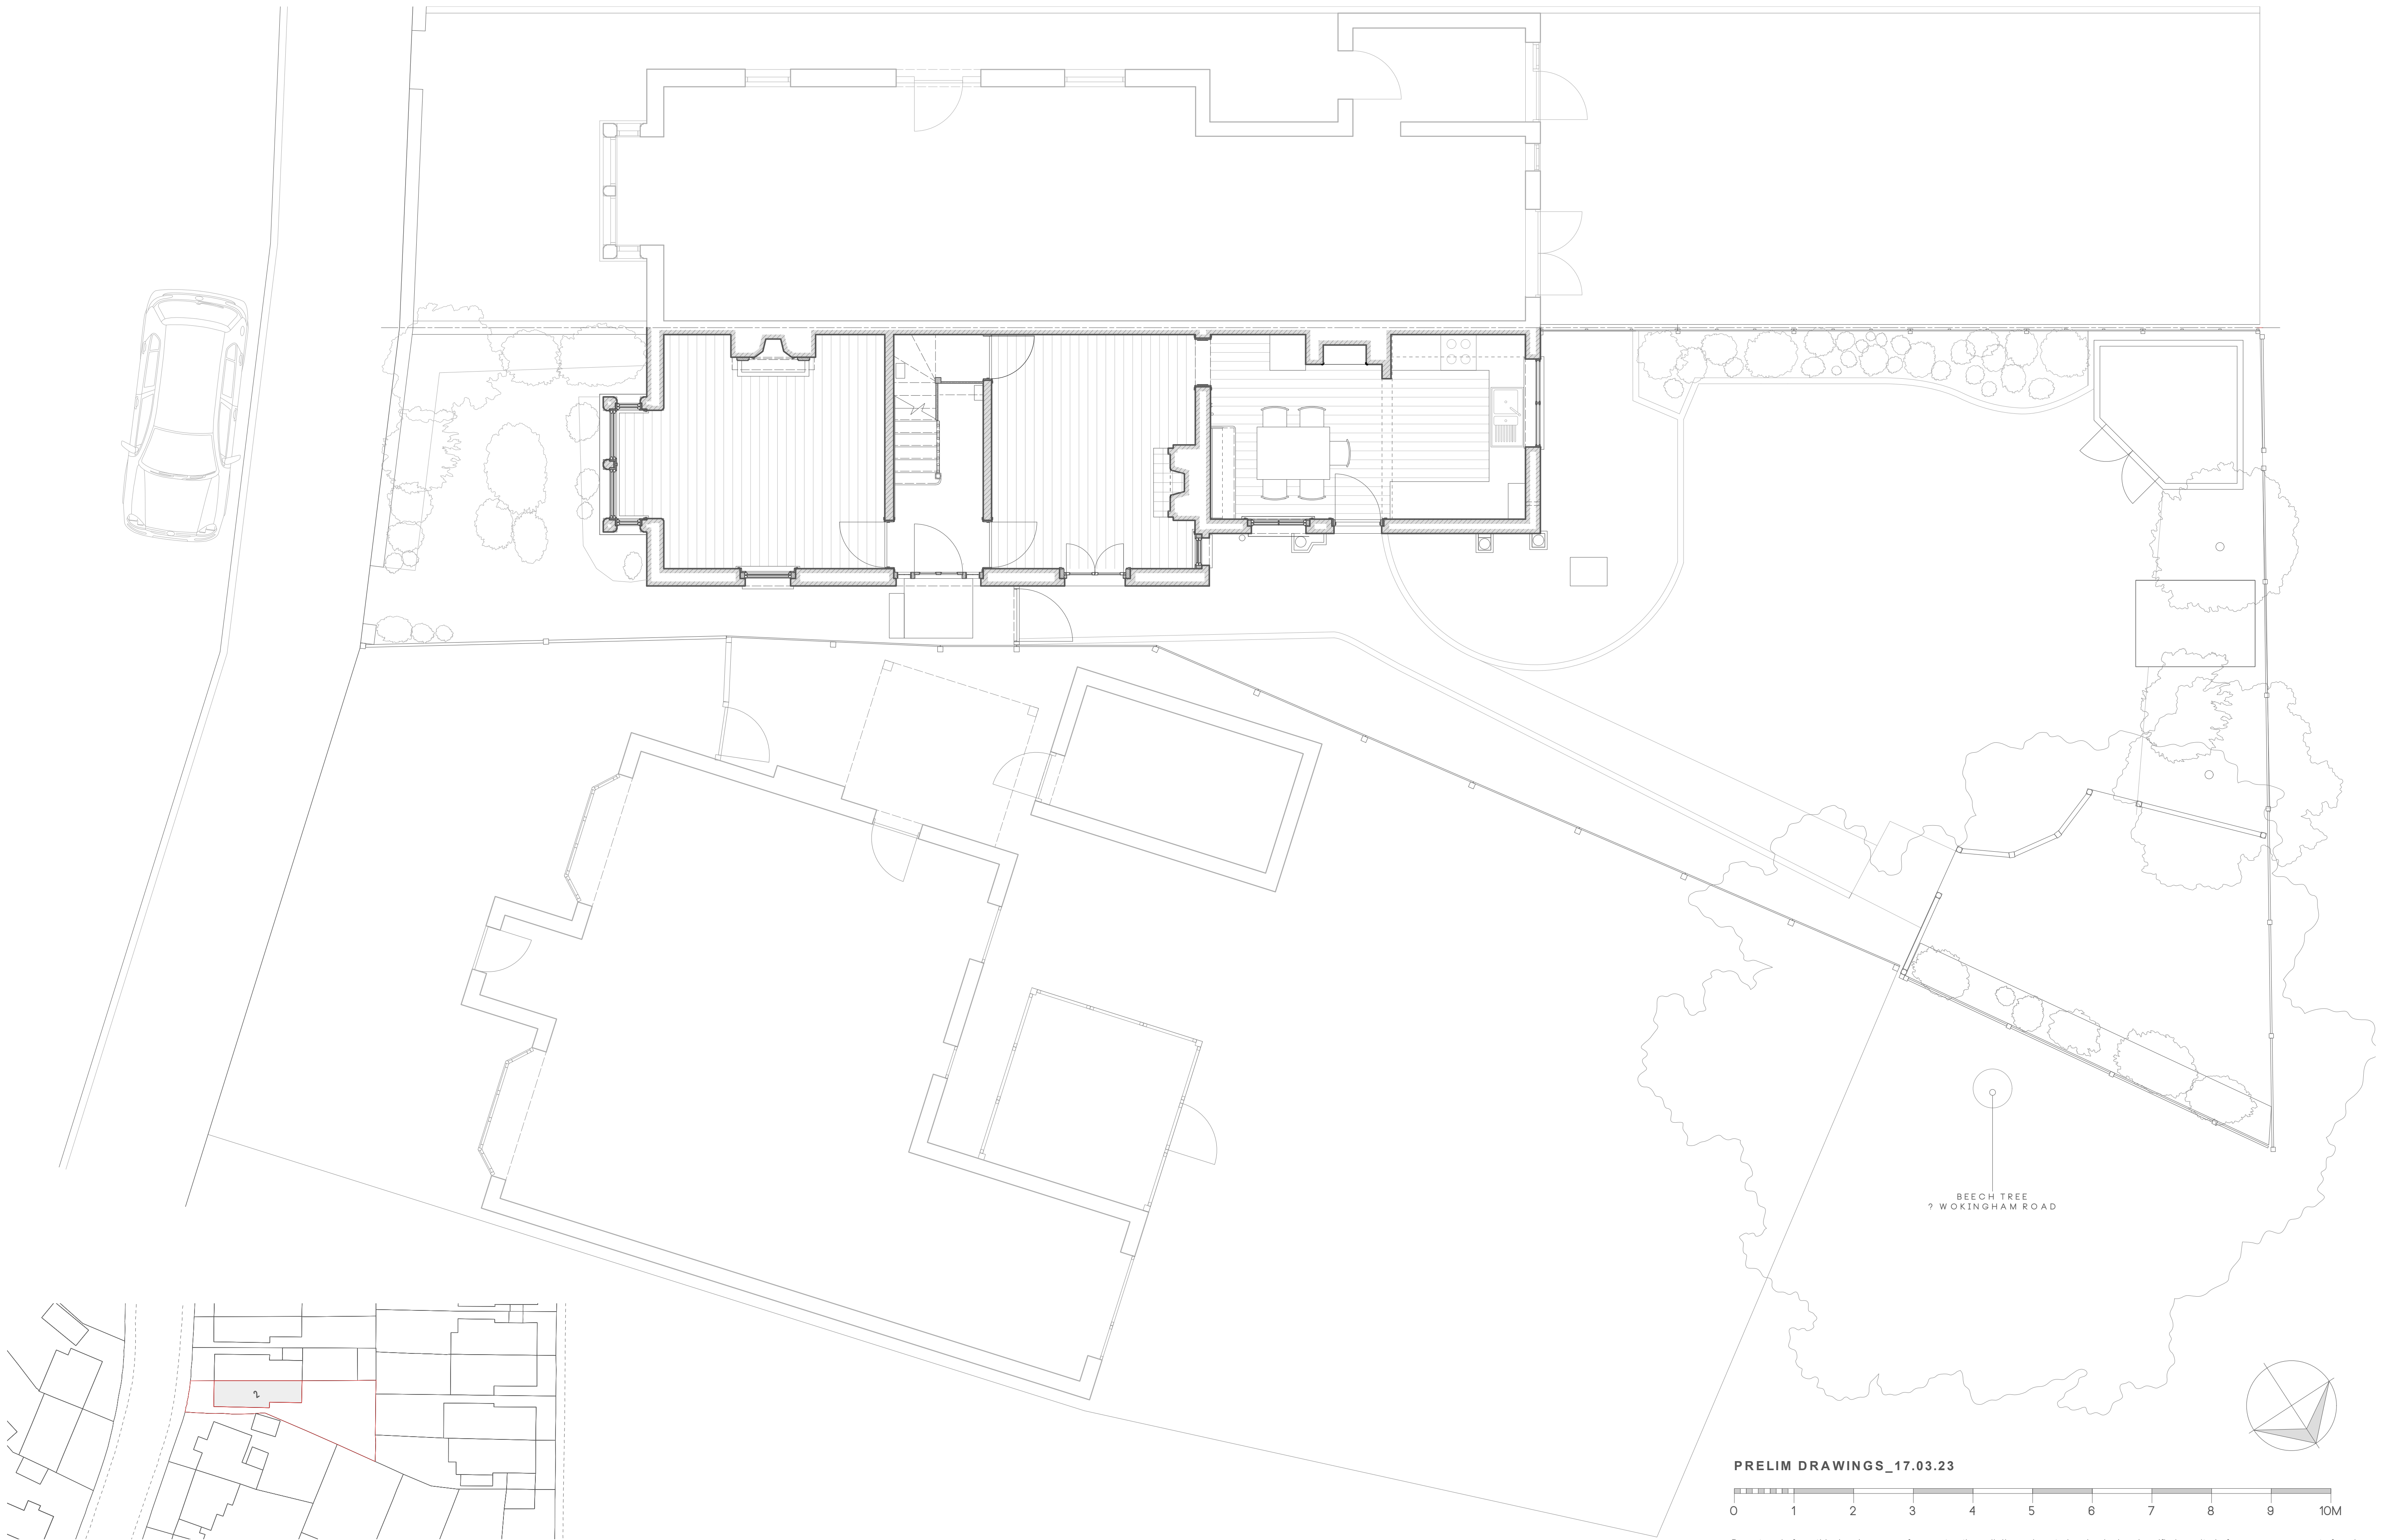

PRELIM DRAWINGS_17.03.23

0 1 2 3 4 5 6 7 8 9 10M

Do not scale from this drawing or use for construction: all dimensions to be checked and verified on site before commencement of work.
All work and materials to comply with the relevant British Standards, Building regulations, codes of practice and manufacture's recommendations.