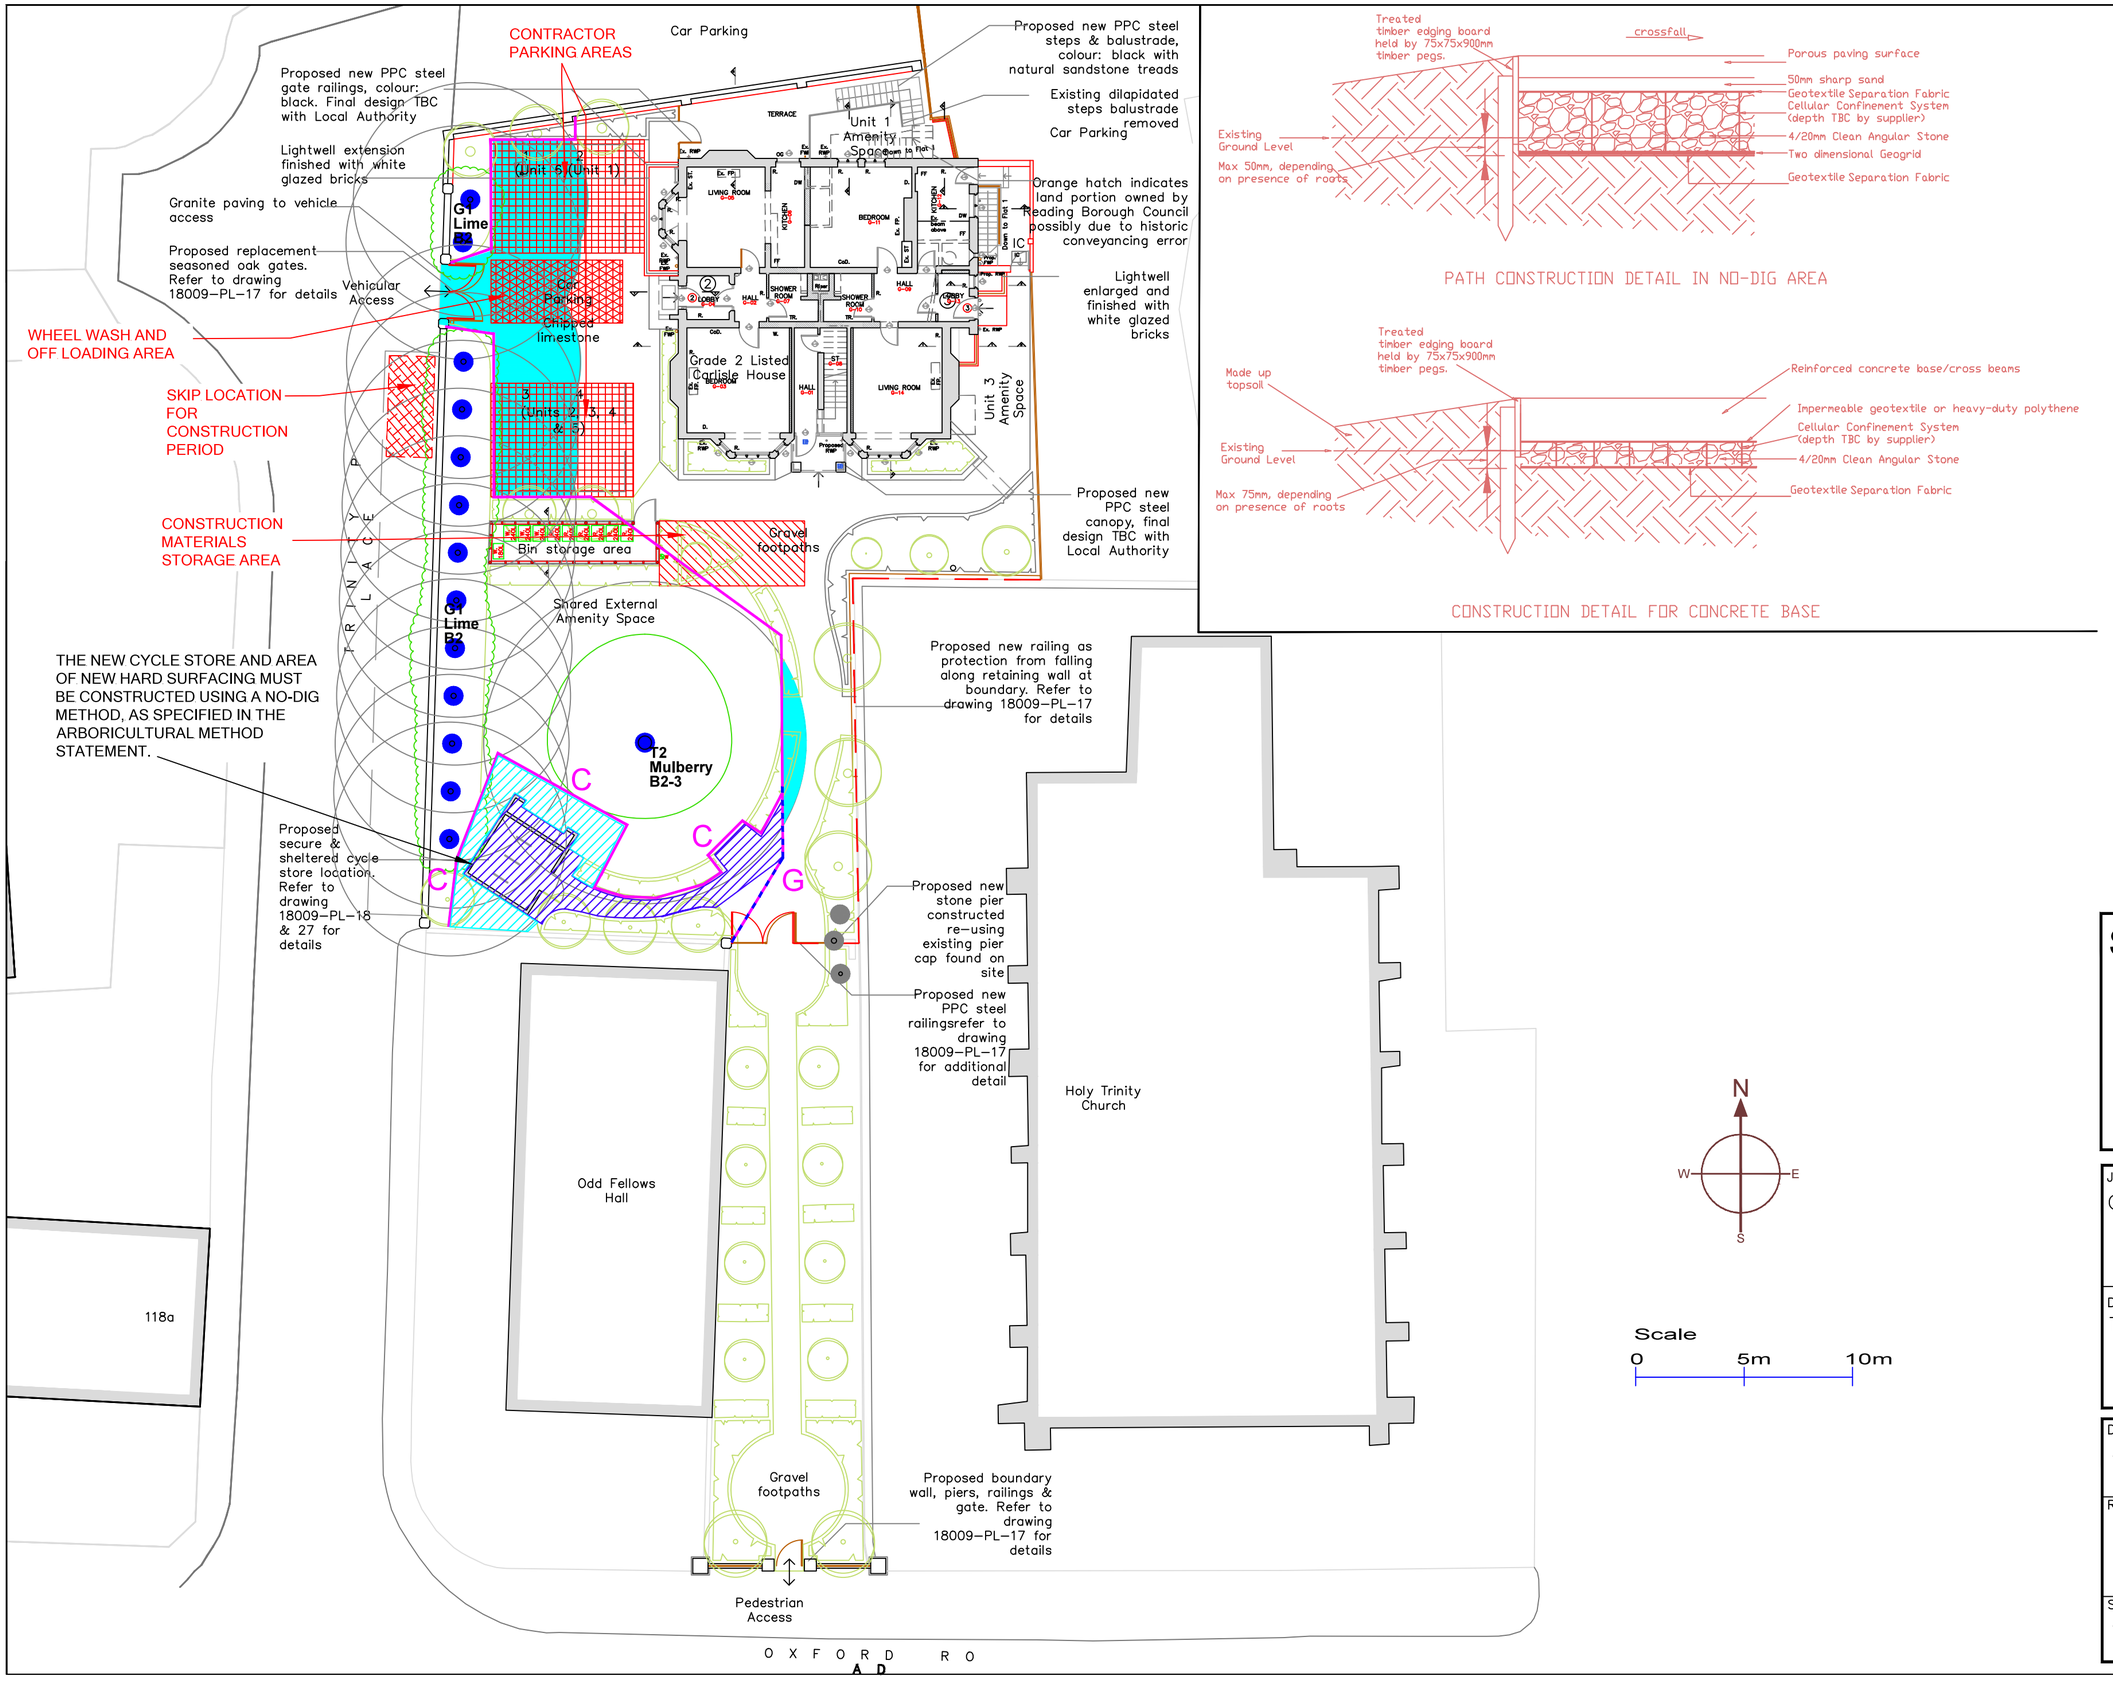


APPENDIX Ai

Key

- Category U
- Category A
- Category B
- Category C
- Crown spread: retained trees
- Root Protection Area
- Tree Protection Fence
- G location: ground work
- C location: construction
- No-Dig Construction
- Ground Protection Area: existing hard surface
- Ground Protection Area: existing soft surface

N
W E
S

Scale
0 5m 10m

SJ Stephens Associates
Savernake Barn, Stokke Common
Great Bedwyn
Marlborough
Wiltshire SN8 3LL
01672 871862
www.sjstephens.co.uk

JOB TITLE
CARLISLE HOUSE

DRAWING TITLE
TREE PROTECTION PLAN

DRAWING NUMBER	REV
1621–02	B

REVISIONS

SCALE	DATE	DRAWN BY
1:200 at A2	MAY 23	cf