


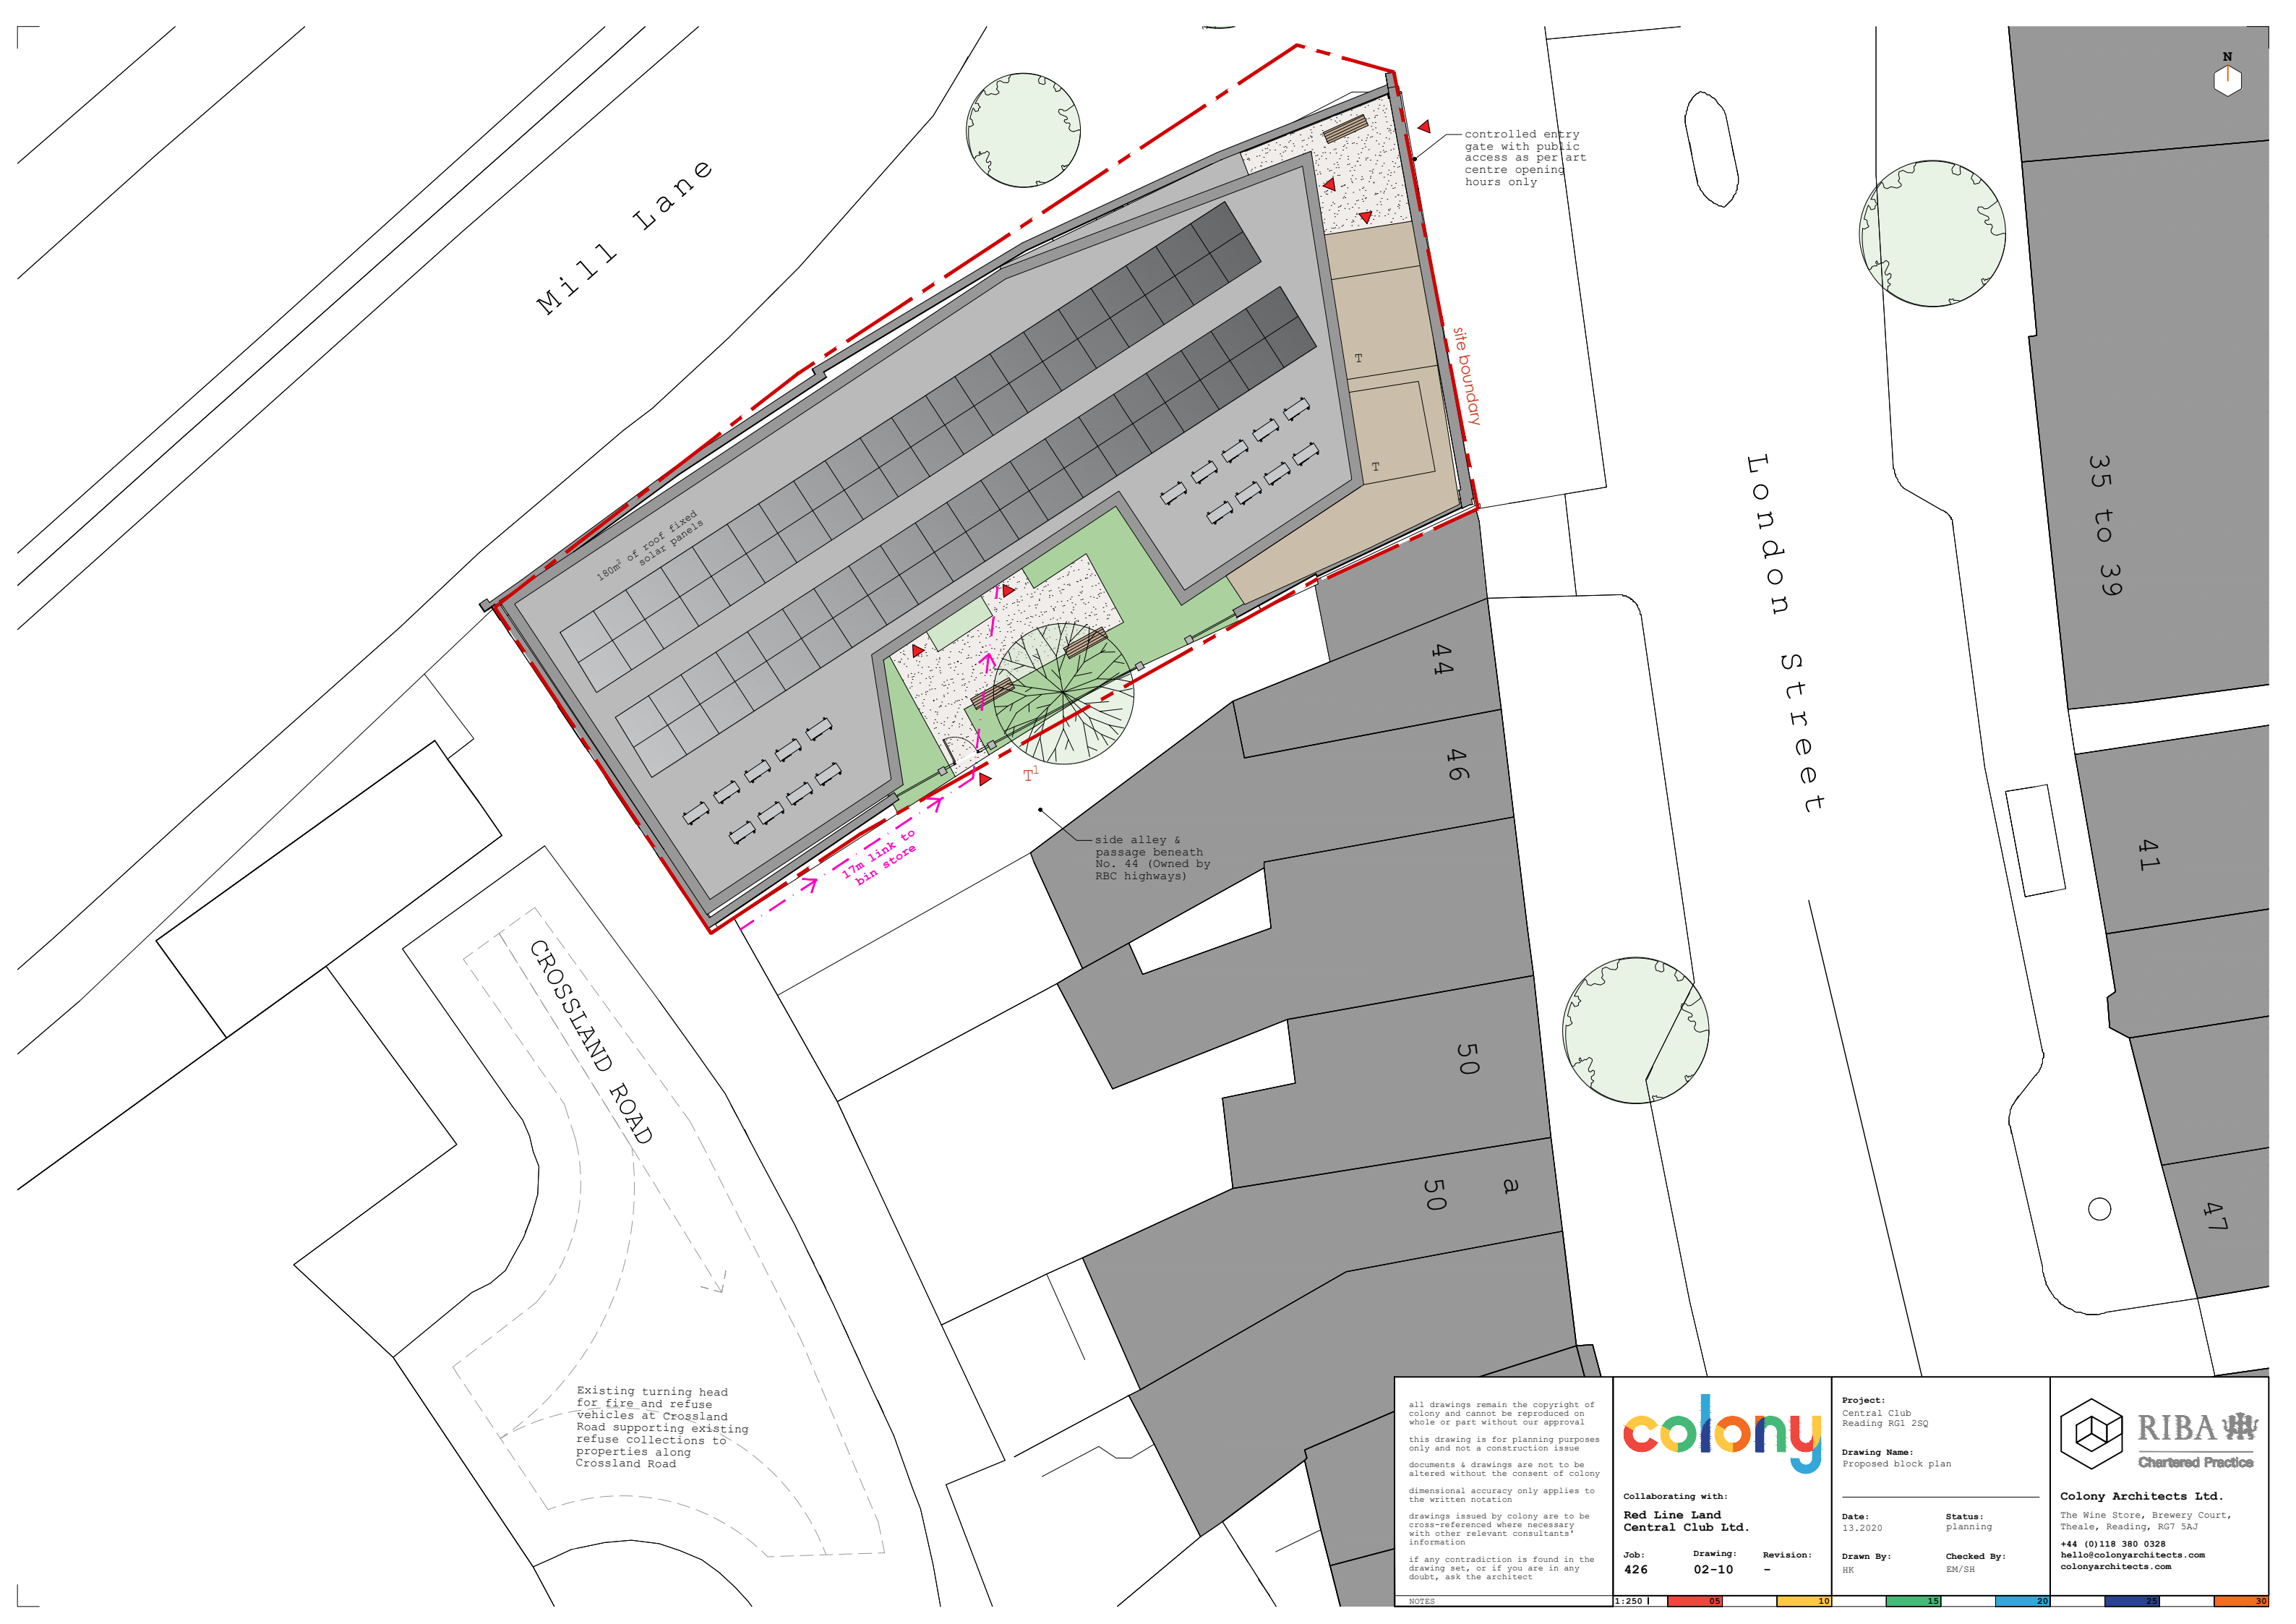

Mill Lane

London Street

CROSSLAND ROAD

Existing turning head for fire and refuse vehicles at Crossland Road supporting existing refuse collections to properties along Crossland Road

180m² of roof fixed solar panels

controlled entry gate with public access as per art centre opening hours only

site boundary

side alley & passage beneath No. 44 (Owned by RBC highways)

17m link to bin store

all drawings remain the copyright of colony and cannot be reproduced on whole or part without our approval
this drawing is for planning purposes only and not a construction issue
documents & drawings are not to be altered without the consent of colony
dimensional accuracy only applies to the written notation
drawings issued by colony are to be cross-referenced where necessary with other relevant consultants' information
if any contradiction is found in the drawing set, or if you are in any doubt, ask the architect



Collaborating with:
**Red Line Land
Central Club Ltd.**

Job: 426 Drawing: 02-10 Revision: -

Project:
Central Club
Reading RG1 2SQ
Drawing Name:
Proposed block plan

Date:
13.2020
Status:
planning

Drawn By:
HK
Checked By:
EM/SH



Colony Architects Ltd.
The Wine Store, Brewery Court,
Theale, Reading, RG7 5AJ
+44 (0)118 380 0328
hello@colonyarchitects.com
colonyarchitects.com