


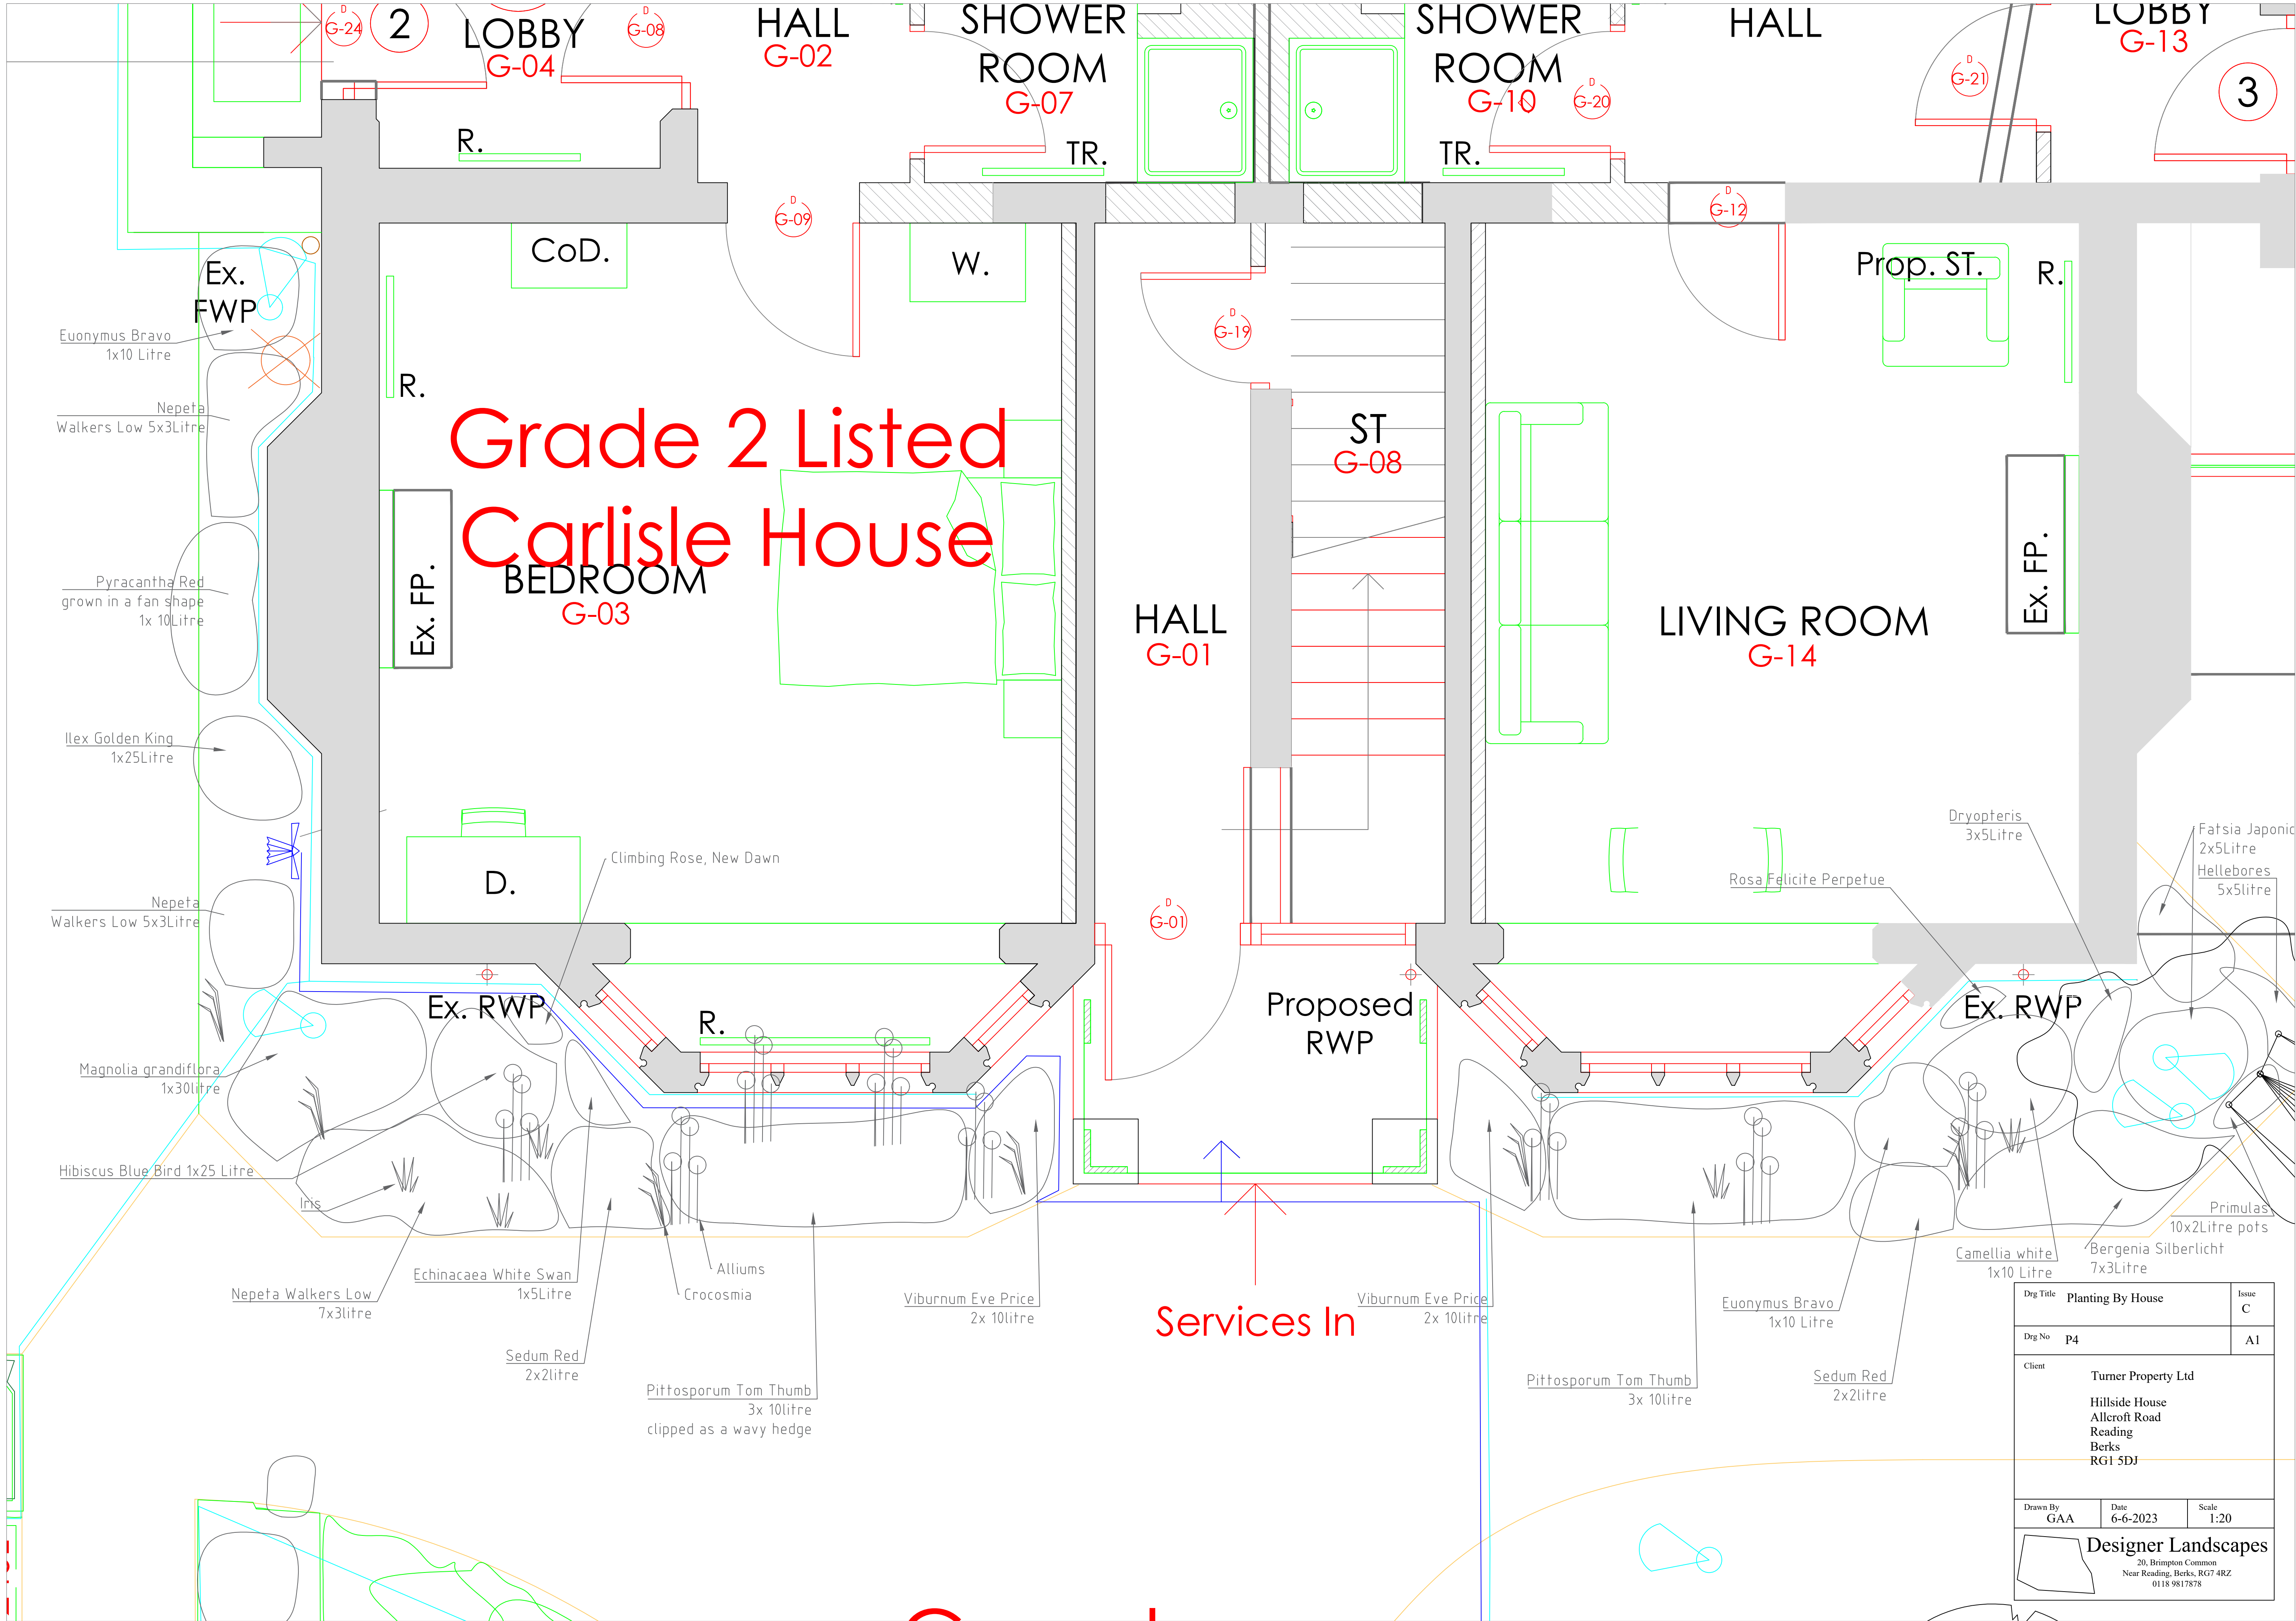

Drg Title	Planting By House		Issue
Drg No	P4		A1
Client	Turner Property Ltd Hillside House Allcroft Road Reading Berks RG1 5DJ		
Drawn By	GAA	Date	6-6-2023
		Scale	1:20
Designer Landscapes 20, Brompton Common Near Reading, Berks, RG7 4RZ 0118 9817878			