



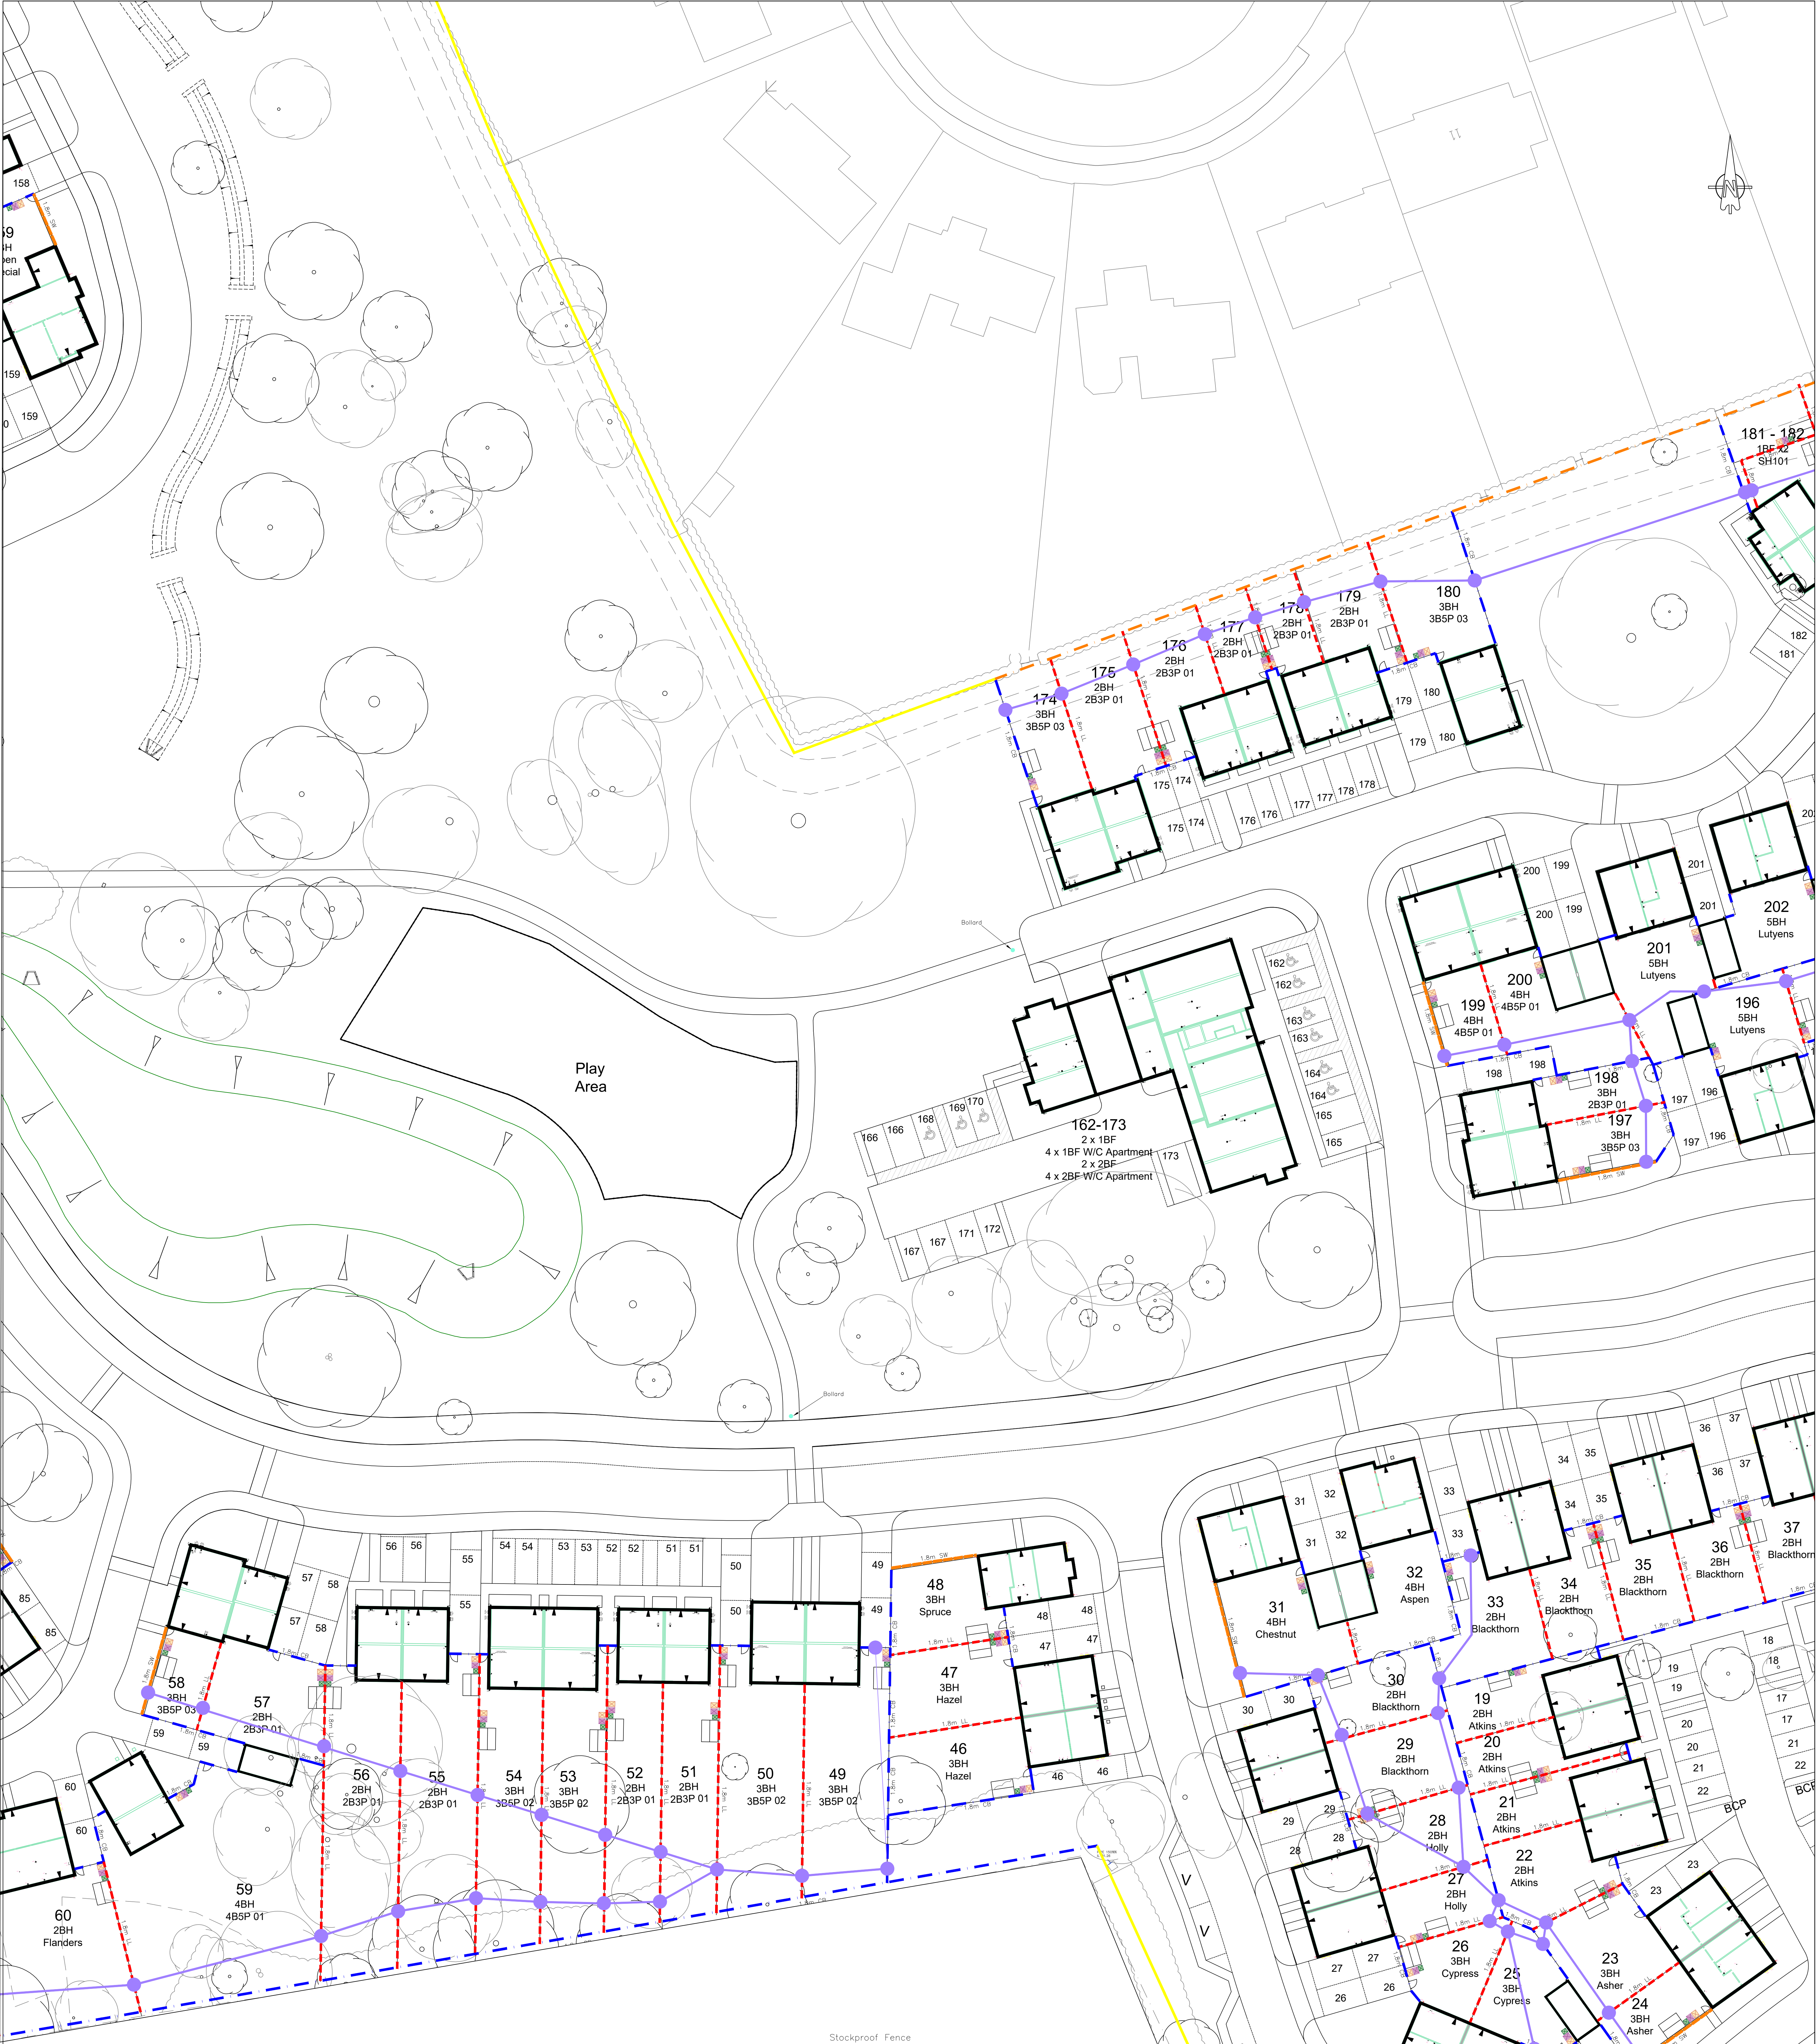


KEY:

FENCE TYPES:
1.8m Close Board Fence
1.8m Larch Lap Fence
1.8m Brick Screen Wall

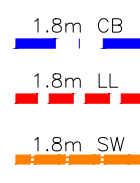

Hedgehog key

Hedgehog Access Point
Hedgehog Highway

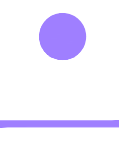

Notes:

1. Do not scale from this drawing.
2. All dimensions in metres.
3. All levels relate to ordnance datum.
4. This drawing shall be read in conjunction with all other contract documents.
5. All foul & surface water drainage being offered for adoption by the Water Authority are to be constructed in accordance with the Water UK document, Design and Construction Guidance (DSG) 'Code for Adoption', along with the Water Authority specification and addendums.
6. Any discrepancies with the drawings shall be reported to the Engineer.
7. The level & location of all existing services shall be verified and marked on site by the Contractor prior to commencing any construction work.



Larch Lap Fence



Stockproof Fence



Closeboard Fence

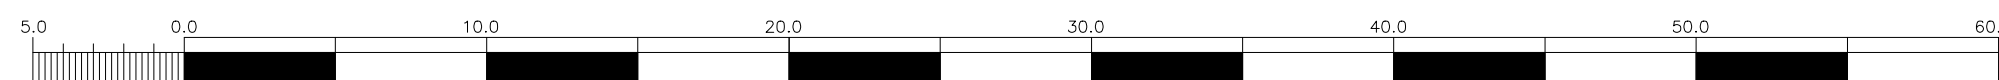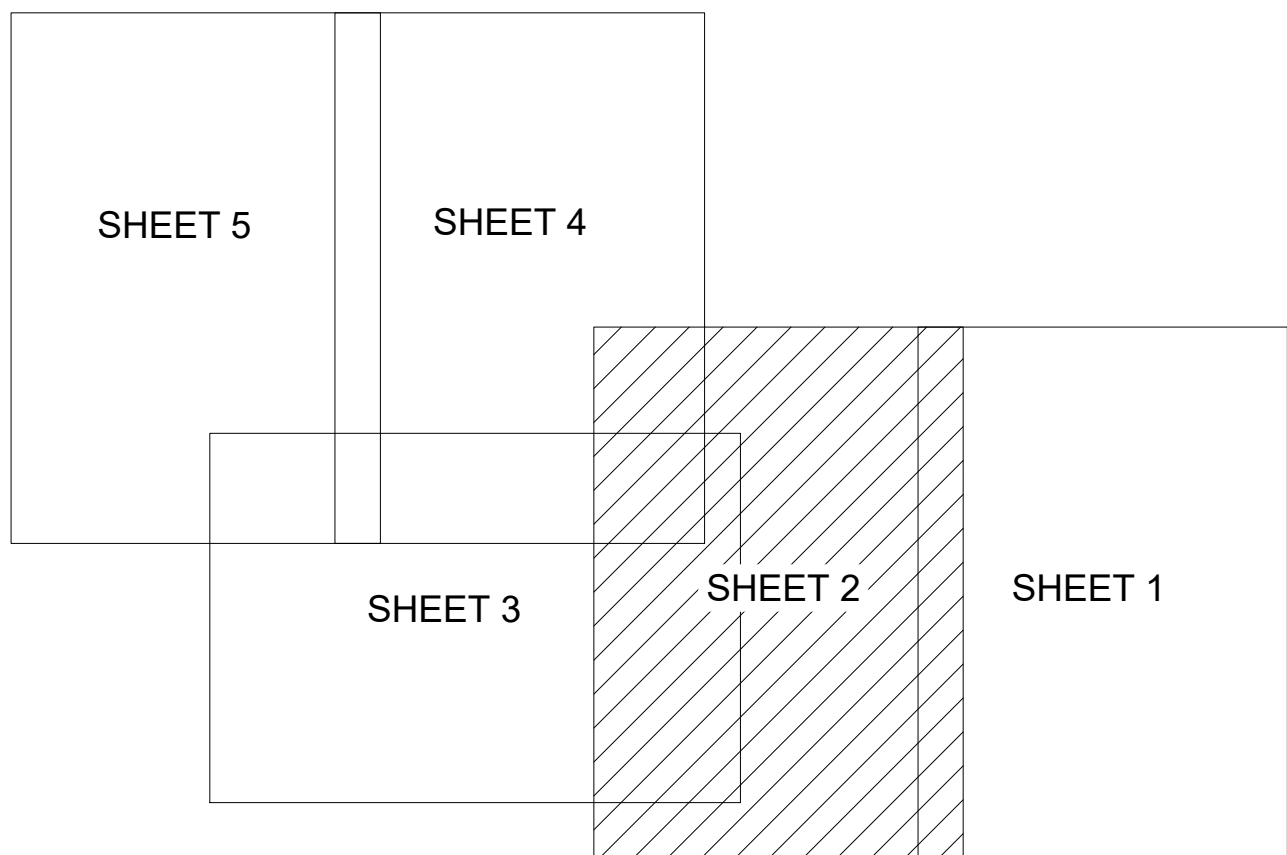

Scale = 1 : 250

REV. No.	DATE	DESCRIPTION	DRAWN	CHECKED
Client				
Vistry Group				
Project: Kidmore End Road, Emmer Green, Reading				
Title	Scale: 1:250@A0	Status: PRELIMINARY		
Drawn: JS	Project Engineer: MJA	Project No: 6452	Date: 17/05/23	
Drawing Number: 6452-MJA-SW-XX-DR-C-411	Rev: P1			

MJA CONSULTING
CIVIL & STRUCTURAL ENGINEERS
Ipsum Court, 24 The Quadrant,
Abingdon Science Park, Abingdon
Oxon, OX14 3YS
Tel: 01235 555173
Email: mail@mjaconsulting.co.uk