




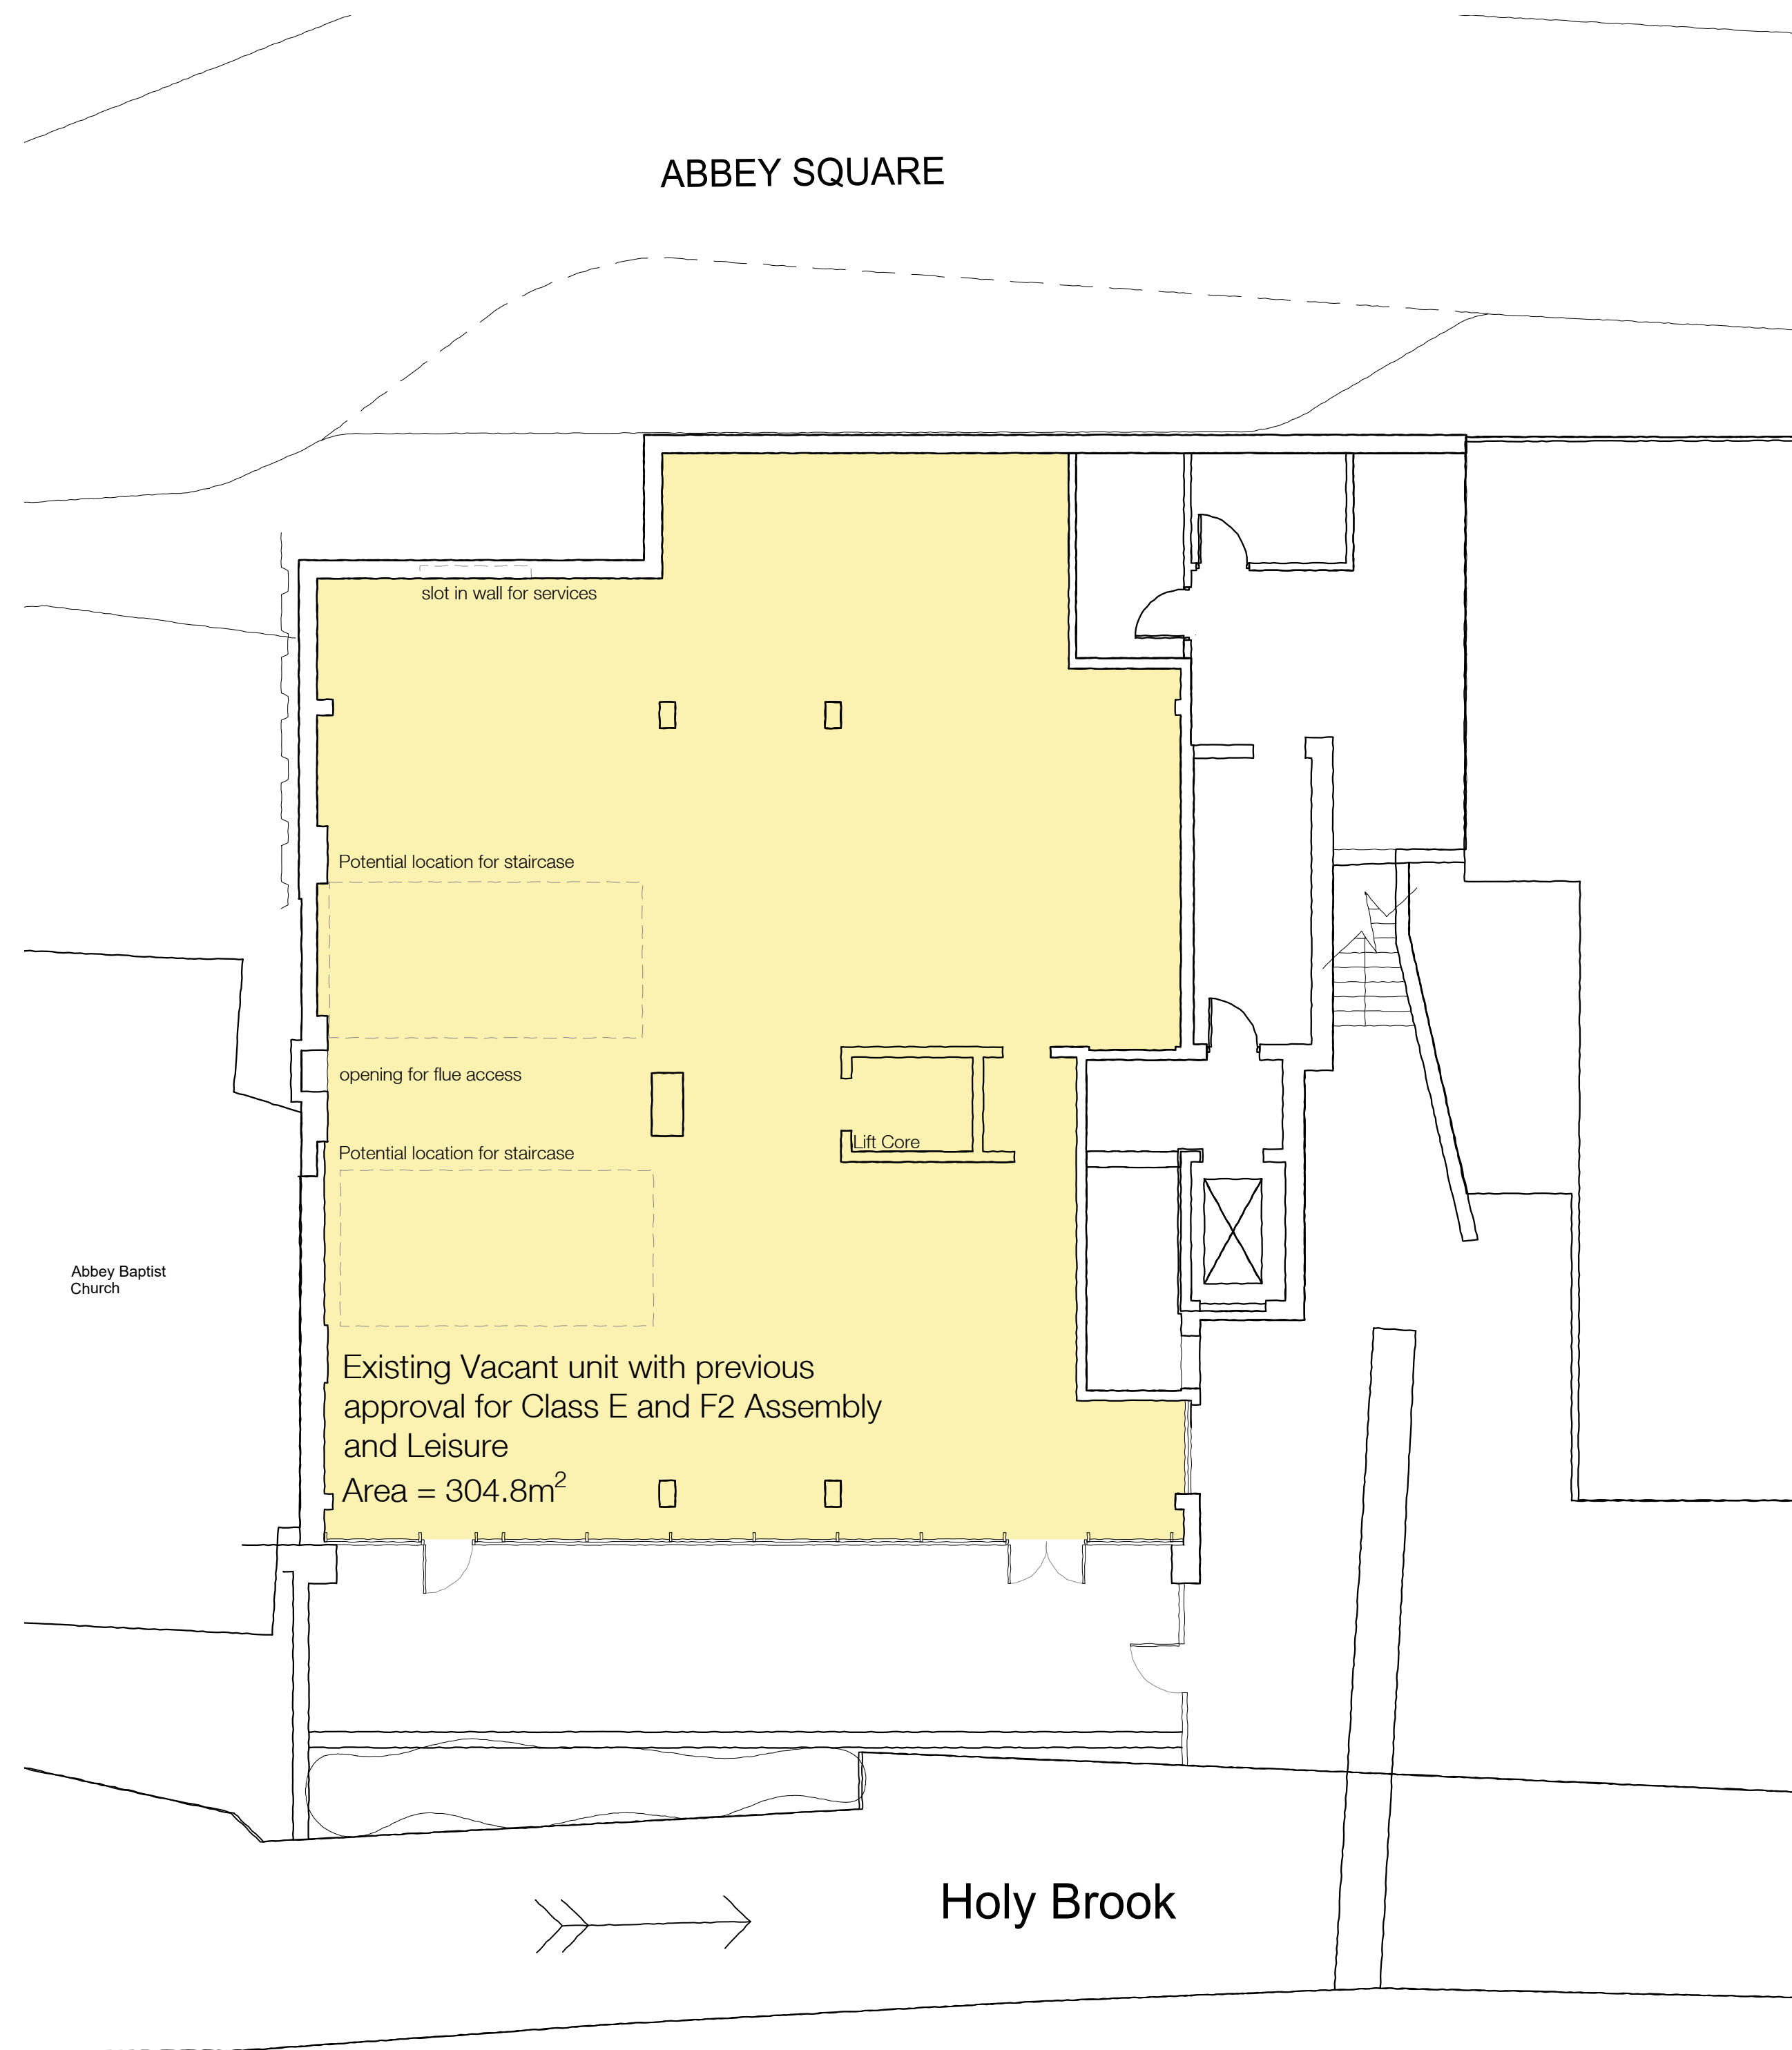


EXISTING LOWER GROUND FLOOR

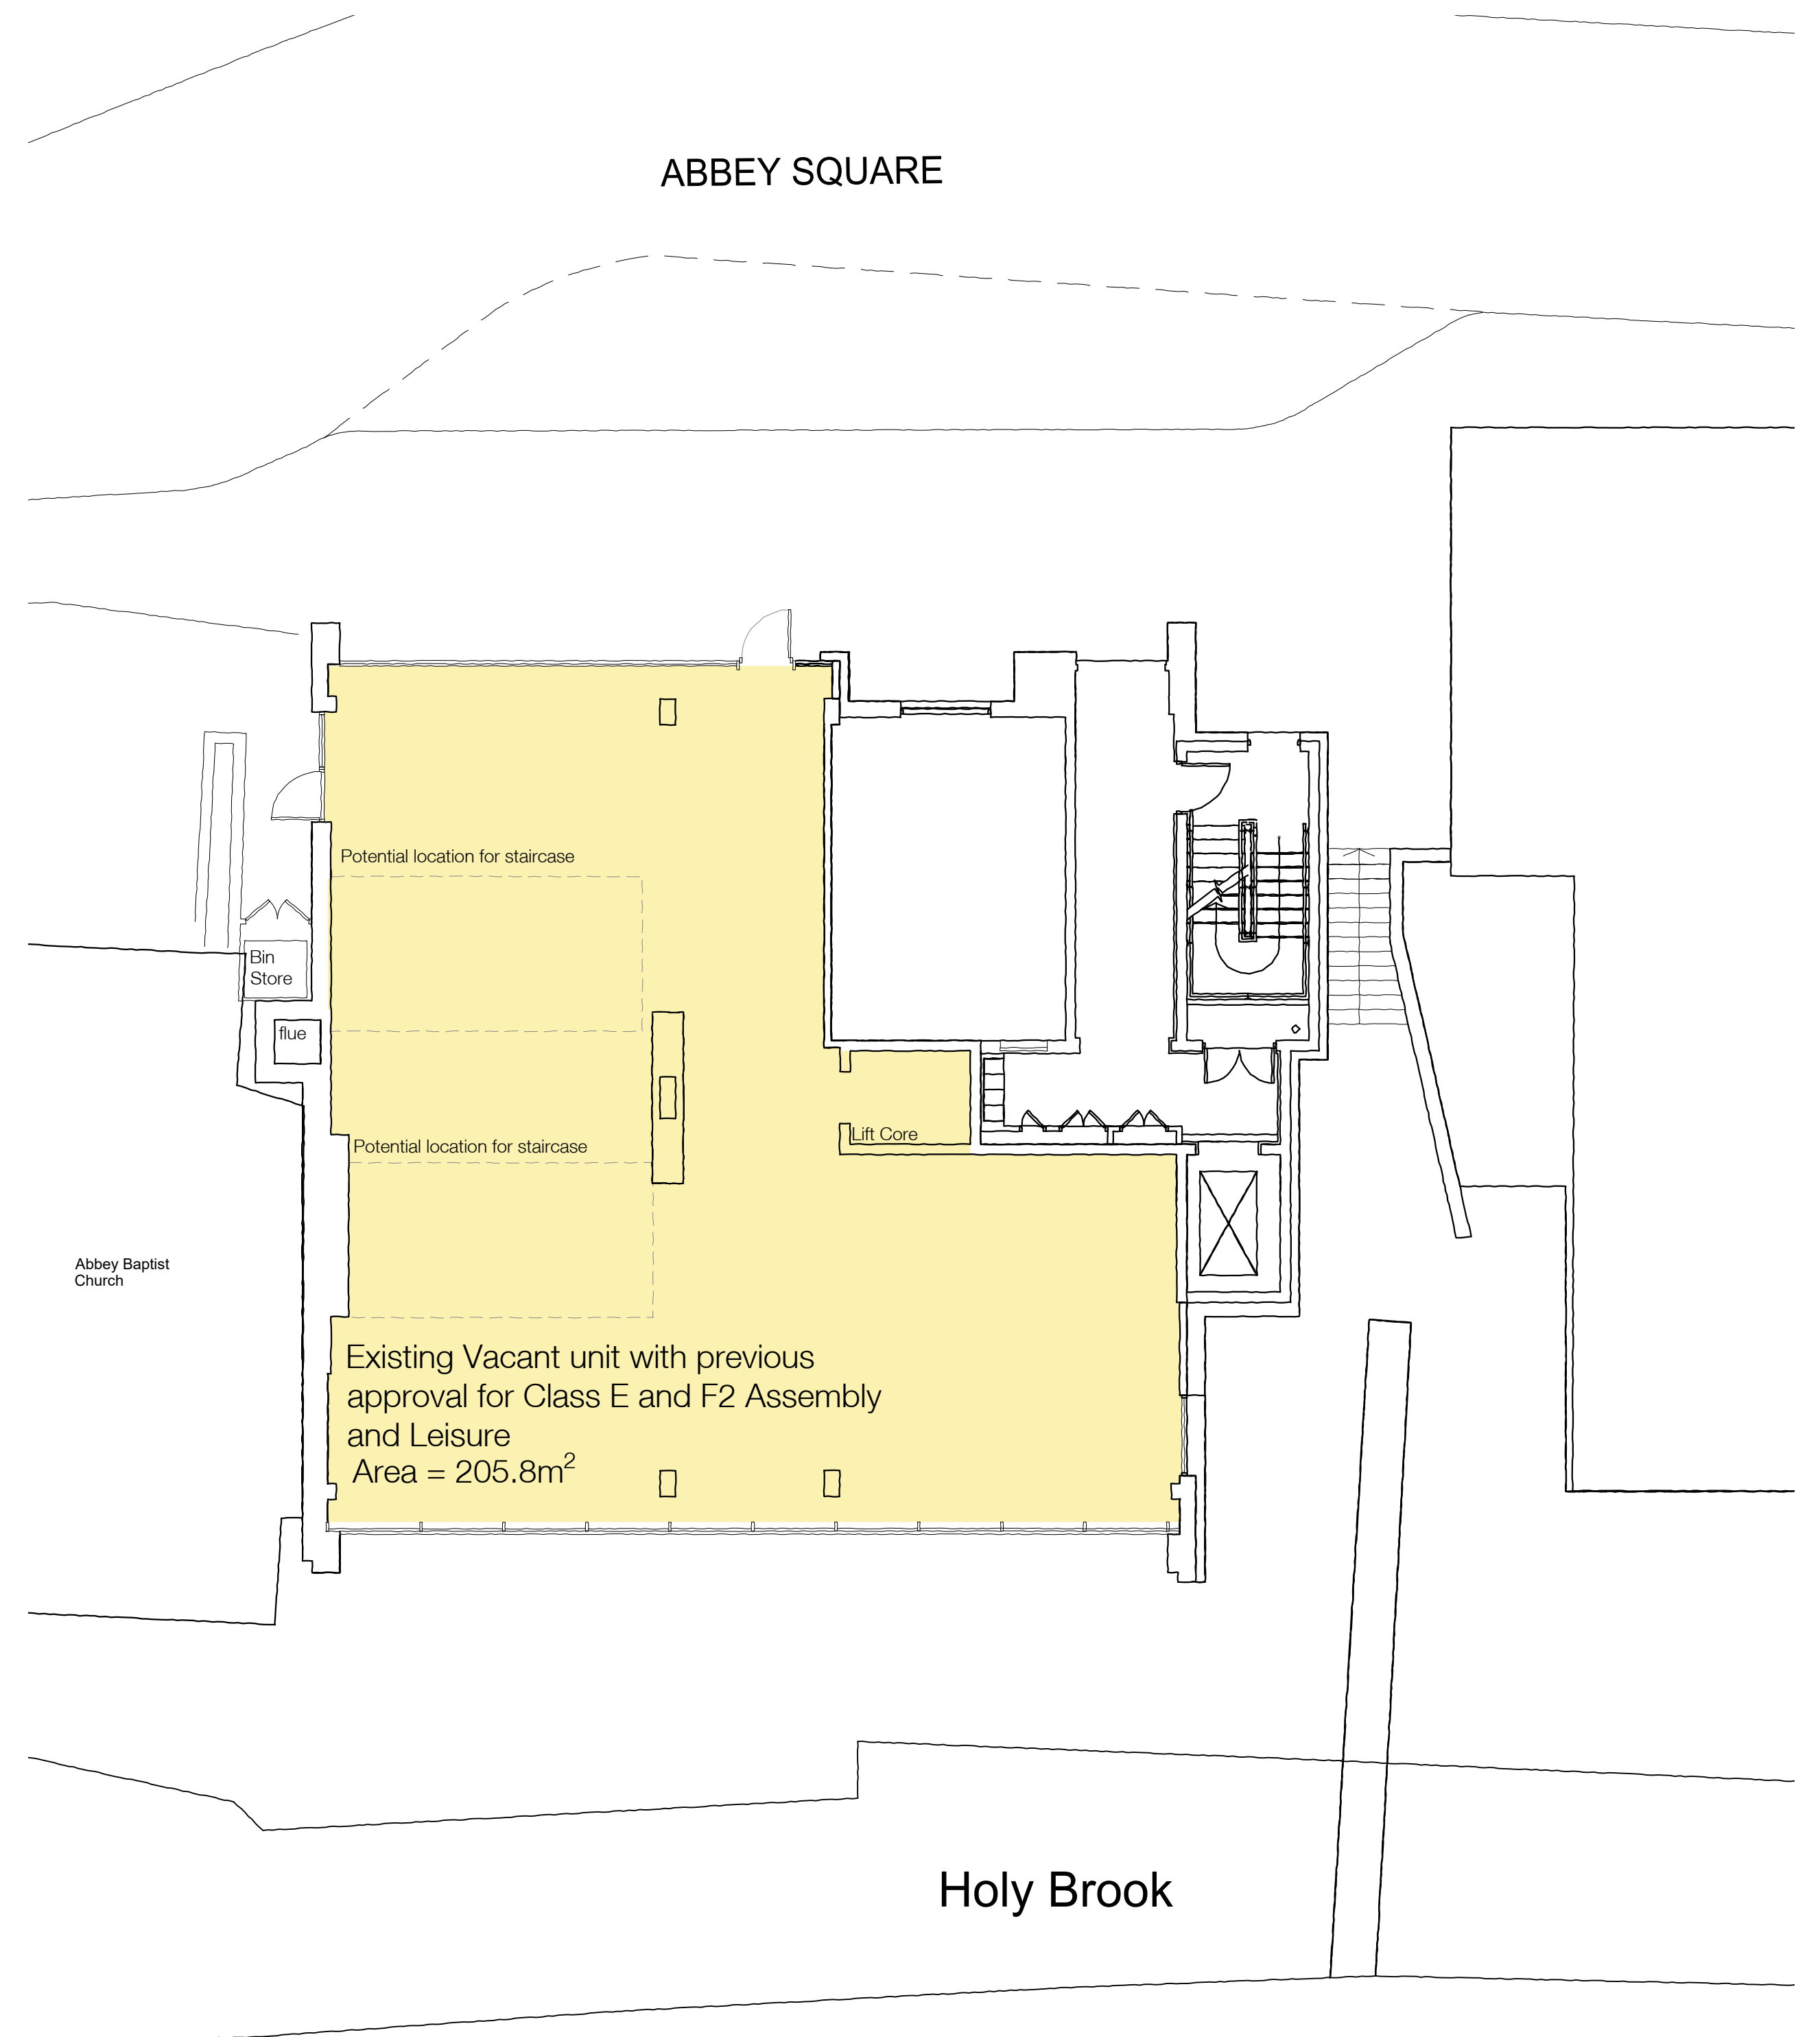

EXISTING GROUND FLOOR

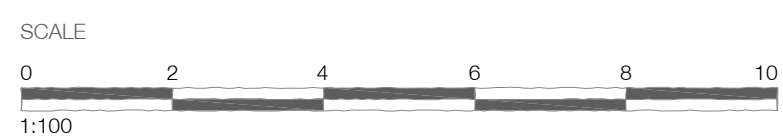

KEY PLAN

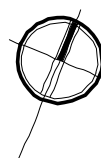

REVISIONS

SITE	ABBNEY MILL HOUSE, ABBNEY SQUARE		
DRAWING	EXISTING PLANS		
NUMBER	21-36-20	DATE	AUG 2023
SCALE	1:100	PAPER	A1