

Key personnel
This will include a project manager, site manager/foreman, workers and additional persons off-loading materials. All personnel on site must report the site manager. Before any works take place, a toolbox talk must be given from the arboricultural consultant to all workers on site to explain the importance of the trees and how to work around the trees.

Accidents and emergencies involving trees
Any accidents involving the trees on the site, any emergencies or any spill of liquids or chemicals on site MUST be reported to the lead arboricultural consultant by the site manager within two hours. Following discussion, the arboricultural consultant will produce a plan of action, which may involve non-routine site visits and follow-up visits to make the site safe. All accidents are to be reported on including any treatments such as soil removal, root pruning, de-compaction of soils. This report must be sent to the site manager, project manager and the LPA within five working days.

Tree Protection Fencing
Due to the nature of the development and garden area, it would not be appropriate to include standard tree protection measures. Therefore it is proposed to use chestnut fencing or plastic fencing to be attached to the ground by either scaffold poles or road pins, attach signs bearing the words TREE PROTECTION AREA - KEEP OUT

Ground protection boards
The ground protection will have ground protection boards placed in the area identified on the plan below and on current ground conditions, such as ground boards like those of Endura Mat or similar. To be installed as follows: A geotextile material to be laid directly on the ground, a base layer of woodchip to be spread evenly over the geotextile material to a minimal depth of 50mm to even out the ground and remove any bumps or dips. Once level then the ground boards can be placed on top and securely fastened to each other and the ground. These must remain in place throughout the build and inspected every 2 months by the arboricultural consultant

Siting of storage and welfare facilities

This is on hard standing close to the trees but, along with the fencing, it will give adequate protection. The storage area will also include an area for the mixing of materials, which must be contained within a spill containment tray of at least 1000mm x 1000mm x 120mm.

PROTECTION OF TREES:

General:

The Tree Protection Plan must be read in conjunction with the approved Arboricultural Method Statement. A copy of both must be retained in the site office and available for all people to view.

No equipment, machinery or structure shall be attached to or supported by a retained tree. These measures shall apply for the duration of the construction phase and until all equipment; machinery and surplus materials have been removed from the site.

Tree Protection Fencing:

No equipment, machinery or materials shall be brought onto the site for the purposes of the development until fencing has been erected in accordance with plans and particulars as referenced above which shall have been previously submitted to and approved by the Local Planning Authority in writing.

If that fencing is broken or removed during the course of carrying out the development it shall be immediately repaired or replaced to the satisfaction of the Local Planning Authority.

The fencing shall be maintained in position to the satisfaction of the Local Planning Authority until all equipment, machinery and surplus materials have been moved from the site.

Within any area fenced in accordance with this condition nothing shall be stored placed or disposed of above or below the ground, the ground level shall not be altered, no excavations shall be made, no mixing or use of other contamination materials or substances shall take place, nor shall any fires be lit without the prior written consent of the authority.

Tree Protection Fencing:

No equipment, machinery or materials shall be brought onto the site for the purposes of the development until fencing has been erected in accordance with plans and particulars as referenced above which shall have been previously submitted to and approved by the Local Planning Authority in writing.

- A.No fires to be lit on site within 10 metres of the nearest point of the canopy of any retained tree/hedgerow on or adjacent to the proposal site.
- B.No equipment, signage, fencing etc. shall be attached to or be supported by any retained tree on or adjacent to the application site,
- C.No temporary access within designated root protection areas without the prior written approval.
- D.No access within the designated Construction Exclusion Zone.
- E.No mixing of cement, dispensing of fuels or chemicals within 10 metres of any retained tree/hedgerow on or adjacent to the application site.
- F.No development or additional cables to be routed within the root protection areas of any retained tree/hedgerow on or adjacent to the application site without direct arboricultural supervision.
- G.No stripping of top soils, excavations or changing of levels to occur within the root protection areas of any retained tree/hedgerow on or adjacent to the site.
- H.No topsoil, building materials or other to be stored within the root protection areas of any retained tree/hedgerow on or adjacent to the site.
- I.No alterations or variations of the approved works or protection schemes shall be carried out without the full consultation of the Arboricultural Consultant.
- J. Any material movement close to trees must also take in to account weights and heights to ensure that tall or bulky items do not contact any branch or limb of retained trees.

If the fencing is broken or removed during the course of carrying out the development it shall be immediately repaired or replaced to the satisfaction of the Local Planning Authority.

The fencing shall be maintained in position to the satisfaction of the Local Planning Authority until all equipment, machinery and surplus materials have been moved from the site.

Within any area fenced in accordance with this condition nothing shall be stored placed or disposed of above or below the ground, the ground level shall not be altered, no excavations shall be made, no mixing or use of other contamination materials or substances shall take place, nor shall any fires be lit without the prior written consent of the authority.

Foundation works
In order to confirm the final foundation design, it is necessary to carry out site investigations. The trip pits must be carried out by hand and under the supervision of the site manager and the Arboricultural Consultant.

The design of the trial pits are to be no larger than 1000mm wide and 1500mm long and to a depth of 1000mm or to heavy clay (whichever is first). The pits must be carried out by hand digging and no mechanical vehicles are to be on site.

To mark out the areas as identified on the Tree Roots Investigation Plan. These should be drawn on the ground with a reference to each trail pit. Each trial pit is to be opened up one at a time and a cover is to be placed to the side of the pit for soil to be located. The top layer is to be removed by hand. For gravel this is to be raked back if possible to loaded in to a wheelbarrow. Grass is to be cut into manageable sizes and undercut by a spade about 25mm below the grass root layer. This is to be placed upside down and covered. Soil is to be placed on the cover to the side to ensure soil does not run off on to the grass area or the gravel.


There are two methods to be taken to excavate:

AIR SPADE:
The air spade is to be used to clean out the soil around the tree roots. This should be done by starting at one end of the trench. The soil should be lifted and disturbed by the lance and air to a depth of about 300mm. Once this is disturbed then it can be lifted out of the trial pit by use of a spade or similar hand tools. The lance work should then proceed backwards to the other end of the trial pit. Once completed it should start again on the next level down. This should proceed to a depth of 1000mm or where heavy clay is discovered.

HAND DIGGING:
By use of a fork and spade, the soil is to be lightly lifted by use of the fork and moving from one end to the other to dislodge the soil. Once completed, the spade can be used to lift the loose soils. Once lifted then work again from the same location to lift the next layer of soil. Soil dislodging depth should be no more than 100mm at each time. This should proceed to a depth of 1000mm or where heavy clay is discovered.

GENERAL ADVICE:
Any roots within the trail area of less than 25mm can only be cut using secateurs in one clean motion. This should be carried out under the supervision of the Arboricultural Consultant. During the trail pits any exposed tree roots greater than 25mm must be wrapped in wet hessian material while the works carry on. Once the trail pit has been created and exposed roots photographed, measured and drawn on the plan then the pit can be closed off. This will be to remove any hessian wrapping and back fill the trail pits with soil. Every 200mm depth should be gently tampered back down. The top layer should then be placed over the top.

covered over with soil and the pit closed off. Where it is not possible to cover the tree roots in soil for any extended period (such as a tree root on the edge of a pit), then the roots. This must be for a limited time only and the pit must be closed by the end of the working day.

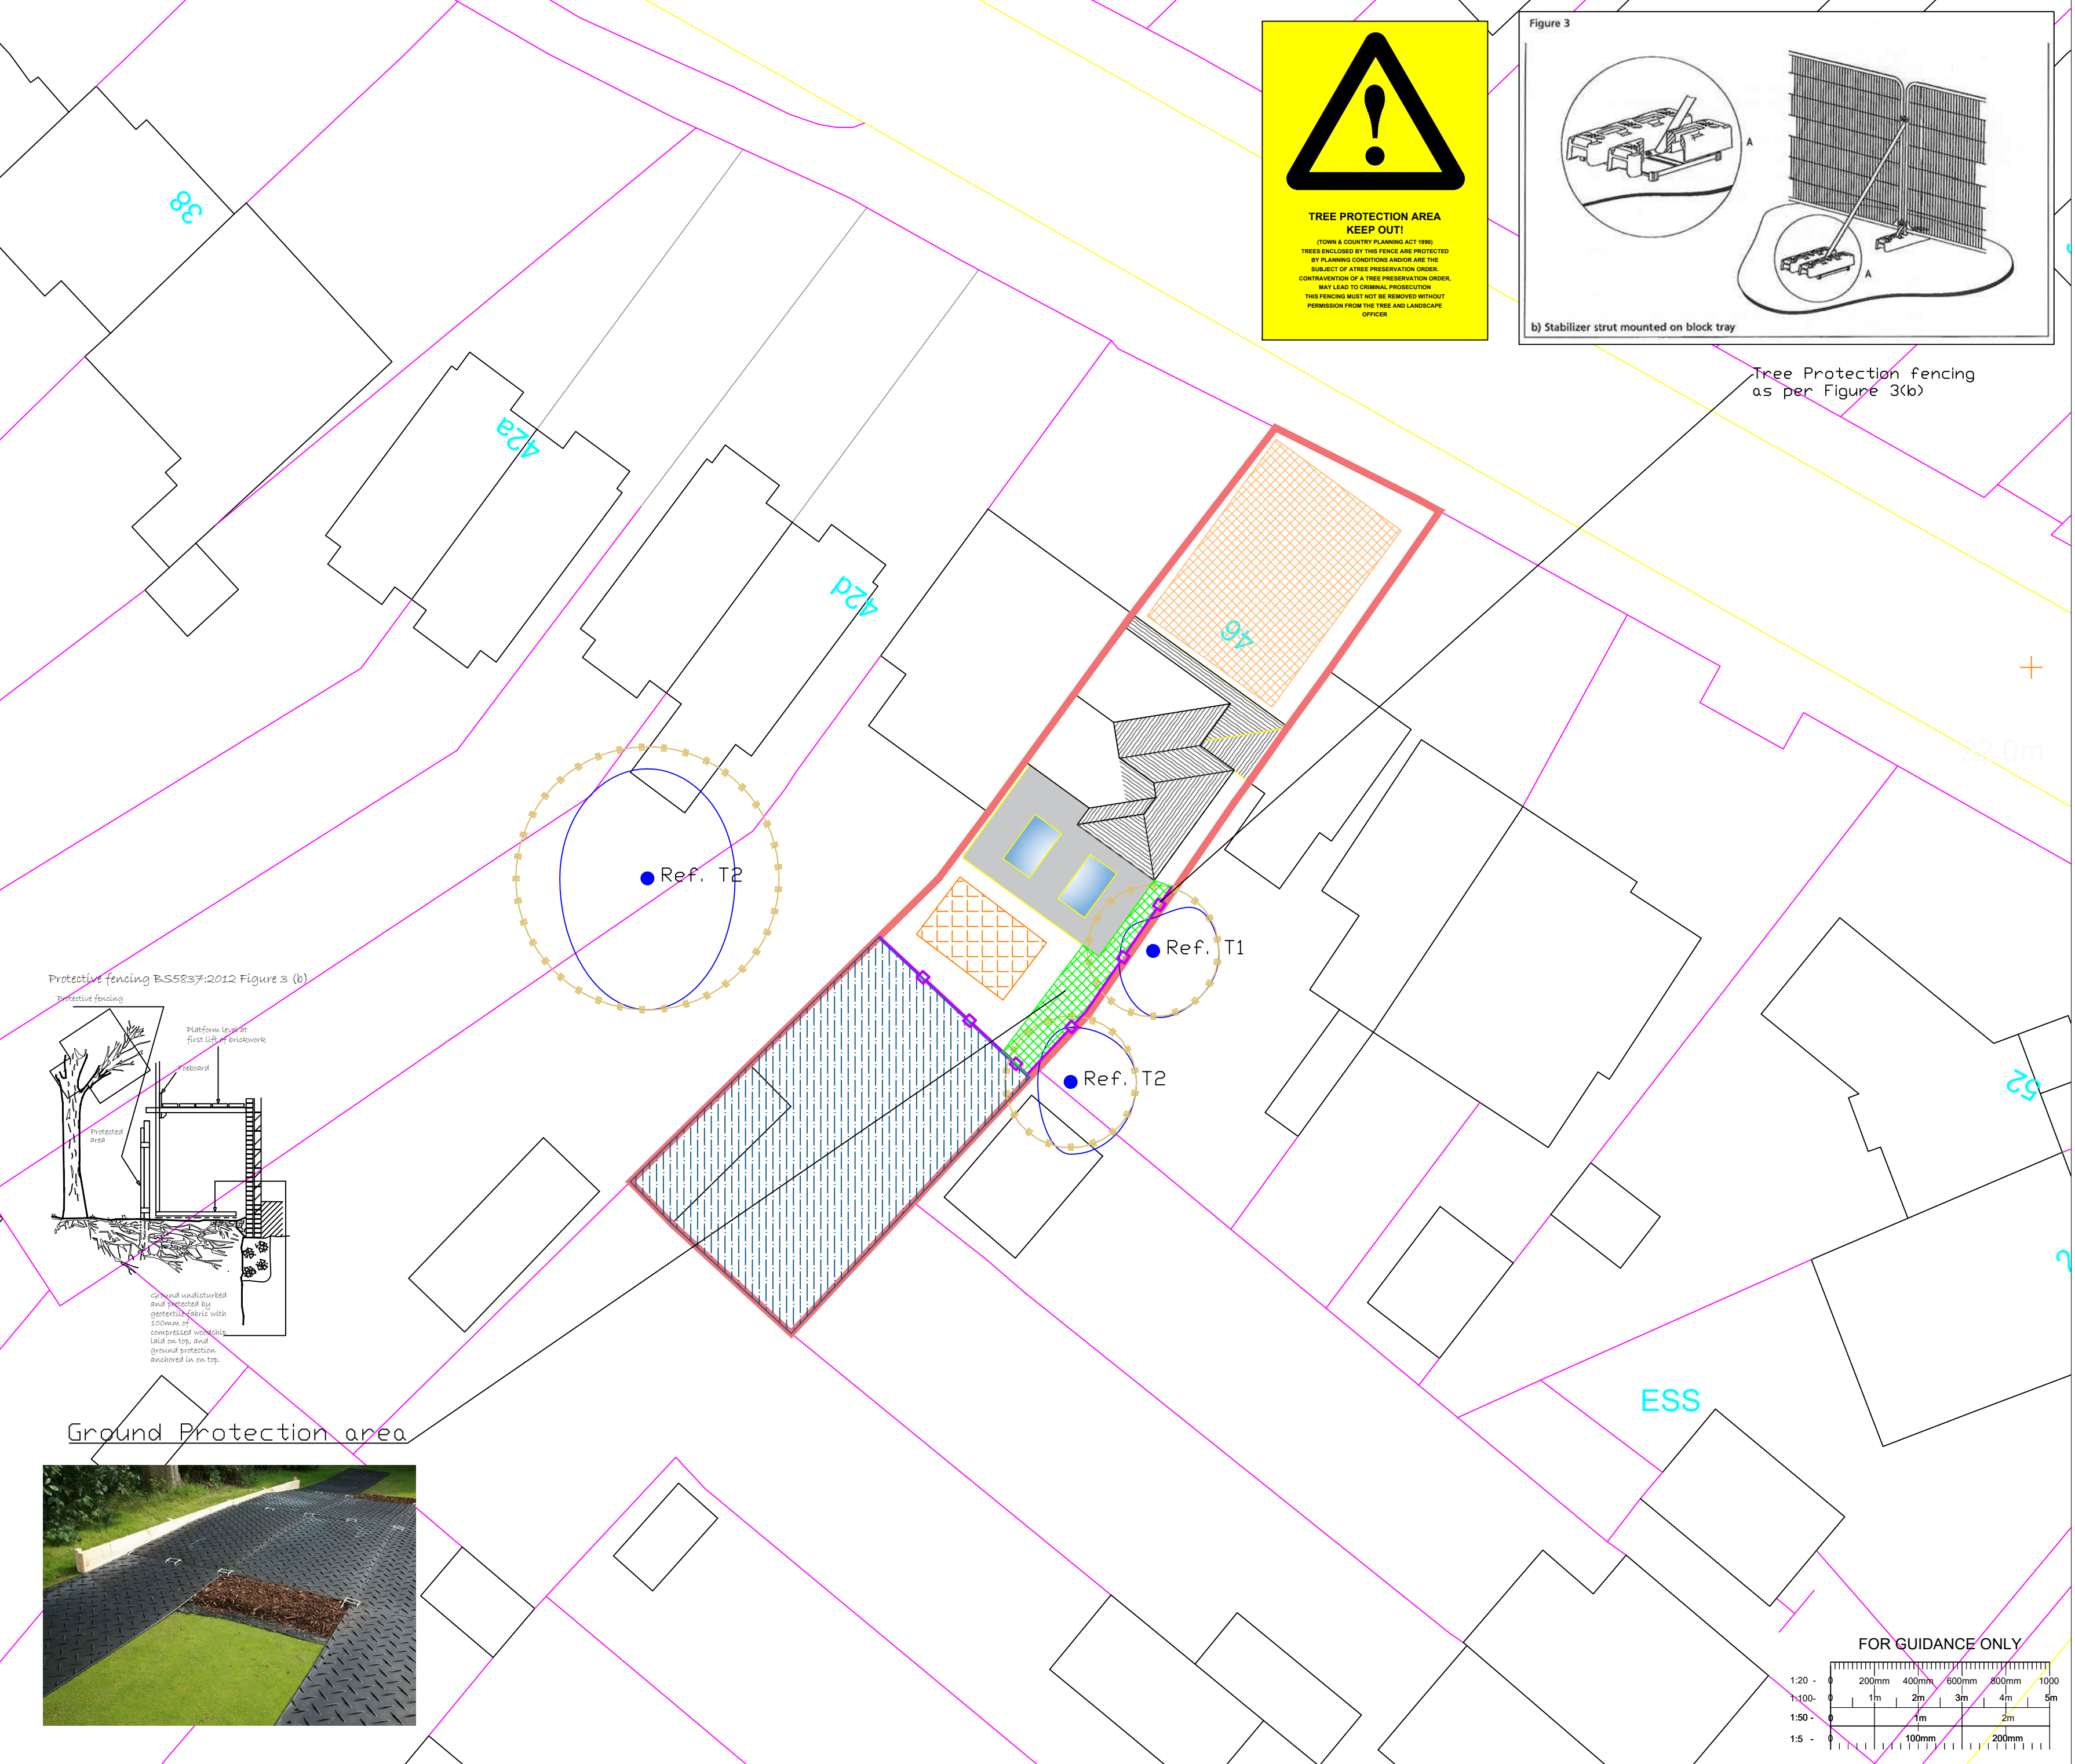

Undertake and complete construction works
Once the fencing has been installed and signed off by the arboriculturist, then the main development can commence. As no further works are within the Root Protection Areas, there will be no further requirements for onsite monitoring from the arboriculturist.

Remove tree protection fencing
Once all construction works have been completed and all materials and machinery have been removed from site, the arboricultural consultant must be informed. They will then invite the LPA Arboricultural Officer to meet on site to discuss the process and any final remedial works that may be required.

Sign off from the construction company and arboricultural consultant
A final meeting is required to formally sign off all completed works and to confirm that no further action is required. This will include a Visual Tree Inspection and report on any remedial actions (if necessary). Once this has been completed it will be submitted to the LPA Arboricultural Officer.

Monitoring of the development site
The development's tree protection fencing is to be monitored by the arboricultural consultant, who must be retained to record and report observations to the LPA Arboricultural Officer within five working days of the site visit. Prior to the commencement of any works on site, a pre-start meeting is to be held to discuss the protection methodology and Arboricultural Method Statement and to swap contact details. A toolbox talk with the key workers must also take place to ensure people on site are aware of trees and tree roots. Thereafter supervision and monitoring, visits will be undertaken for the duration of the works to ensure that tree protection measures are in place and are functioning as designed. A record of these visits must be kept. Any faults will be logged, and mitigation and amelioration advised and actioned. This will be duplicated and handed to the site agent, developer and LPA within five working days of the site visit. Regular contact will be maintained with the site manager to determine any forthcoming operations that may impact on the tree protection measures and whether any arboricultural supervision is required. The arboricultural consultant will be advised a minimum of 72 hours prior to the commencement of any works that require their supervision, and in any case will visit at no less than weekly intervals to monitor and supervise works.

A1

This drawing has been prepared in accordance with BS 5837:2012.

This drawing is intended to be printed and used in colour only, and for no purpose other than the consideration of trees in accordance with BS 5837.

BS5837:2012 Cascade chart for tree quality assessment			
Category A	Criteria (including subcategories where appropriate)	Identification on plan	
Category I	Category I		
Category II	Category II		
Category III	Category III		
Category IV	Category IV		
Category V	Category V		
Category VI	Category VI		
Category VII	Category VII		
Category VIII	Category VIII		
Category IX	Category IX		
Category X	Category X		
Category XI	Category XI		
Category XII	Category XII		
Category XIII	Category XIII		
Category XIV	Category XIV		
Category XV	Category XV		
Category XVI	Category XVI		
Category XVII	Category XVII		
Category XVIII	Category XVIII		
Category XIX	Category XIX		
Category XX	Category XX		
Category XXI	Category XXI		
Category XXII	Category XXII		
Category XXIII	Category XXIII		
Category XXIV	Category XXIV		
Category XXV	Category XXV		
Category XXVI	Category XXVI		
Category XXVII	Category XXVII		
Category XXVIII	Category XXVIII		
Category XXIX	Category XXIX		
Category XXX	Category XXX		

KEY

○ Root Protection Area (RPA)

○ Tree Stem

T1 Tree No.

Tree Protection Fencing

Storage Area

Contractor Parking

Ground Protection

Construction Exclusion Zone

Rev	Details	Date	Checked By
1			

Drawing Number

AEL-18788-TPP

APEx

Environmental Ltd

3 Lawrence Way, Lichfield, WS13 6RD

TEL: 0121 249 1235

e-mail: info@ael-treeconsultants.co.uk

web: www.ael-treeconsultants.co.uk

Client

Mr and Mrs Gallimore

Project

46 St Michaels Road, Tilehurst

Title

Tree Protection Plan

Scale

1:200

Date

19/06/2023

Drawn By

RJH

Checked By

Drawing Number

A

Revision

THIS DRAWING IS CONFIDENTIAL AND MUST NOT BE REPRODUCED WITHOUT THE CONSENT OF APEX ENVIRONMENTAL LTD

FOR GUIDANCE ONLY

1:20

200mm

400mm

