



Bernie Harverson
 arboricultural consultant
 The Granary – White Chimney Row –
 Westbourne PO10 8RS
 07875 520881
bernieharverson@gmail.com

project: The Reading School
Erleigh Road
Reading

client: The Reading School

title: Tree Location Plan


drawgs: BJH 01

scale: nts

job: 1301

date: April 2023

drawn: bjh

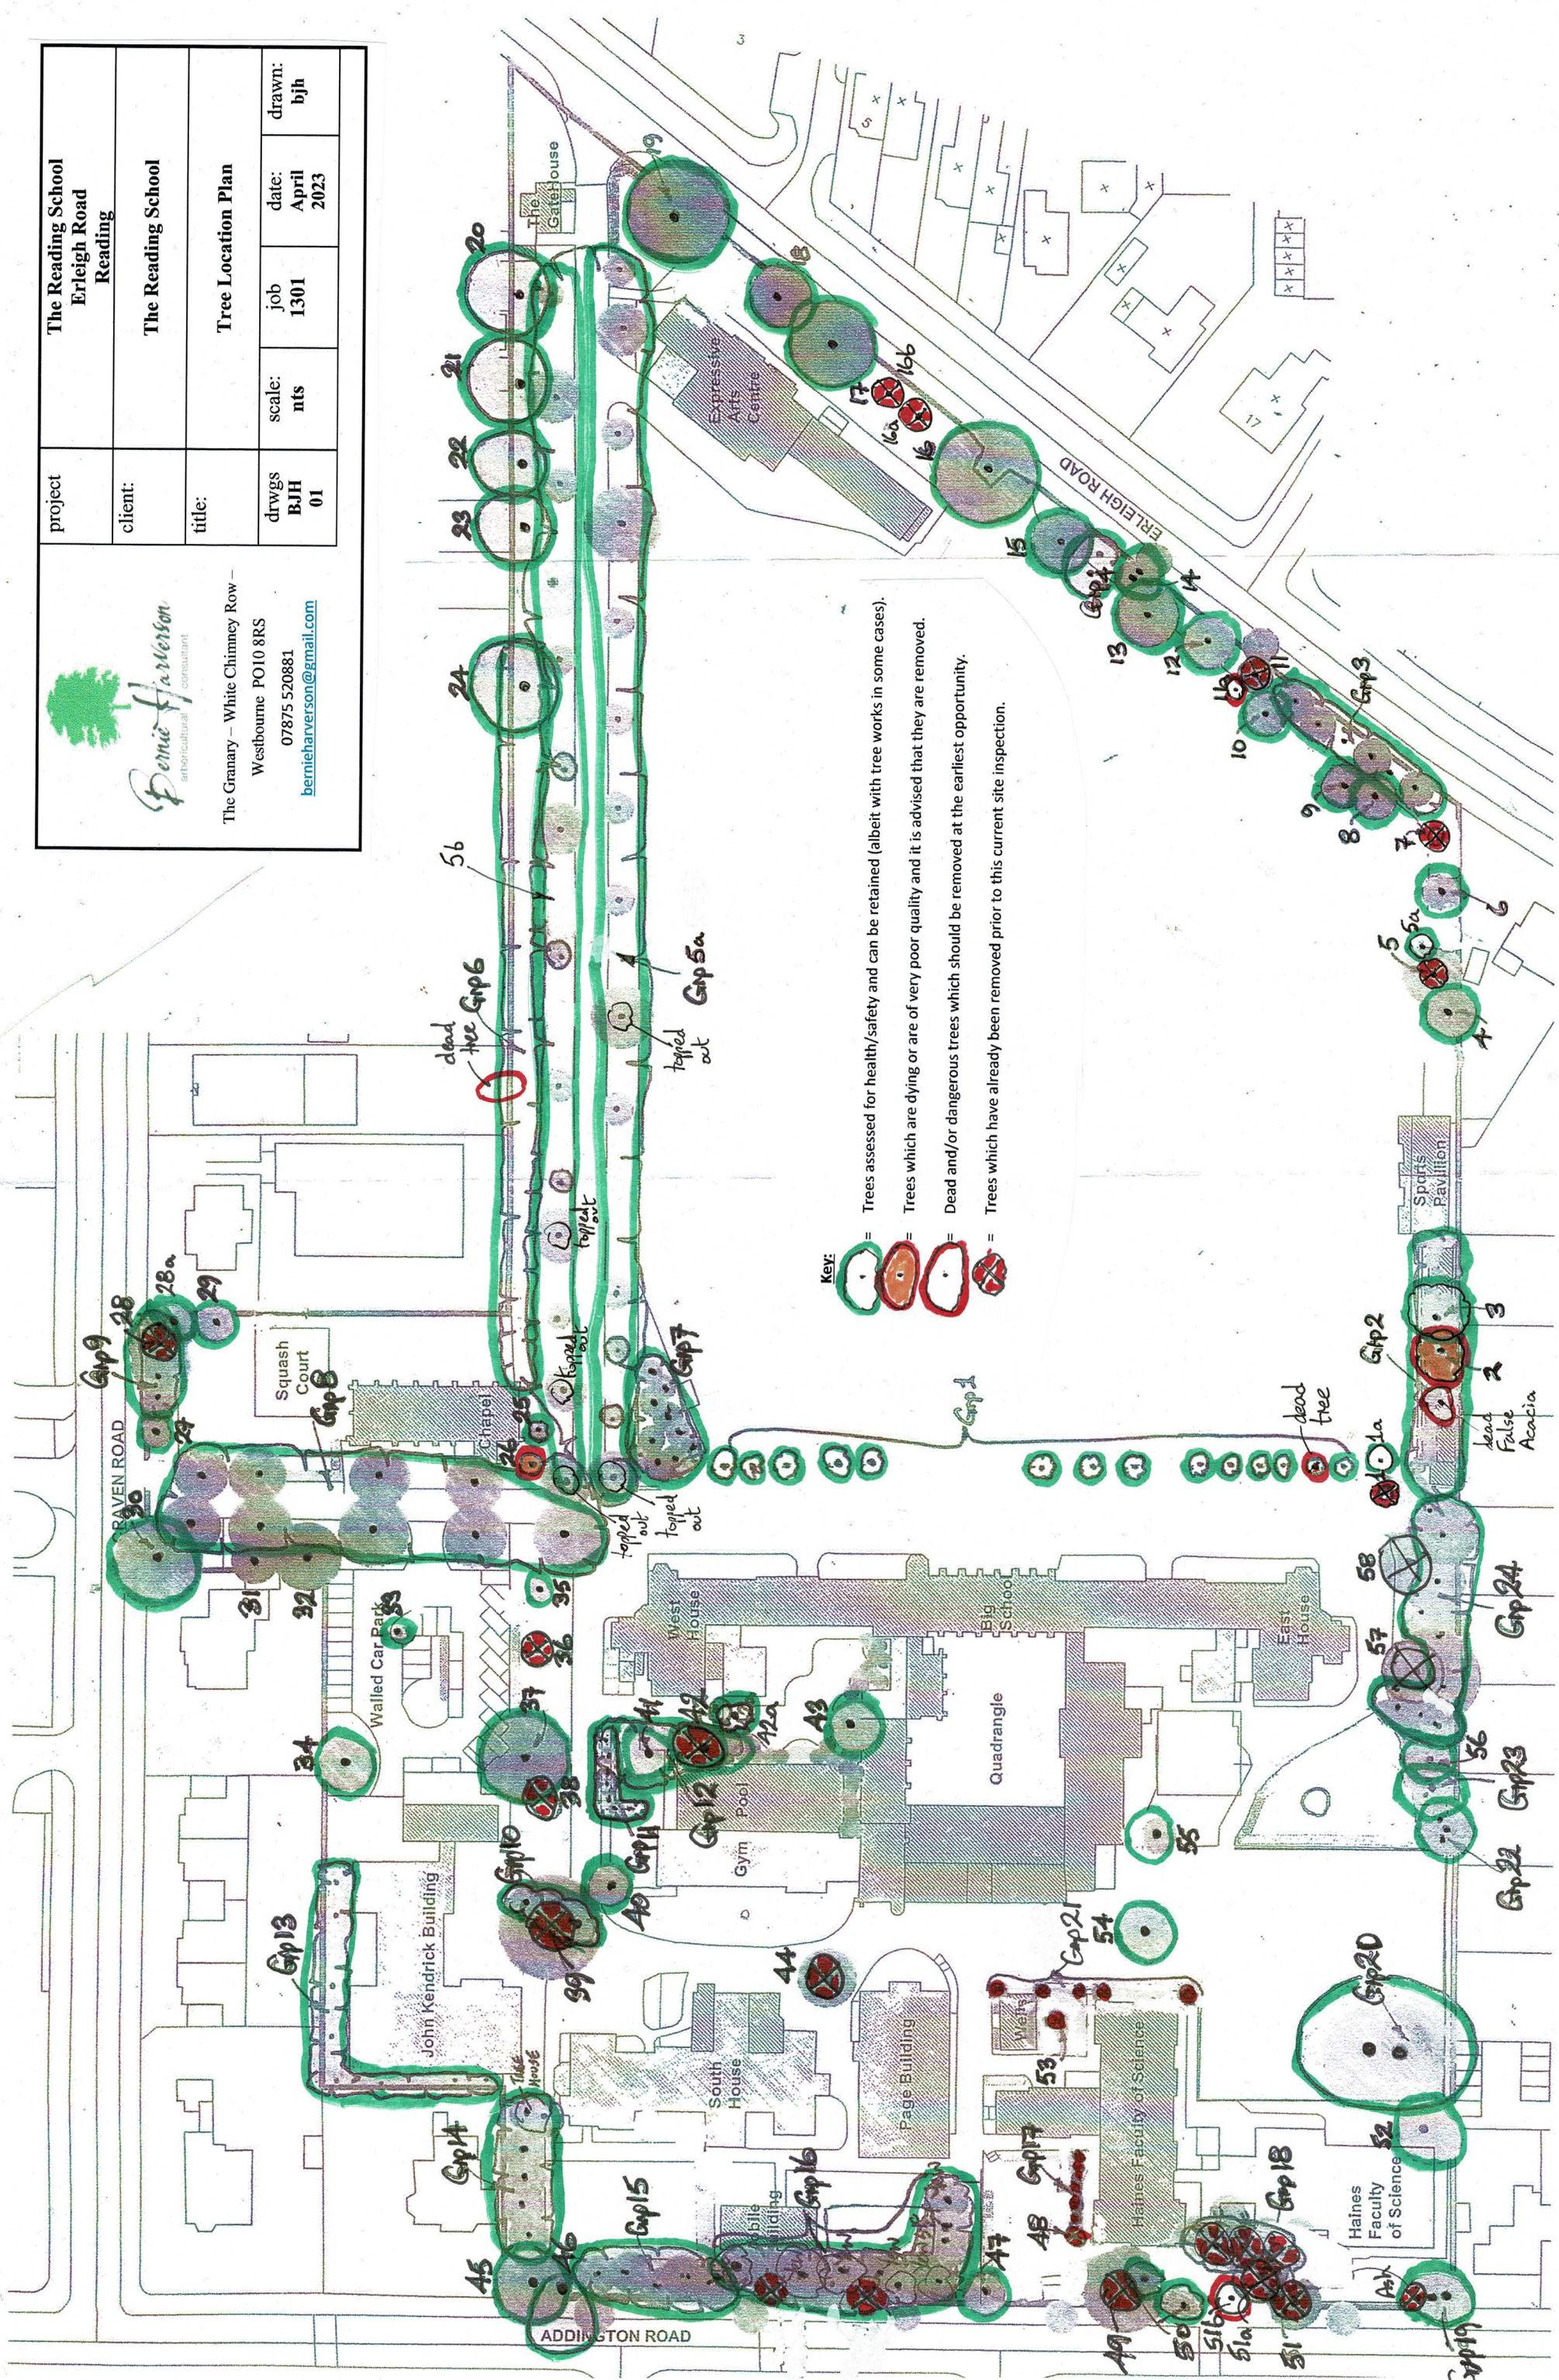

Key:

- Trees assessed for health/safety and can be retained (albeit with tree works in some cases).
- Trees which are dying or are of very poor quality and it is advised that they are removed.
- Dead and/or dangerous trees which should be removed at the earliest opportunity.
- Trees which have already been removed prior to this current site inspection.