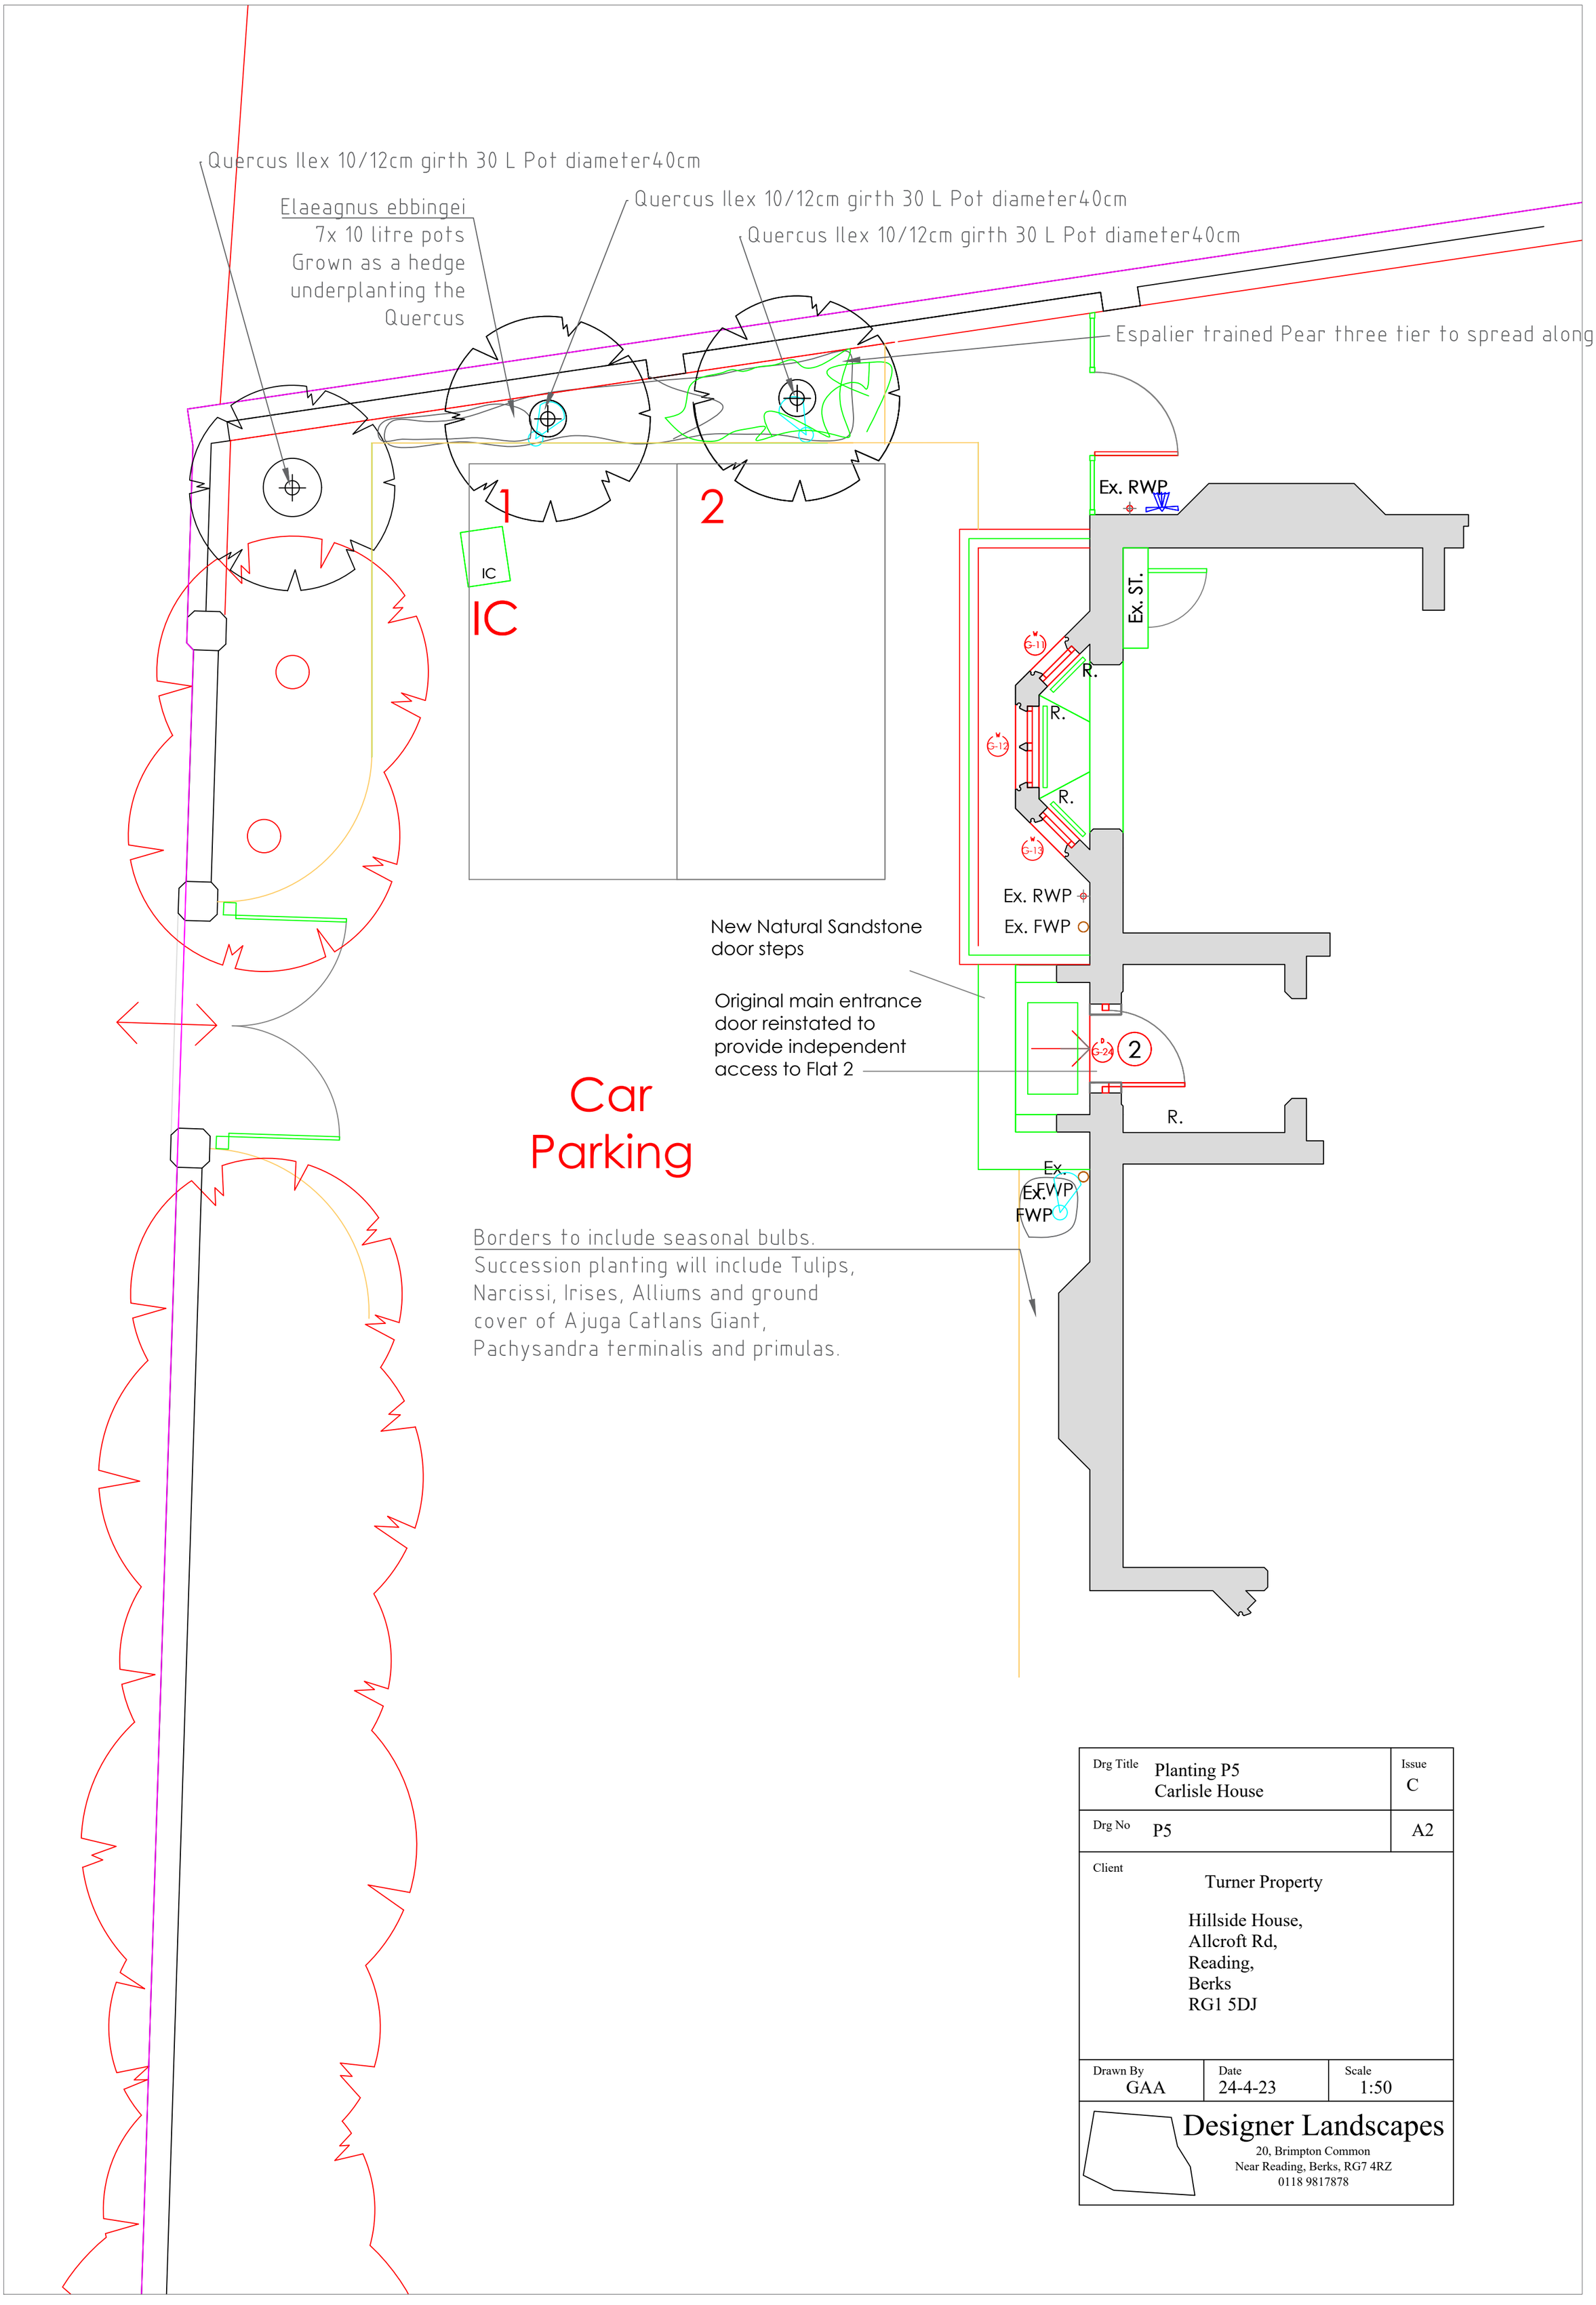

Drg Title	Planting P5 Carlisle House	Issue C
Drg No	P5	A2
Client	Turner Property Hillside House, Allcroft Rd, Reading, Berks RG1 5DJ	
Drawn By GAA	Date 24-4-23	Scale 1:50

Designer Landscapes
20, Brimpton Common
Near Reading, Berks, RG7 4RZ
0118 9817878