
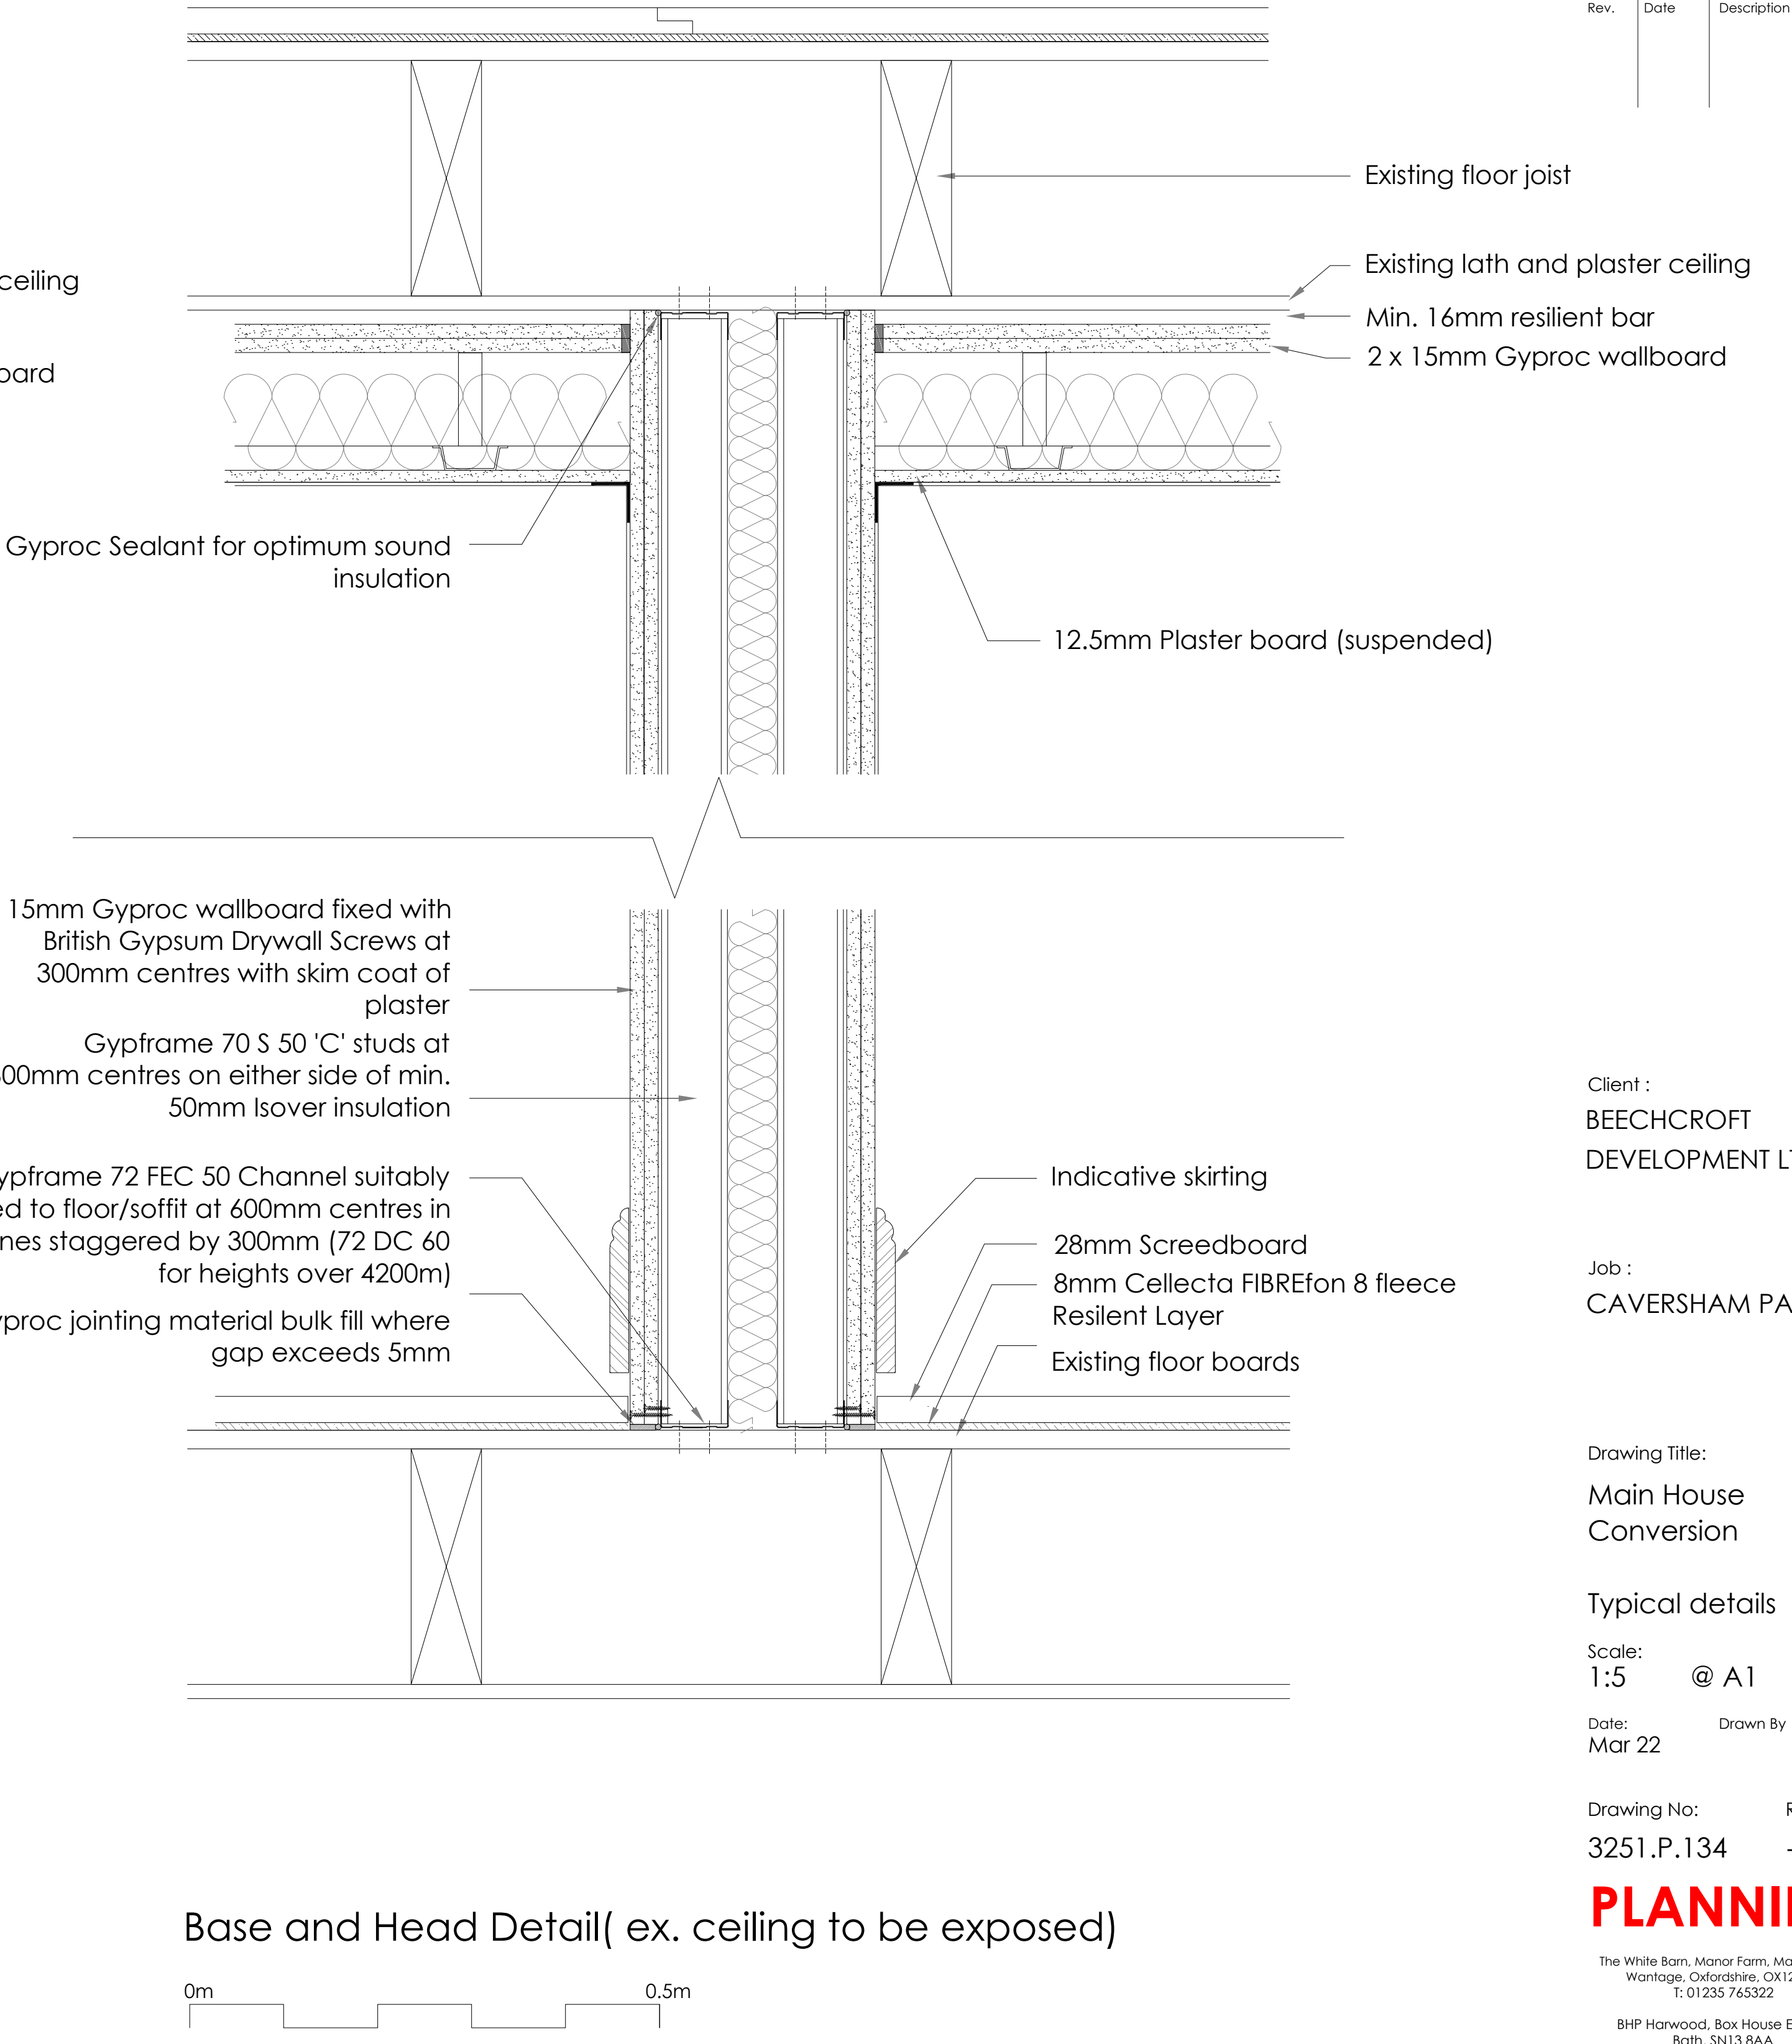


NOTES:
DIMENSIONS ARE NOT TO BE SCALED FROM THIS DRAWING
ALL DIMENSIONS ARE TO BE CHECKED AGAINST ACTUAL SITE
DIMENSIONS BEFORE ANY WORK IS FABRICATED

COPYRIGHT RESERVED
THIS DRAWING IS THE PROPERTY OF BHP HARWOOD
ARCHITECTS AND MAY NOT BE COPIED, REPRODUCED LENT OR
DISCLOSED WITHOUT THEIR EXPRESS PERMISSION IN WRITING.

REVISIONS		
Rev.	Date	Description

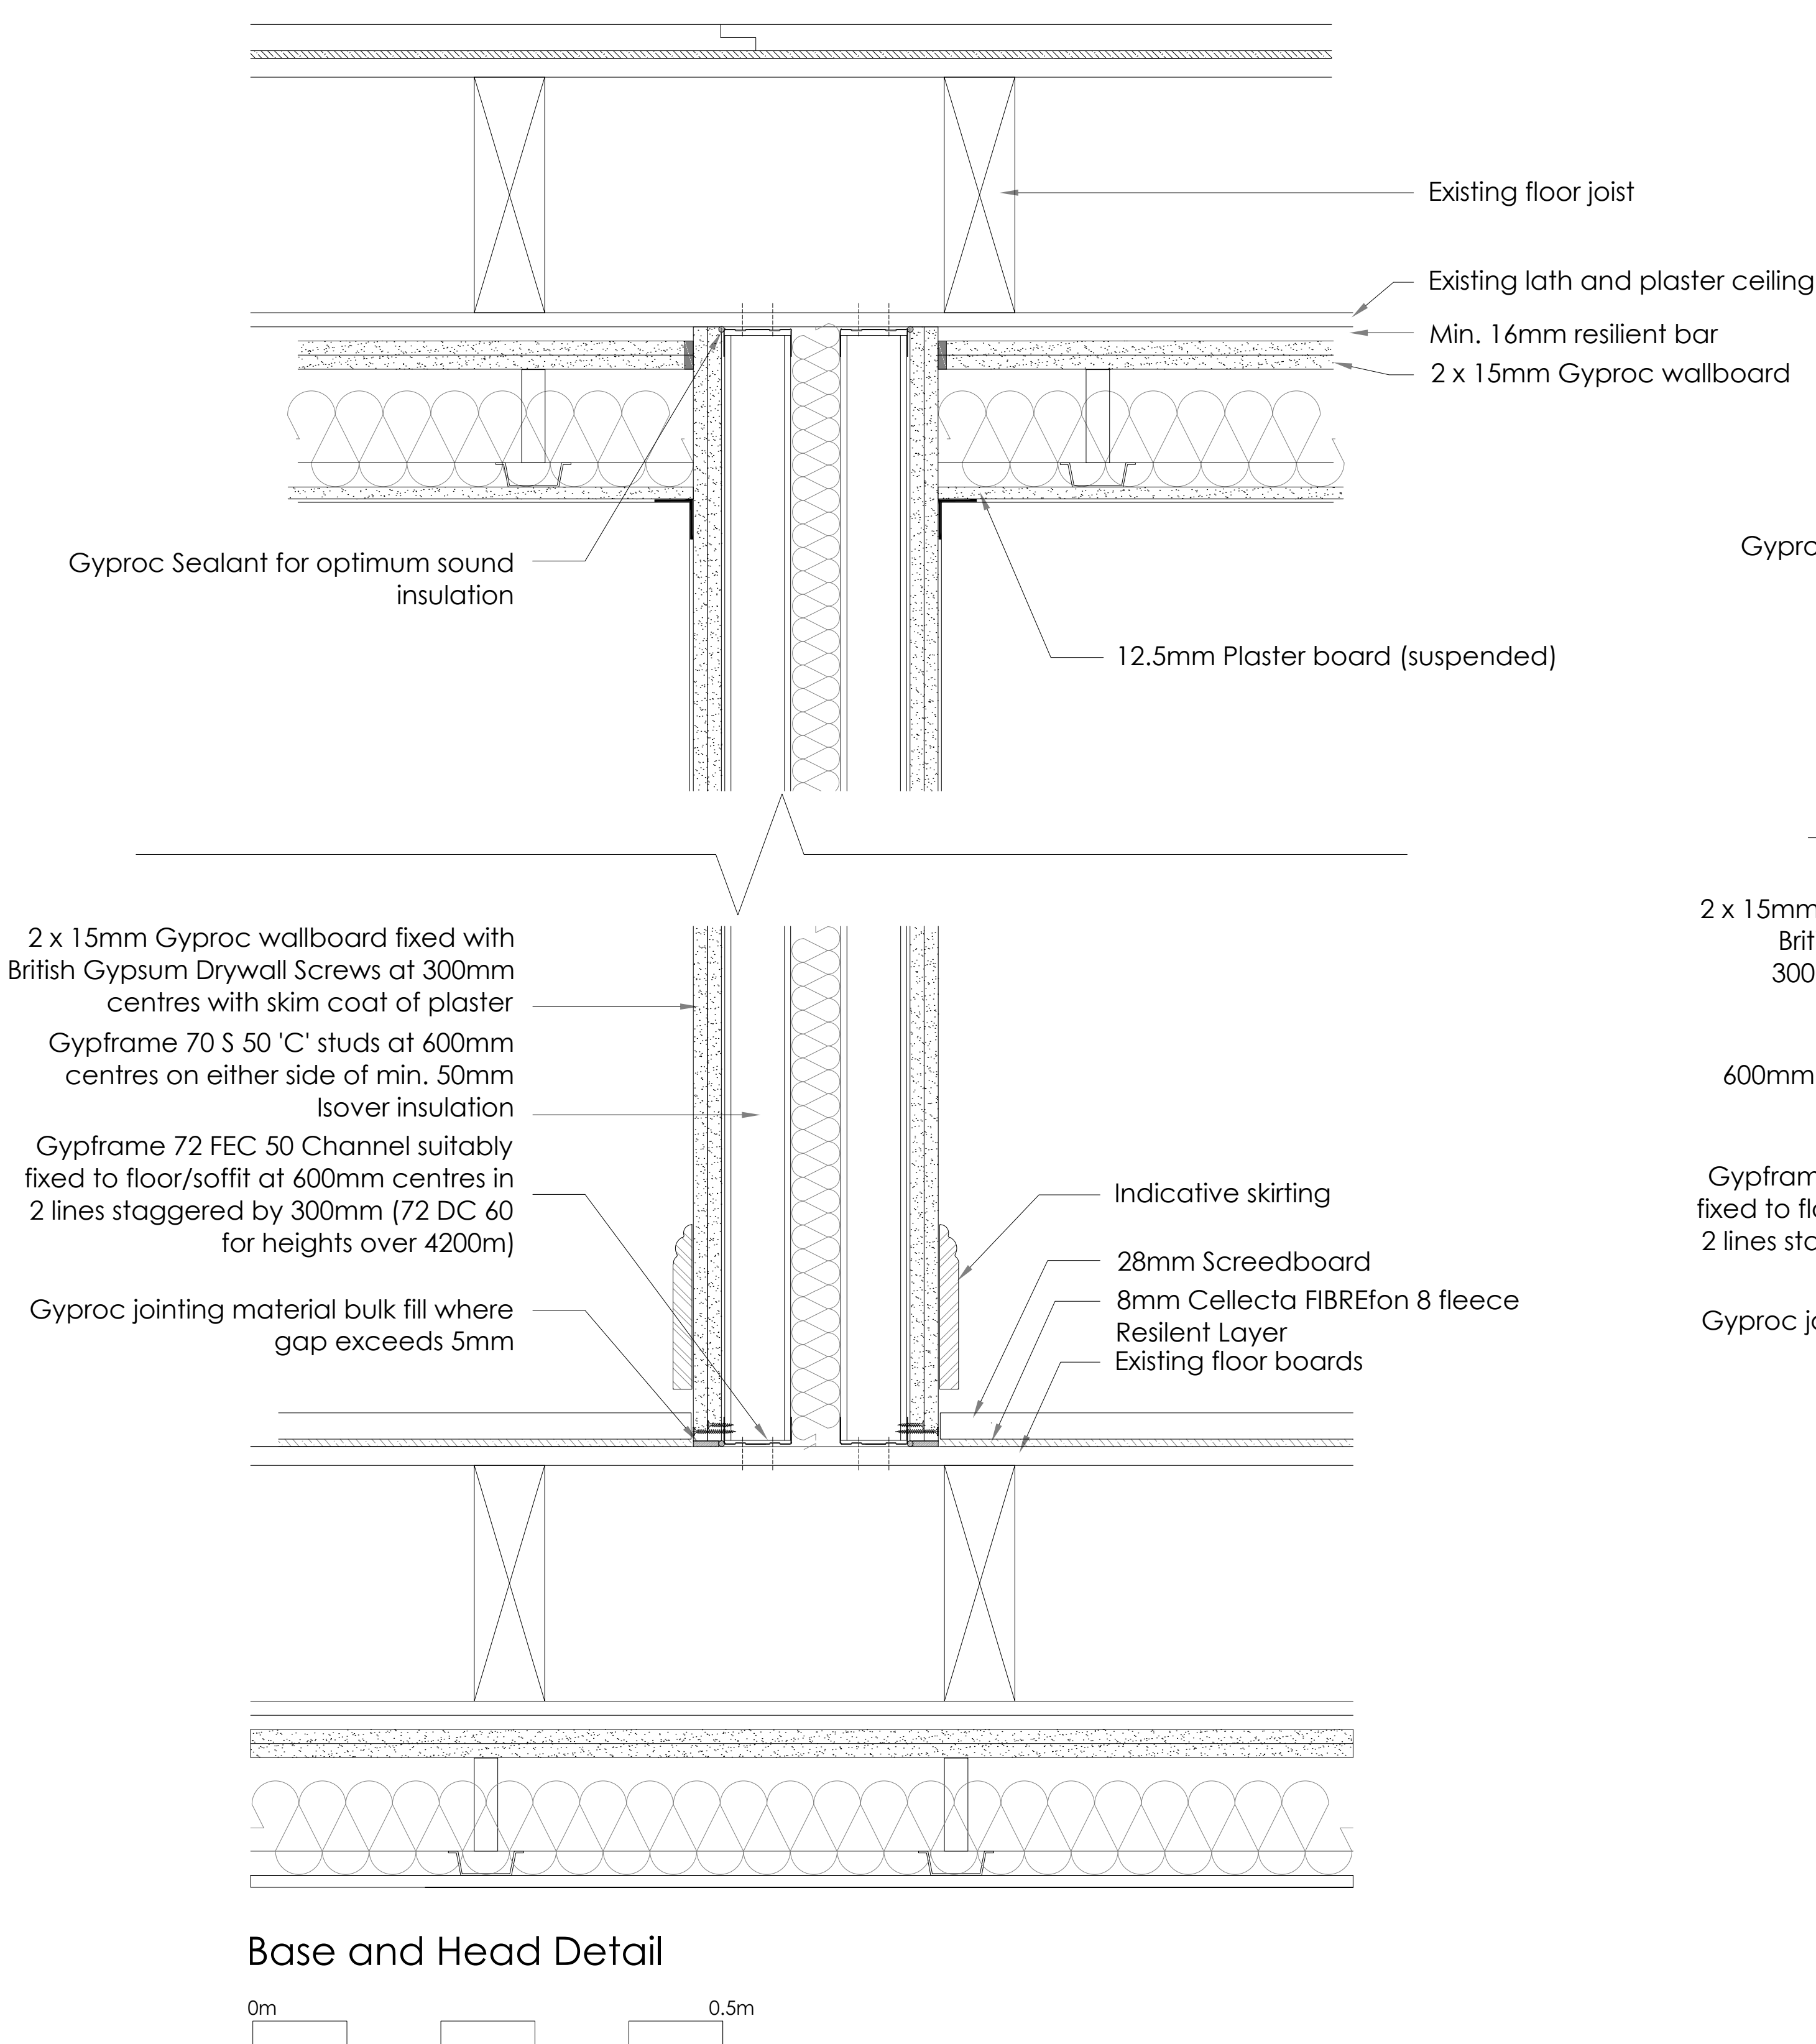

Client :
BEECHCROFT
DEVELOPMENT LTD

Job :
CAVERSHAM PARK

Drawing Title:
Main House
Conversion

Typical details

Scale:
1:5 @ A1

Date: Mar 22 Drawn By: *** Checked: ***

Drawing No: 3251.P.134 Revision: -

PLANNING

The White Barn, Manor Farm, Manor Road
Wantage, Oxfordshire, OX12 8NE
T: 01235 765322

BHP Harwood, Box House Estate,
Bath, SN13 8AA
T: 01225 969380

info@bpharwood.co.uk - www.bpharwood.co.uk



Typical Party Wall Details