


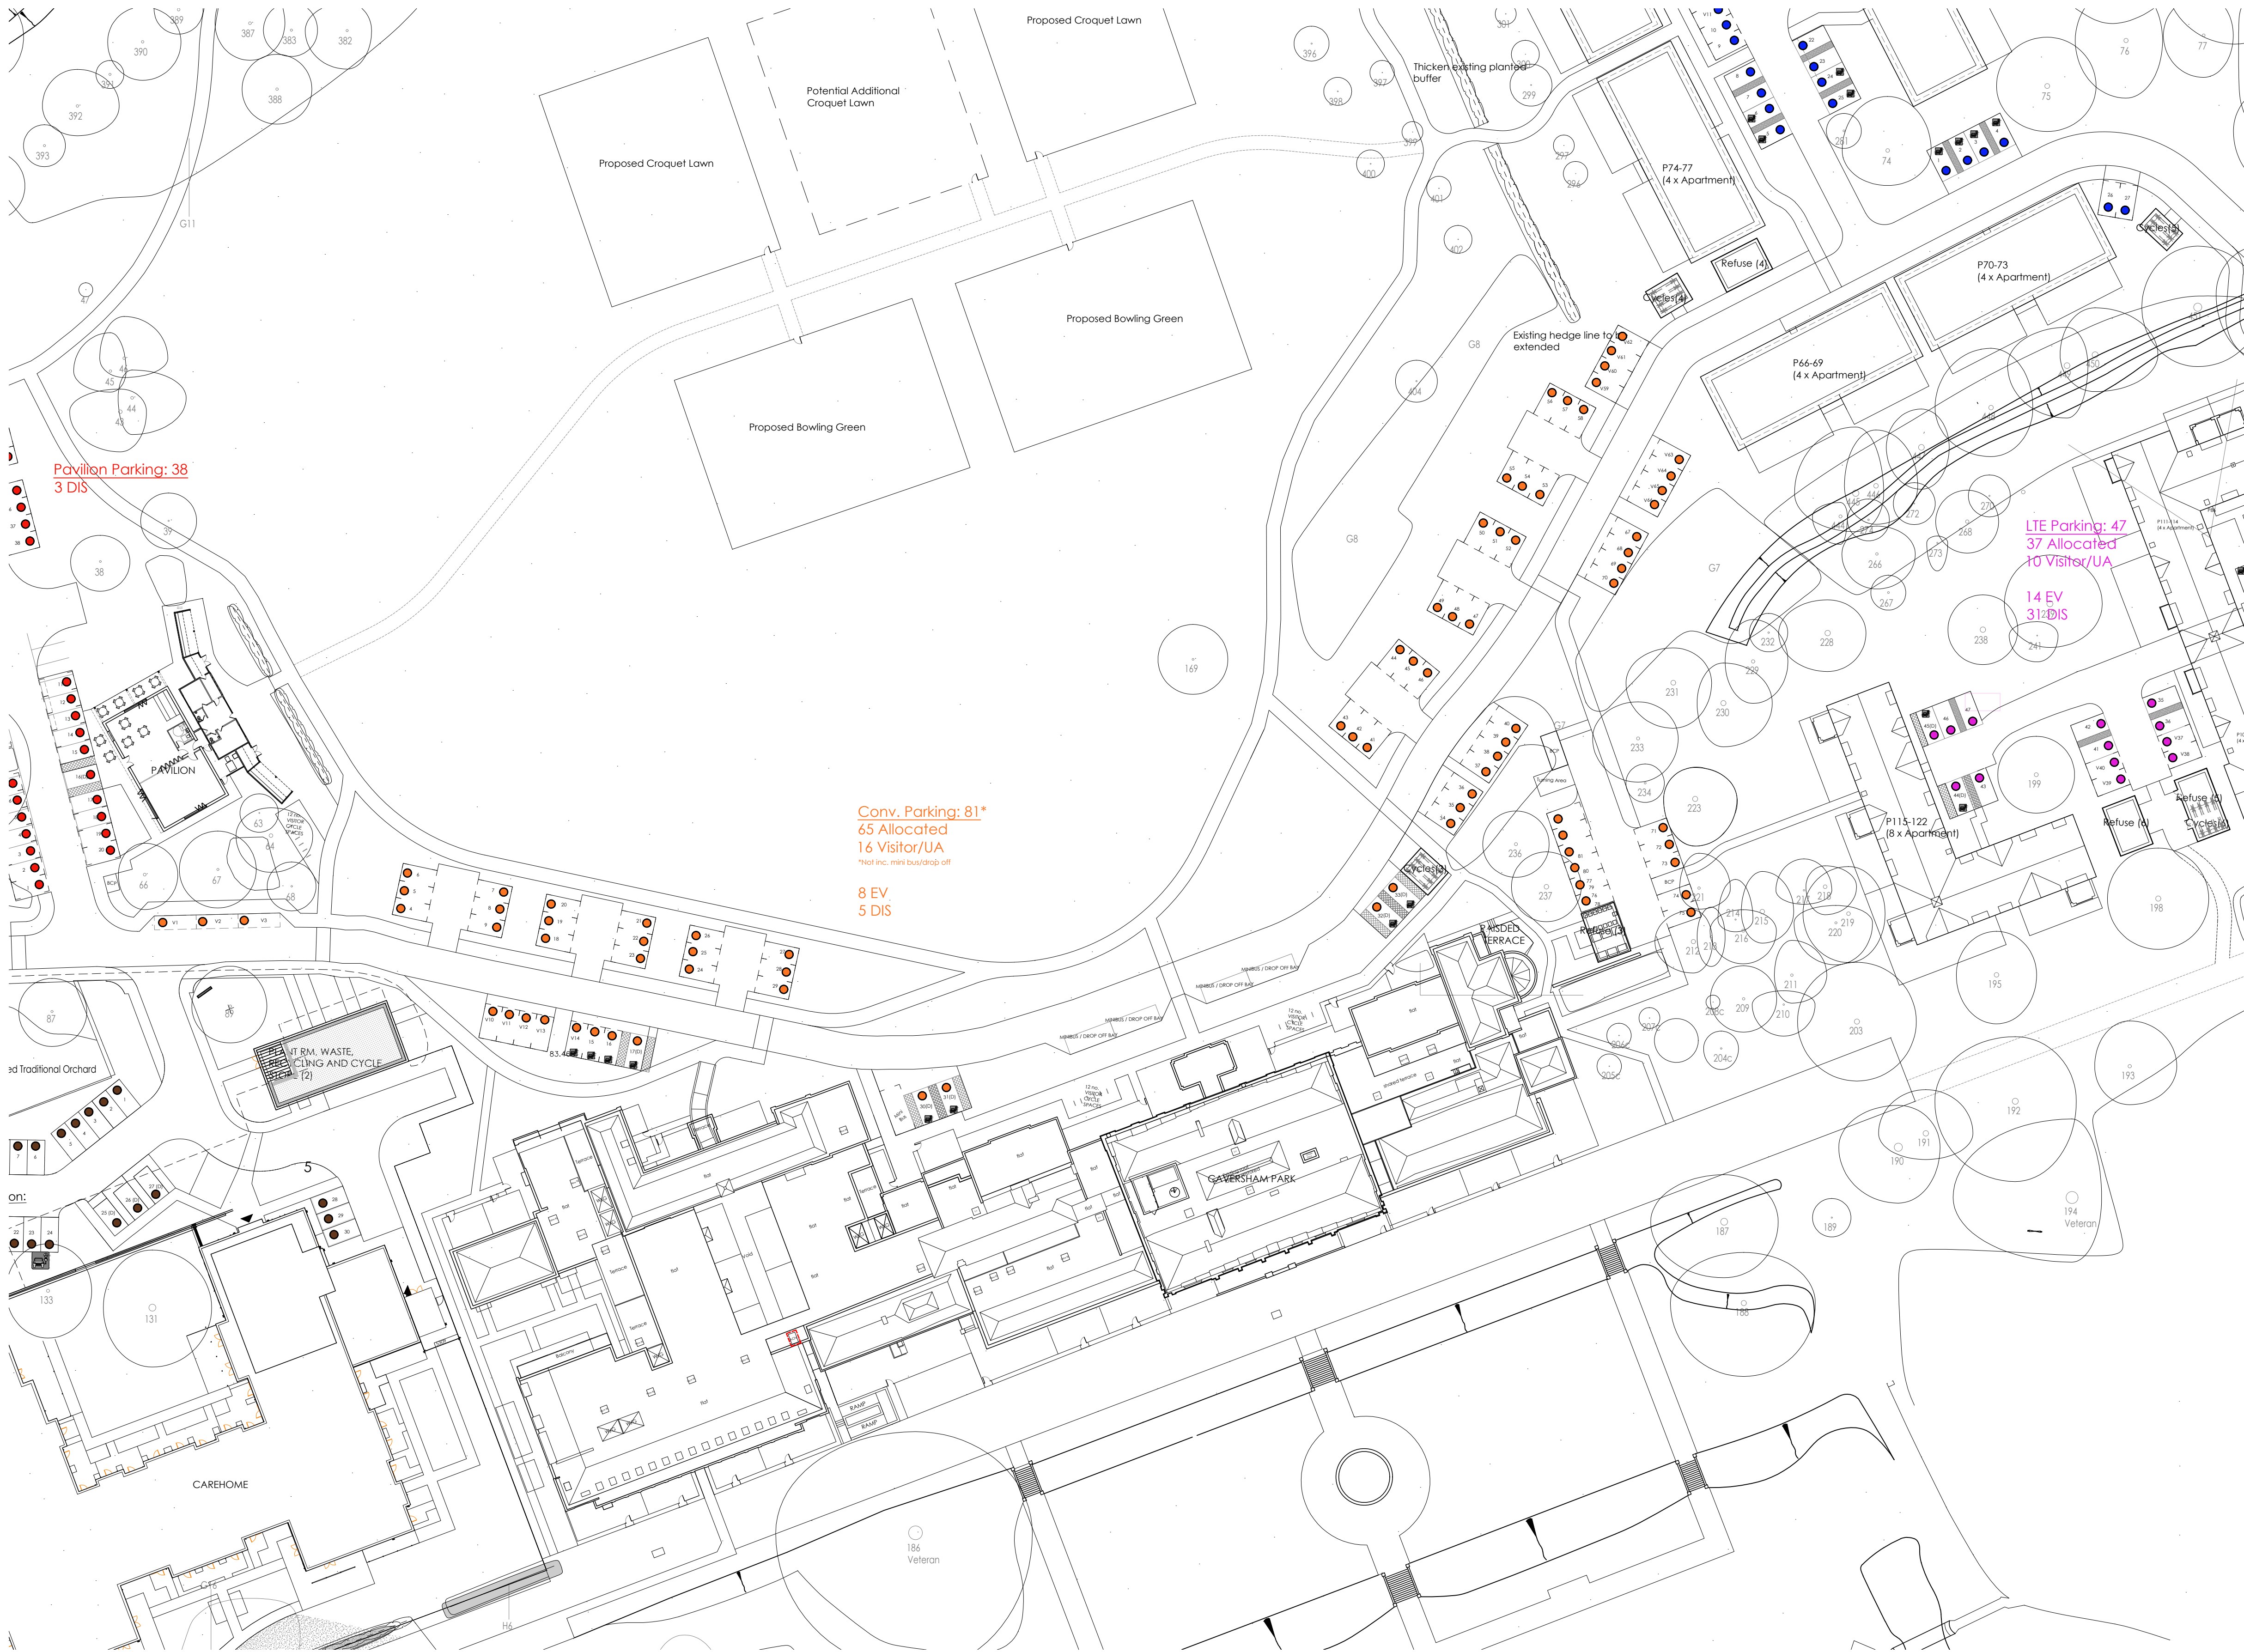

NOTES:
DIMENSIONS ARE NOT TO BE SCALED FROM THIS DRAWING
ALL DIMENSIONS ARE TO BE CHECKED AGAINST ACTUAL SITE DIMENSIONS BEFORE ANY WORK IS FABRICATED

COPYRIGHT RESERVED
THIS DRAWING IS THE PROPERTY OF BHP HARWOOD ARCHITECTS AND MAY NOT BE COPIED, REPRODUCED, LENT OR DISCLOSED WITHOUT THEIR EXPRESS PERMISSION IN WRITING.

REVISIONS

Rev.	Date	Description
C	22.05.23	Updated
D	30.05.23	Updated
E	02.06.23	Updated
F	06.06.23	Updated
G	06.06.23	Updated
H	07.06.23	Updated
J	14.06.23	Updated

PARKING KEY

KEY

- Land to West
- Gate House
- Pavilion
- Care Home
- Conversion
- Land to North
- Land to East

Client :
BEEHCROFT
DEVELOPMENTS LTD

Job :
CAVERSHAM PARK

Drawing Title:
Main House
Parking Plan

Scale:
1:500 @ A1

Date:
Dec 22

Drawn By
RN

Checked

Drawing No:
3251.P.127

Revision:
J

PLANNING

The White Barn, Manor Farm, Manor Road
Wantage, Oxfordshire, OX12 8NE
T: 01235 765322 F: 01235 765373

The Mansion House, Hartham Park, Corsham,
Wiltshire, SN13 0RP
T: 01249 700489 F: 01249 470077

info@bpharwood.co.uk - www.bpharwood.co.uk



Cycle Store Key

- Main House**
- 0.5 cycles per dwelling (shared cycle store)
- Carehome**
- As Condly Lofthouse drawings

EV Charging Key

EV Charging Port

