

Main House	65 Dwellings		Total	No of	1100 l bins	No of	660 l bins	No of	240 l bins	Total Provided	Over provision by
		Waste	9460	8			1			9460	0
		Recycling	14300	13						14300	0
		Food	1440	21					6	1440	0
Served By	Store 2	Waste		5			1			6160	
		Recycling		8						8800	
		Food							3	720	
	Store 3	Waste		3						3300	9460
		Recycling		5						5500	14300
		Food							3	720	1440

Land To East	37 Dwellings		Total	No of	1100 l bins	No of	660 l bins	No of	240 l bins	Total Provided	Over provision by
		Waste	140	5180	4		1		1	5300	120
		Recycling	240	8880	8				1	9040	160
		Food	23	851					4	960	109

Served By	Store 6	Waste		2			2			3520	
		Recycling		4					1	4640	
		Food							4	960	
	Store 5	Waste		2						2200	5720
		Recycling		4						4400	9040
		Food								0	960

Land to North	20 Dwellings		Total	No of	1100 l bins	No of	660 l bins	No of	240 l bins	Total Provided	Over provision by
		Waste	140	2800	2		1			2840	60
		Recycling	240	4800	4				2	4880	80
		Food	23	460					2	480	20

Served By	Store 4	Waste		2			1		0	2860	
		Recycling		4					3	5120	
		Food							2	480	

Land to West	5 Dwellings		Total	No of	1100 l bins	No of	660 l bins	No of	240 l bins	Total Provided	Over provision by
		Waste	140	700			2			1320	620
		Recycling	240	1200			2			1320	120
		Food	23	115					1	240	125

Served By	Store 1	Waste					2			1320	
		Recycling					2			1320	
		Food							1	240	

REFUSE & RECYCLING STRATEGY


KEY

Apartments communal refuse storage

Bin collection point

Personal Refuse Store Location

Refuse Vehicle Turning Location

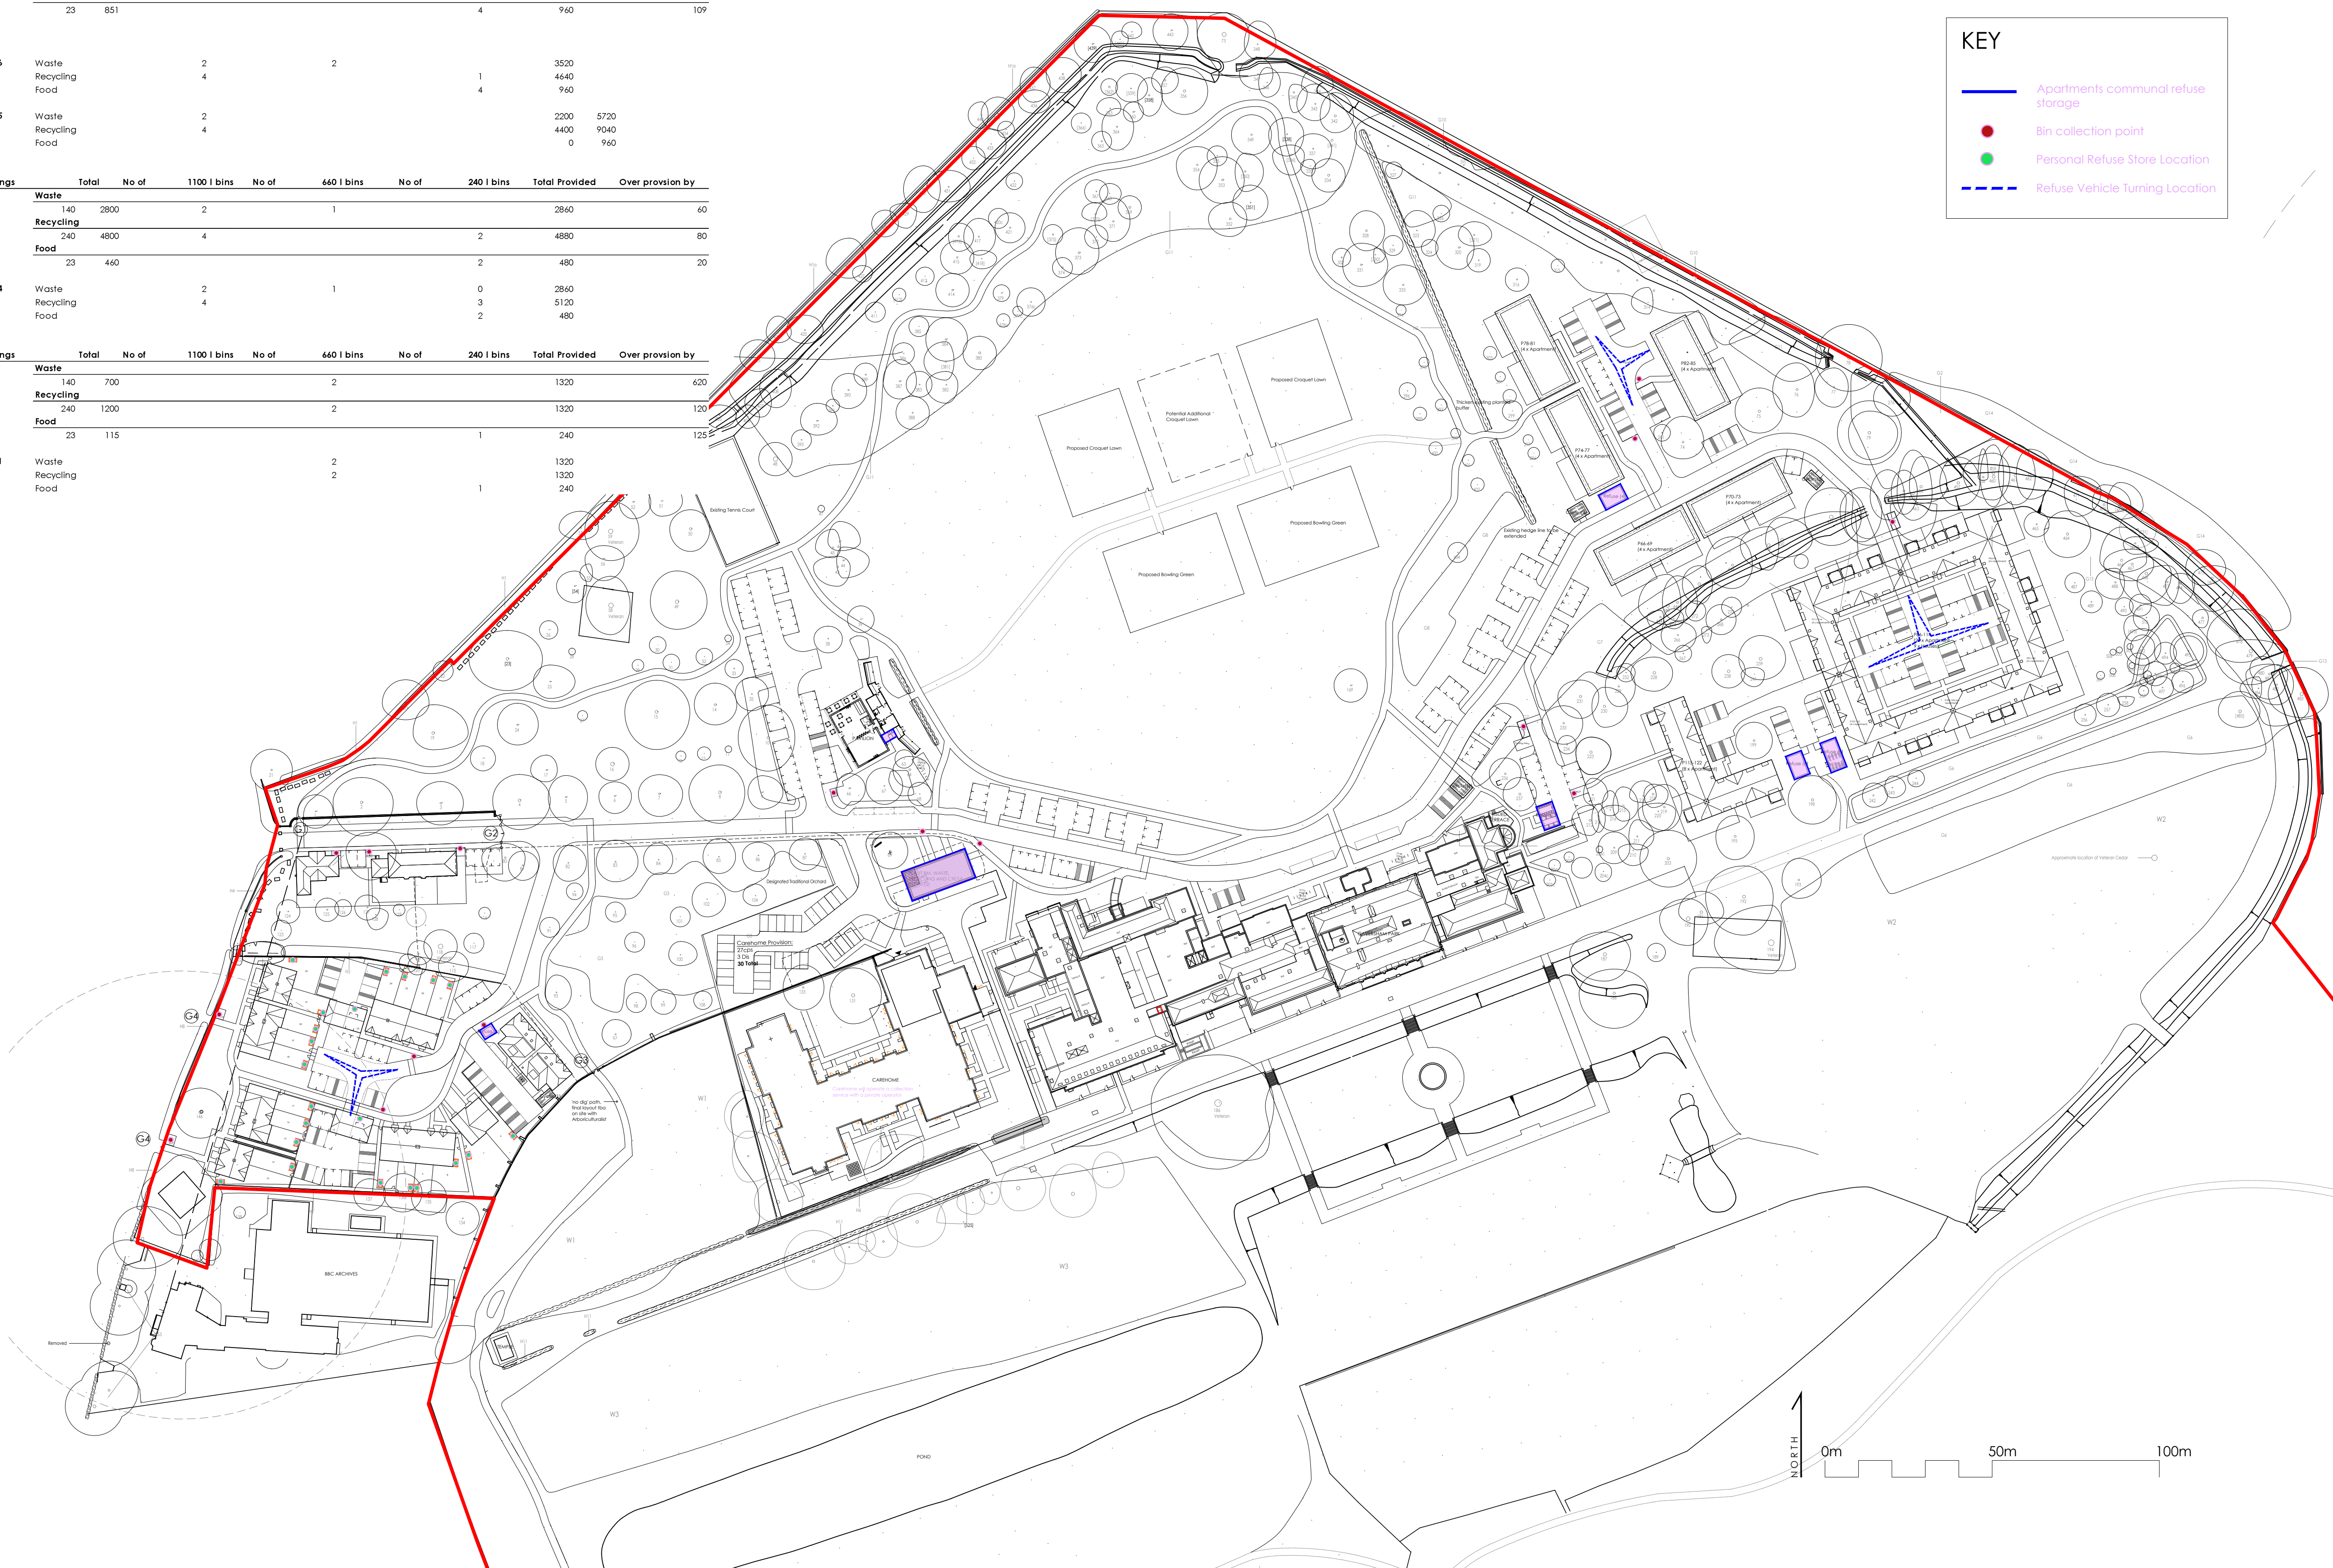

Client :
BEECHCROFT
DEVELOPMENTS LTD

Job :
CAVERSHAM PARK

Drawing Title:
Site Wide
Refuse Strategy

Scale:
1:1000 @ A1

Date: Jun 23 Drawn By: SR Checked: RN

Drawing No: 3251.P.107 Revision: A

PLANNING

The White Barn, Manor Farm, Manor Road
Wantage, Oxfordshire, OX12 8NE
T: 01235 765322 F: 01235 765373
The Mansion House, Hartham Park, Corsham,
Wiltshire, SN13 0RP
T: 01249 700489 F: 01249 470077
info@bpharwood.co.uk - www.bpharwood.co.uk

