



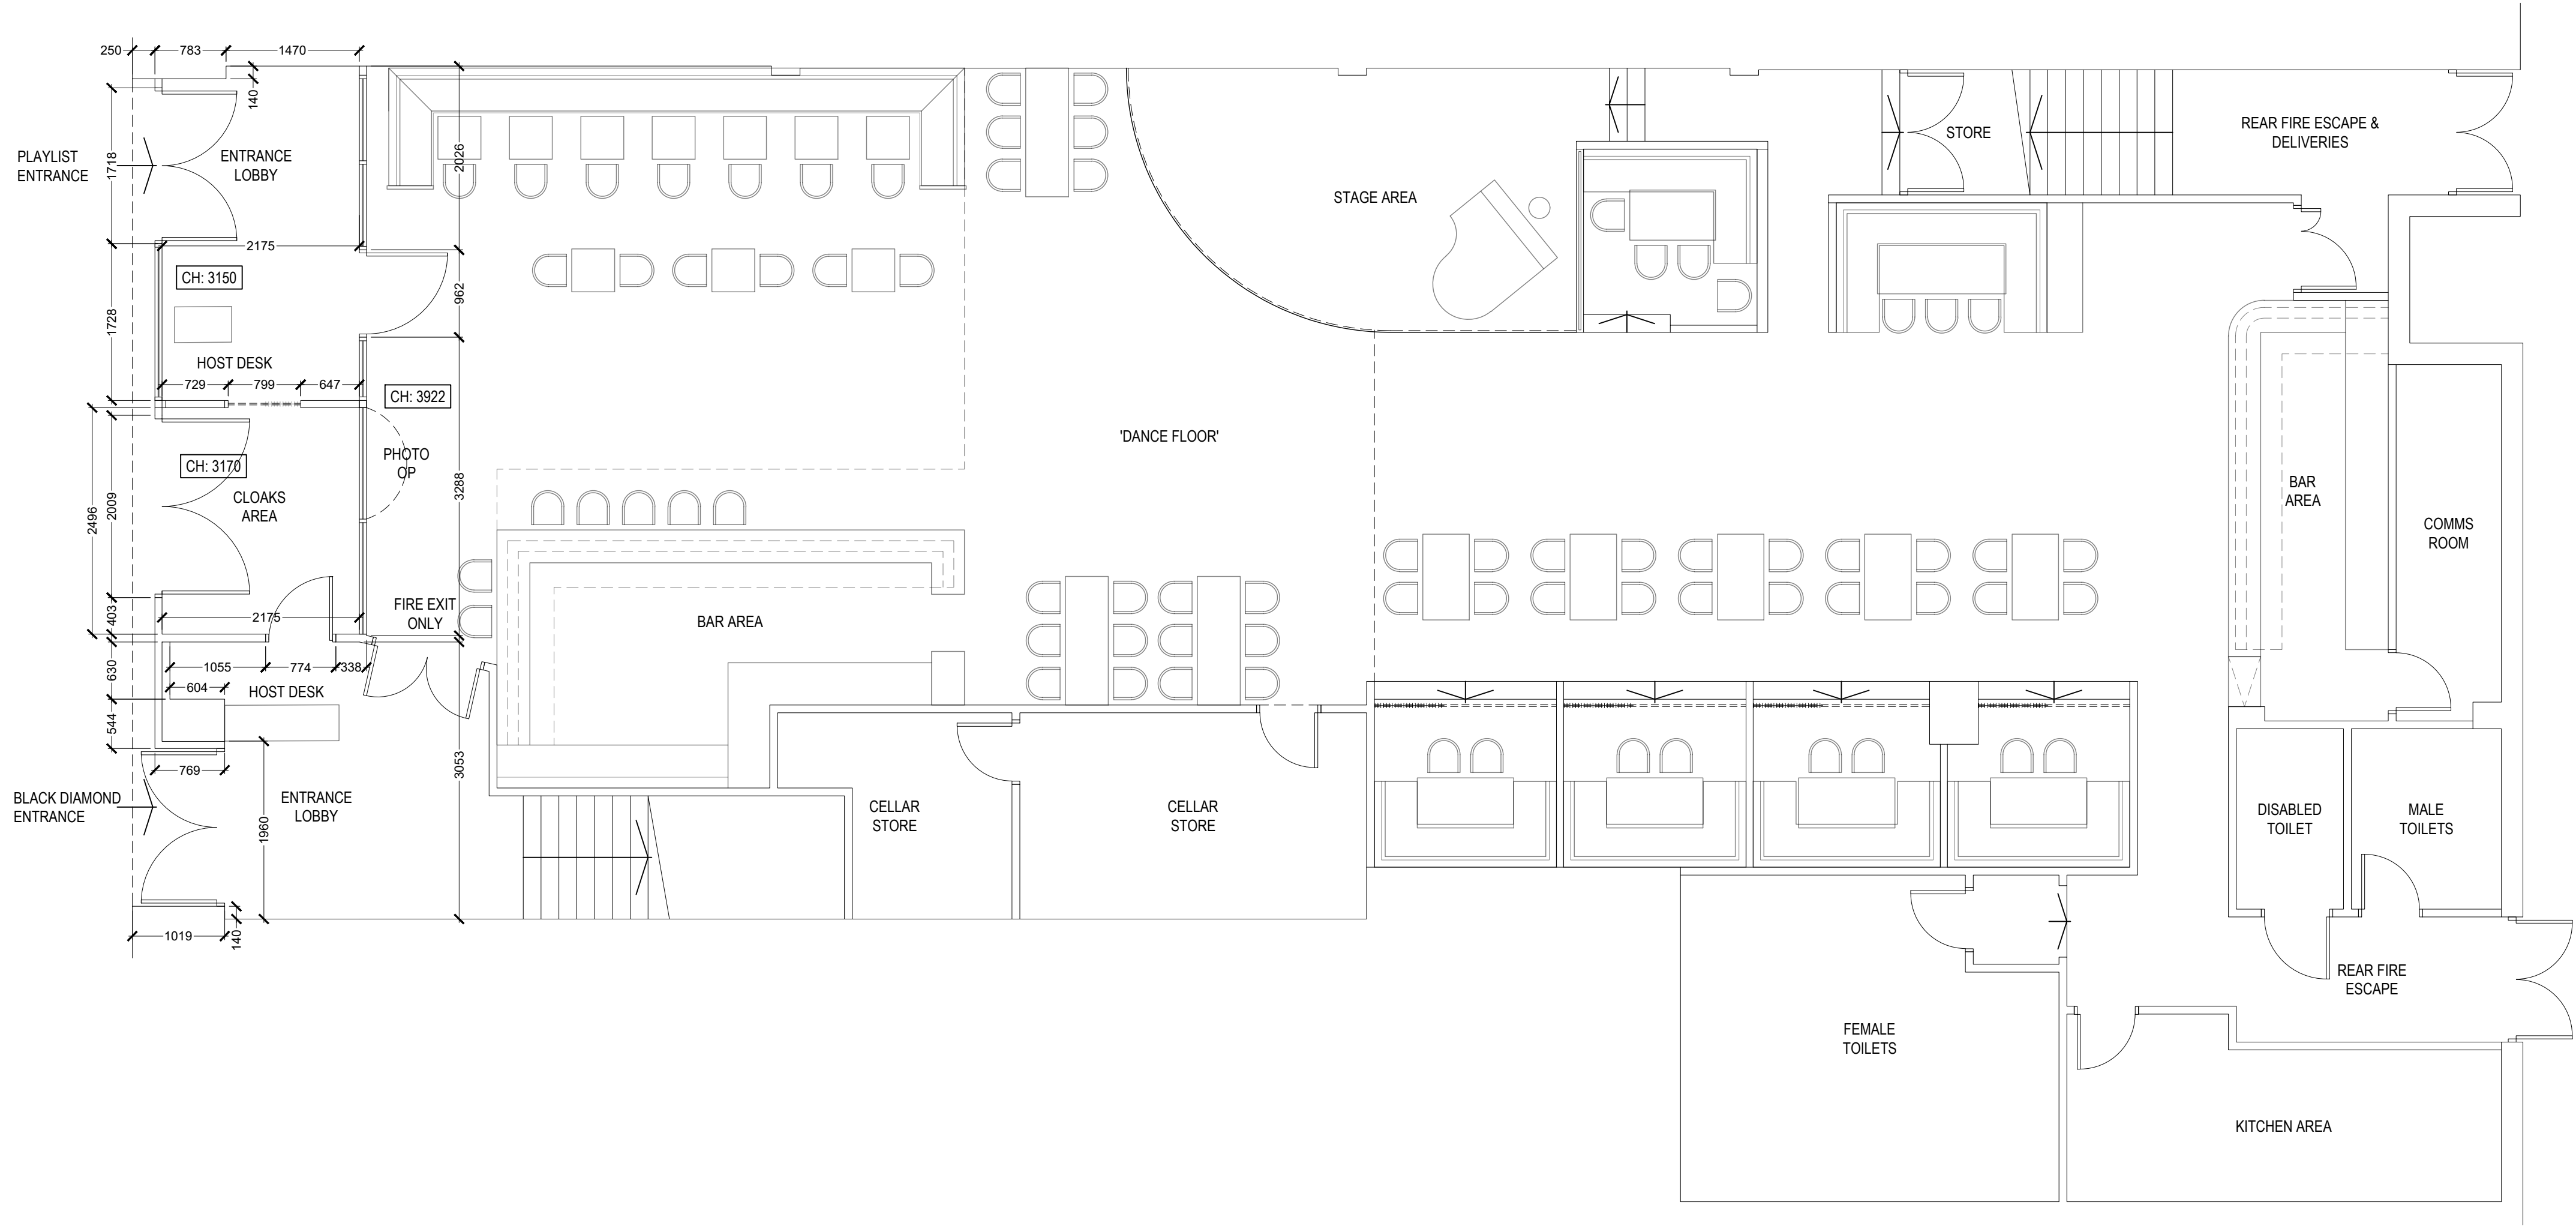


EXISTING GA PLAN
SCALE 1:50

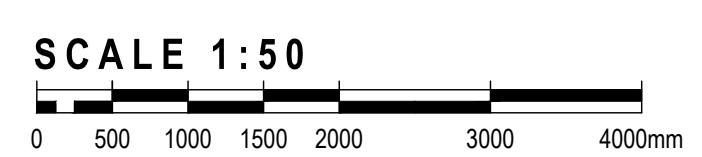

FRIAR STREET		
GENERAL NOTES	1. THIS DRAWING MUST NOT BE SCALED. 2. FOLLOWING COMMENCEMENT OF WORK ON SITE, ISSUED DRAWINGS AND DETAILS MAY BE SUBJECT TO CHANGE DUE TO SITE CONDITIONS OR CONTRACTOR DESIGN MODIFICATIONS. 3. ALL WORKS MUST BE CARRIED OUT TO THE SATISFACTION OF LOCAL AND STATUTORY AUTHORITIES, IN ACCORDANCE WITH CURRENT BUILDING REGULATIONS AND CODES OF PRACTICE. 4. ALL DIMENSIONS ARE TO BE VERIFIED WITH THE CONTRACTOR ON SITE PRIOR TO MANUFACTURE OR INSTALLATION. 5. QUADRANT DESIGN MUST BE INFORMED OF ANY AMENDMENTS TO THE DESIGN ON SITE.	
	MORE INFO	SCAN THIS CODE TO ACCESS: QD WEBSITE

REV.	DATE	UPDATE	BY
-	-	-	-
WORK STAGE	CONCEPT DESIGN		
CLIENT	Playlist LIVE		
PROJECT	108 Friar Street Reading RG1 1EP		
SHEET TITLE	EXISTING GA PLAN		
SCALE	AS SHOWN AT A1		DRAWN BY -
SHEET NO:	J002046_A1_000		REVISION: -

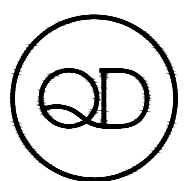

INTERIOR ARCHITECTURE
& DESIGN

QUADRANT DESIGN
58 KINGS ROAD,
READING,
RG1 3AA
73-74 BERWICK STREET,
LONDON,
W1F 8TE
(+44)0118 9591 581
hello@quadrantdesign.co.uk
www.quadrantdesign.co.uk