


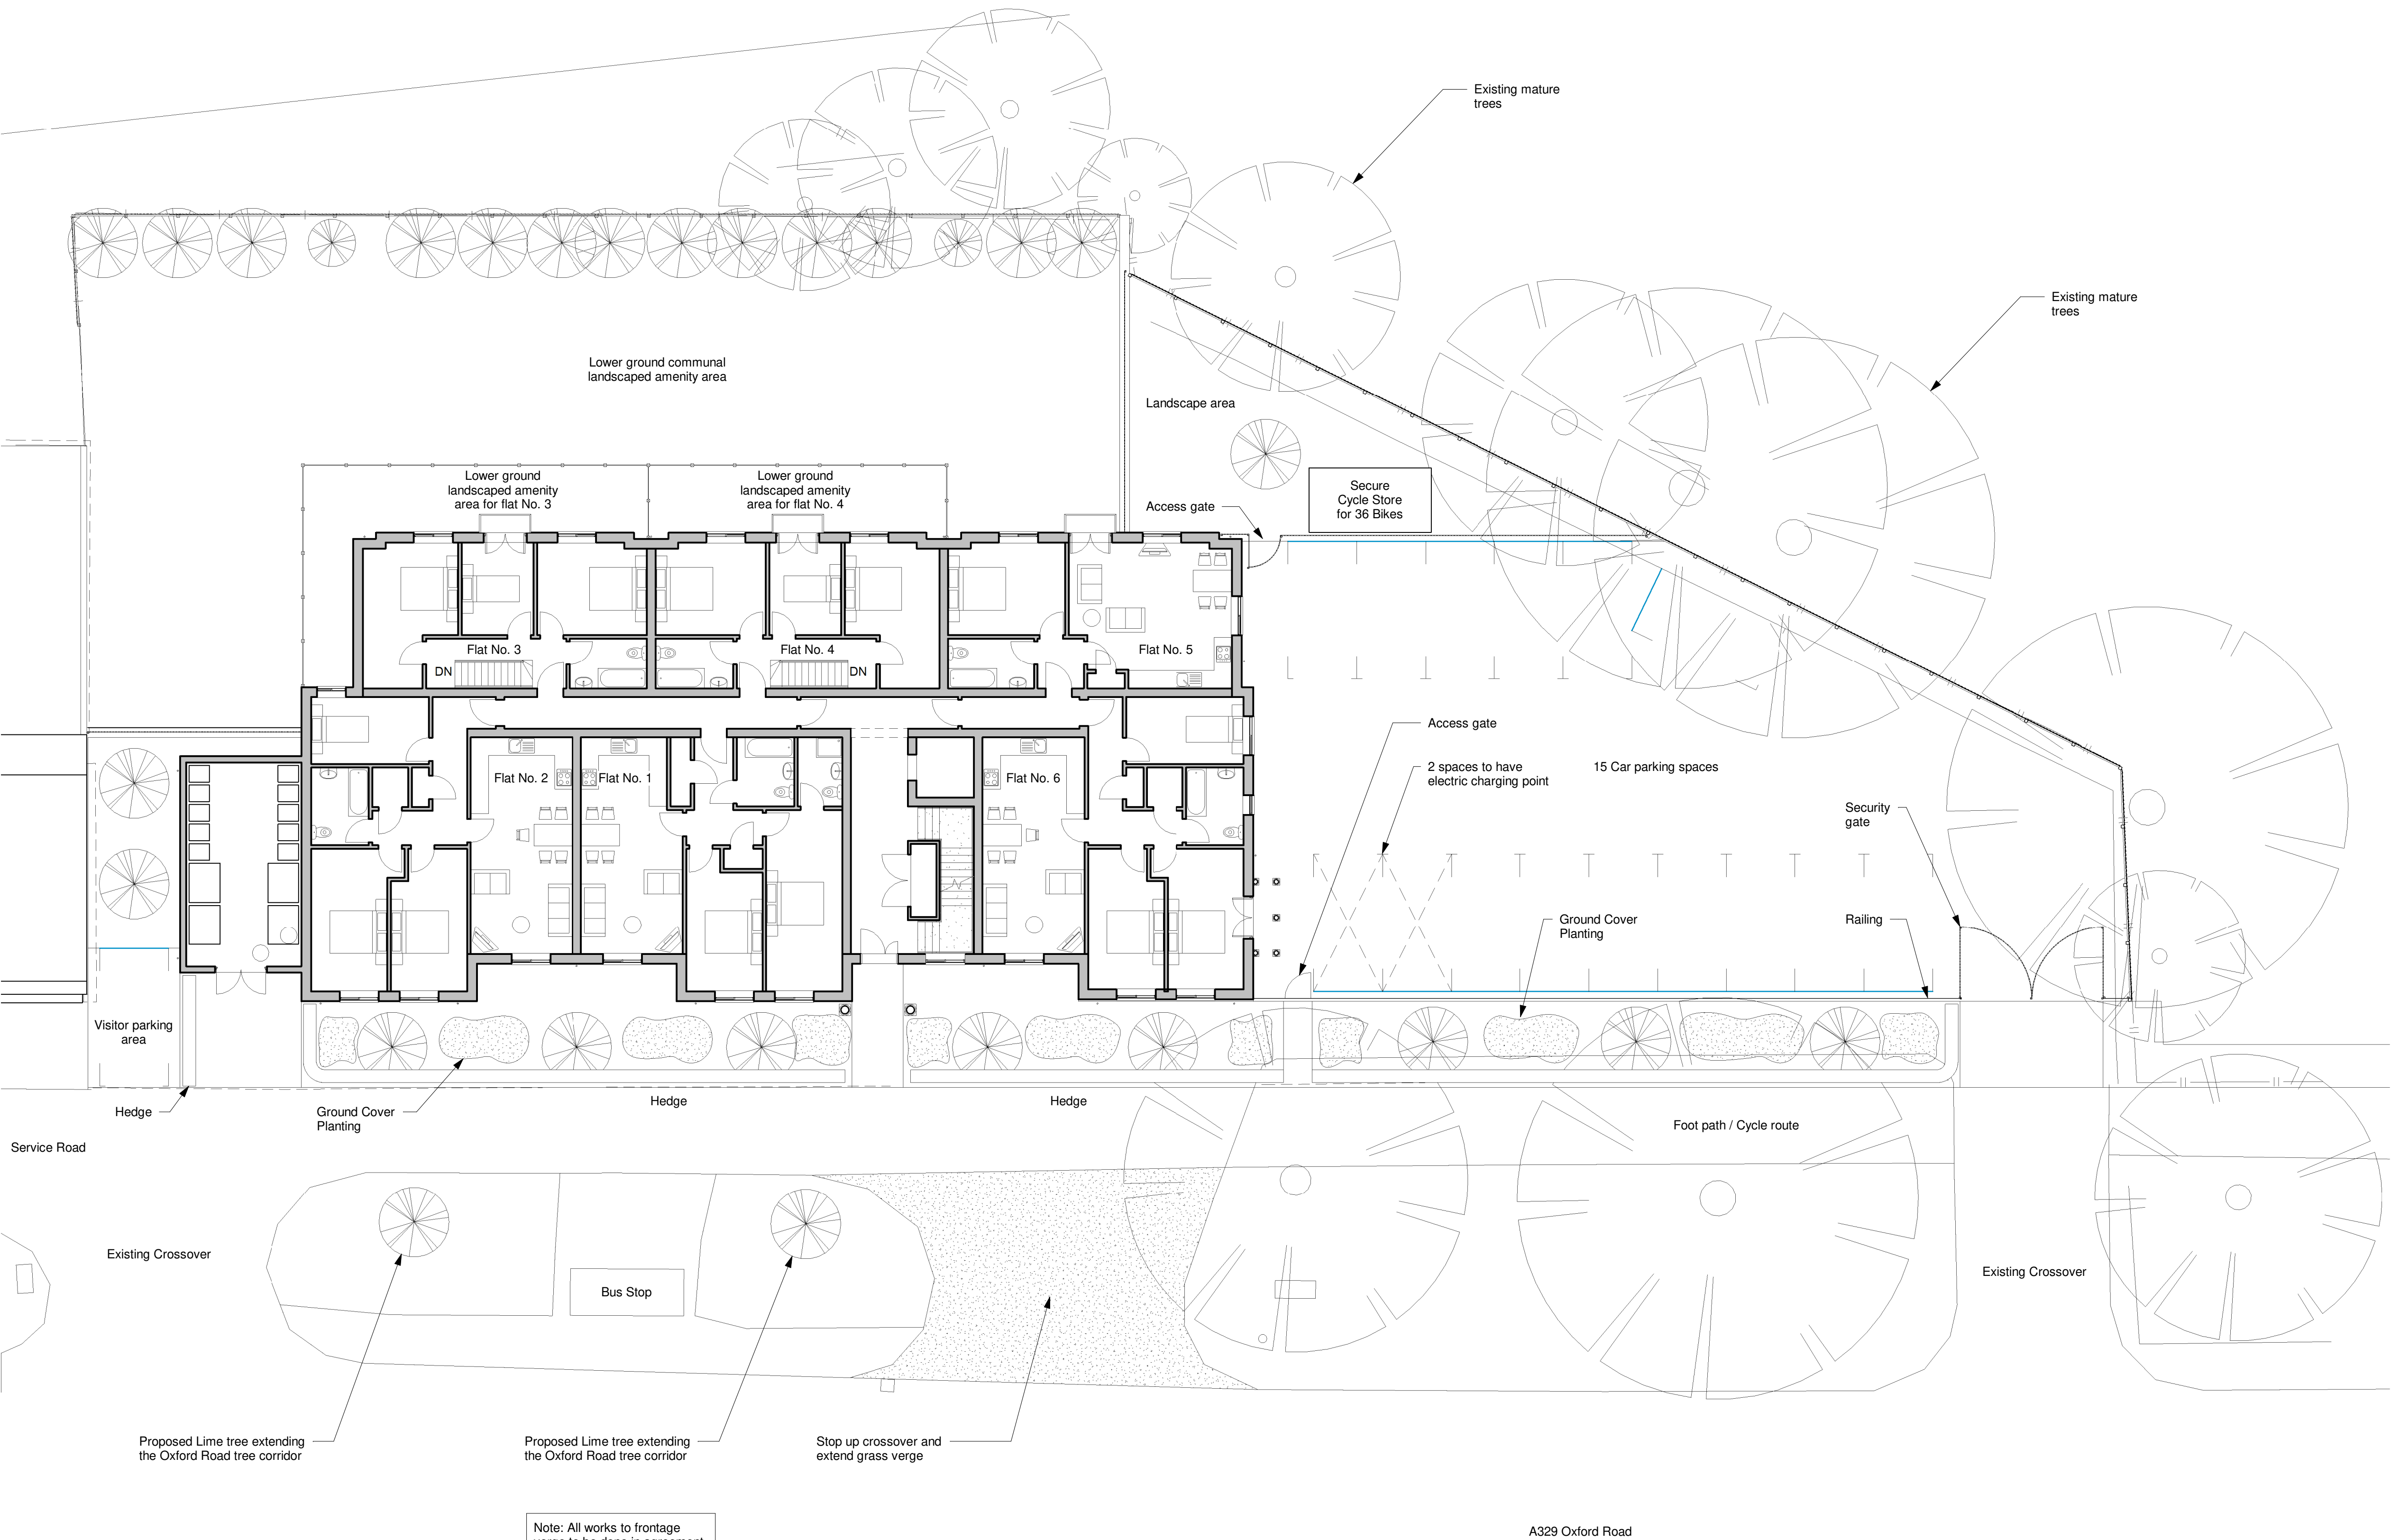

Landscape Plan
SCALE 1 : 125

REV	DATE	DRN	CHKD	APPD	DESCRIPTION
B	03.02.23	GS	DA	JA	PLANNING COMMENTS INCORPORATED
A	25.02.21	GS	DA	JA	FOR PLANNING APPROVAL

DRAWING STATUS
For Approval



E: info@bluebirdengineering.co.uk
T: 0118 9 583 551
A: 46 London Street, Reading, RG1 4SQ

CLIENT	Mr Hargun		
PROJECT	928 Oxford Road		
TITLE	PROPOSED LANDSCAPE PLANS		
DRAWN GS	DATE FEB 2021	SCALE 1 : 125 @ A1	
DRG NO A-1101		REV B	
© BLUEBIRD ENGINEERING LTD 2021			