


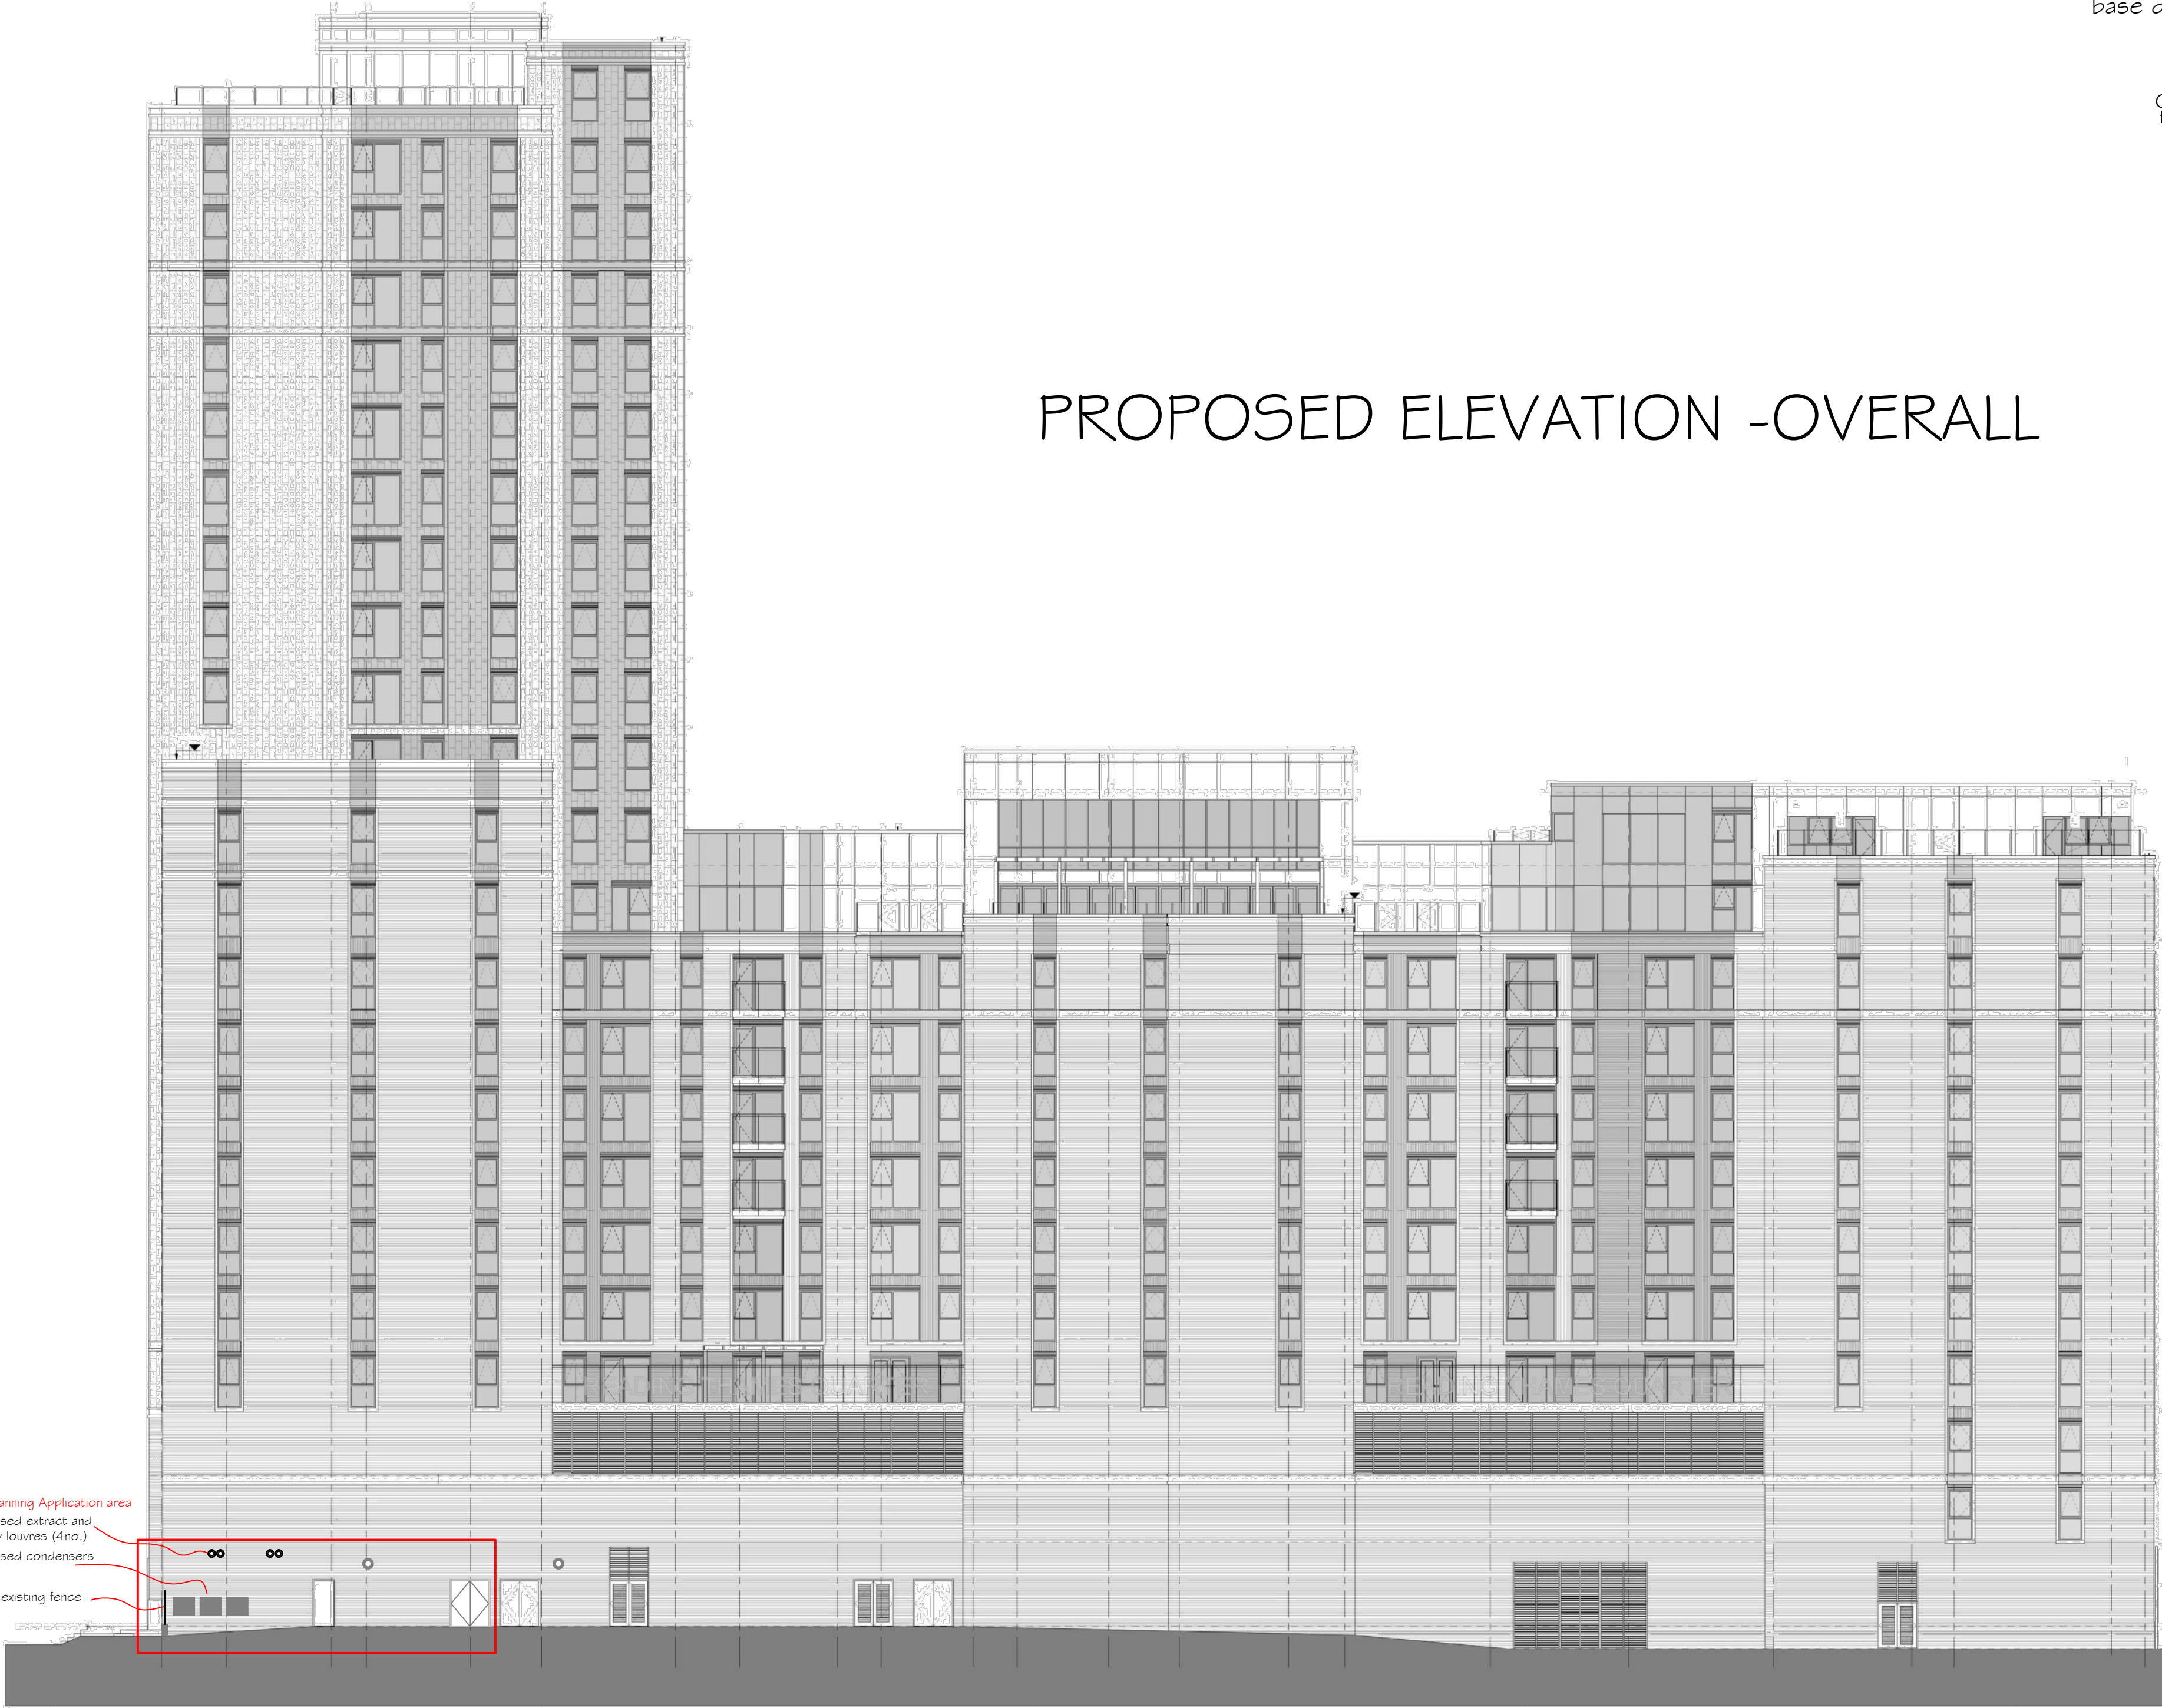

PROPOSED ELEVATION -OVERALL



Planning Application area
proposed extract and
supply louvres (4no.)
proposed condensers
(3no.)
existing fence

OWENS GALLIVER ARCHITECTS LLP		
10 HIGH STREET PANGBOURNE READING RG8 7AB		
tel 0118 984 1344		
ogo@owensgalliver.co.uk www.owensgalliver.co.uk		
Client: HONESTY GROUP		
Job Title: PROPOSED CAFE AIR HANDLING THAMES QUARTER VASTERN ROAD READING RG1 8FU		
Drawing Title: PROPOSED OVRALL ELEVATION		
Drawing No: 23-2132/122		Rev Suffix:
Drawn: 23-2132	Scale: 1:200	Origin date: jun23 version date: 15jun23
Job No: 23-2132	Sheet: 1 of 1	Sheet Size: A1