


LEGEND

- Exterior Lighting
- Outside Sockets
- TAP
- Planted Borders
- Yew Hedging
- New Trees
- Metal Edging
- Rootguard Barrier

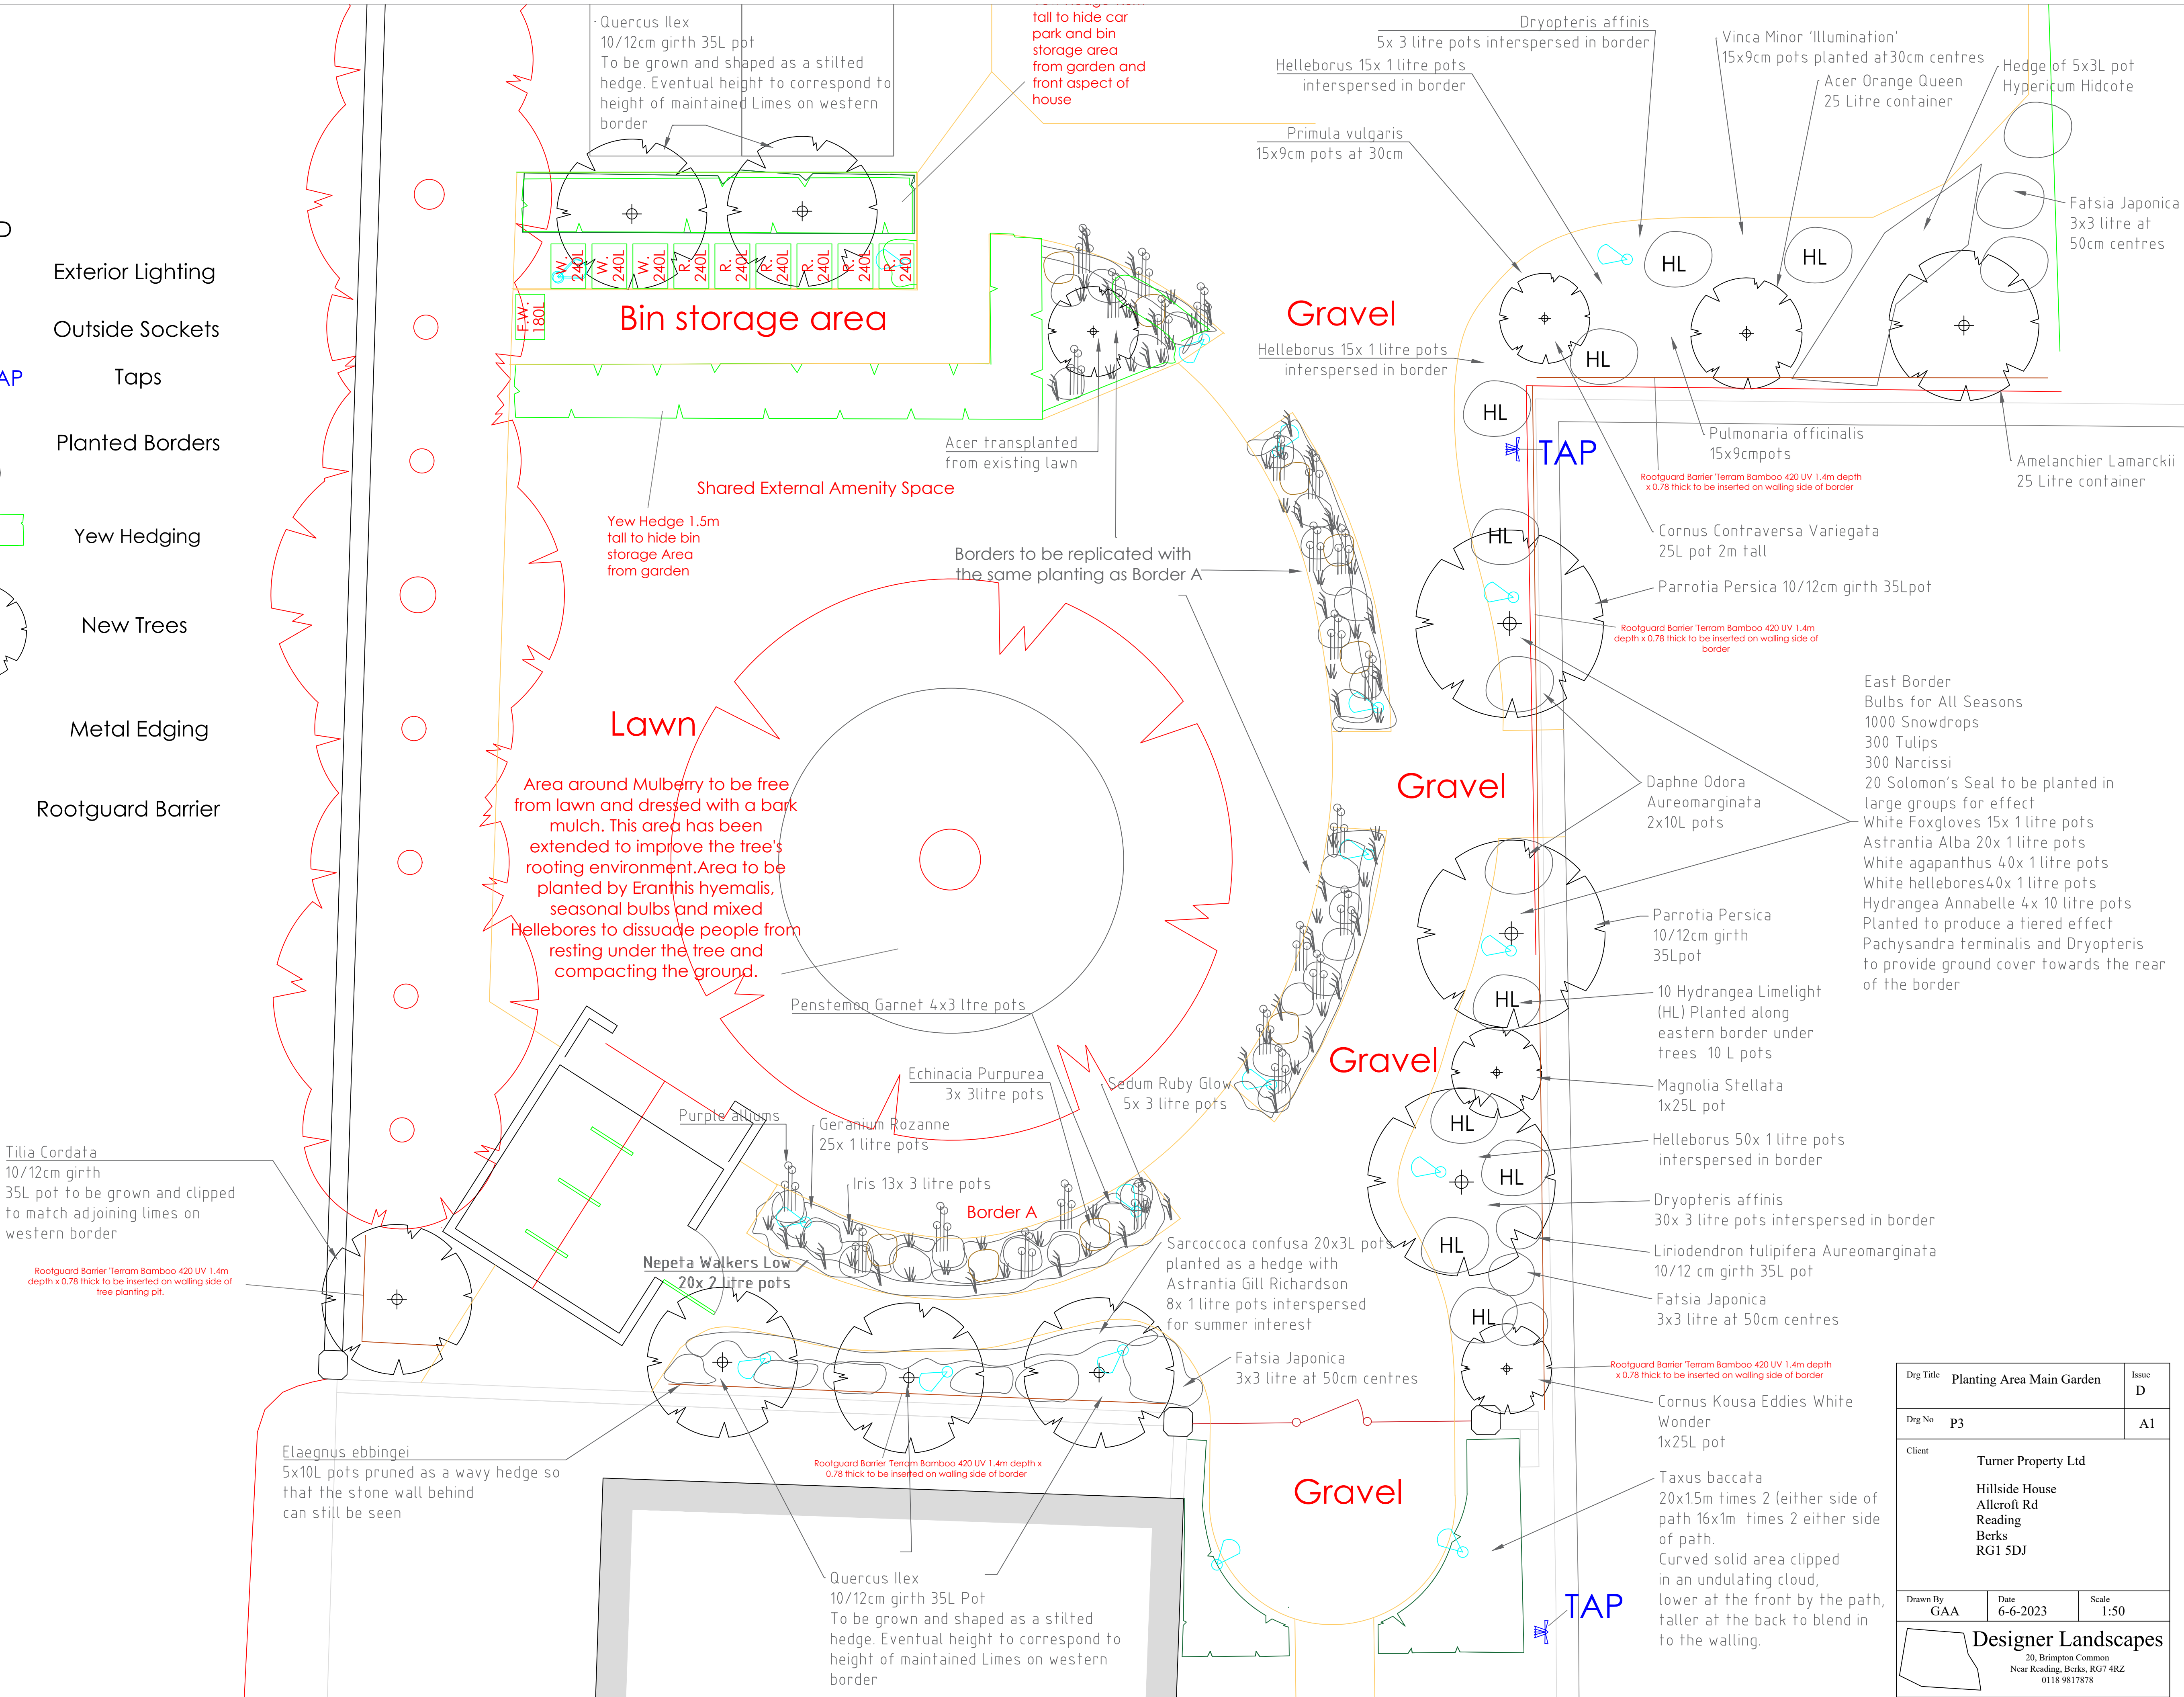

East Border
Bulbs for All Seasons
1000 Snowdrops
300 Tulips
300 Narcissi
20 Solomon's Seal to be planted in large groups for effect
White Foxgloves 15x 1 litre pots
Astrantia Alba 20x 1 litre pots
White agapanthus 40x 1 litre pots
White hellebores 40x 1 litre pots
Hydrangea Annabelle 4x 10 litre pots
Planted to produce a tiered effect
Pachysandra terminalis and Dryopteris to provide ground cover towards the rear of the border

Drg Title	Planting Area Main Garden		Issue
Drg No	p3		A1
Client	Turner Property Ltd Hillside House Allcroft Rd Reading Berkshire RG1 5DJ		
Drawn By	GAA	Date	6-6-2023
		Scale	1:50
Designer Landscapes 20, Brimpton Common Near Reading, Berks, RG7 4RZ 0118 9817878			