


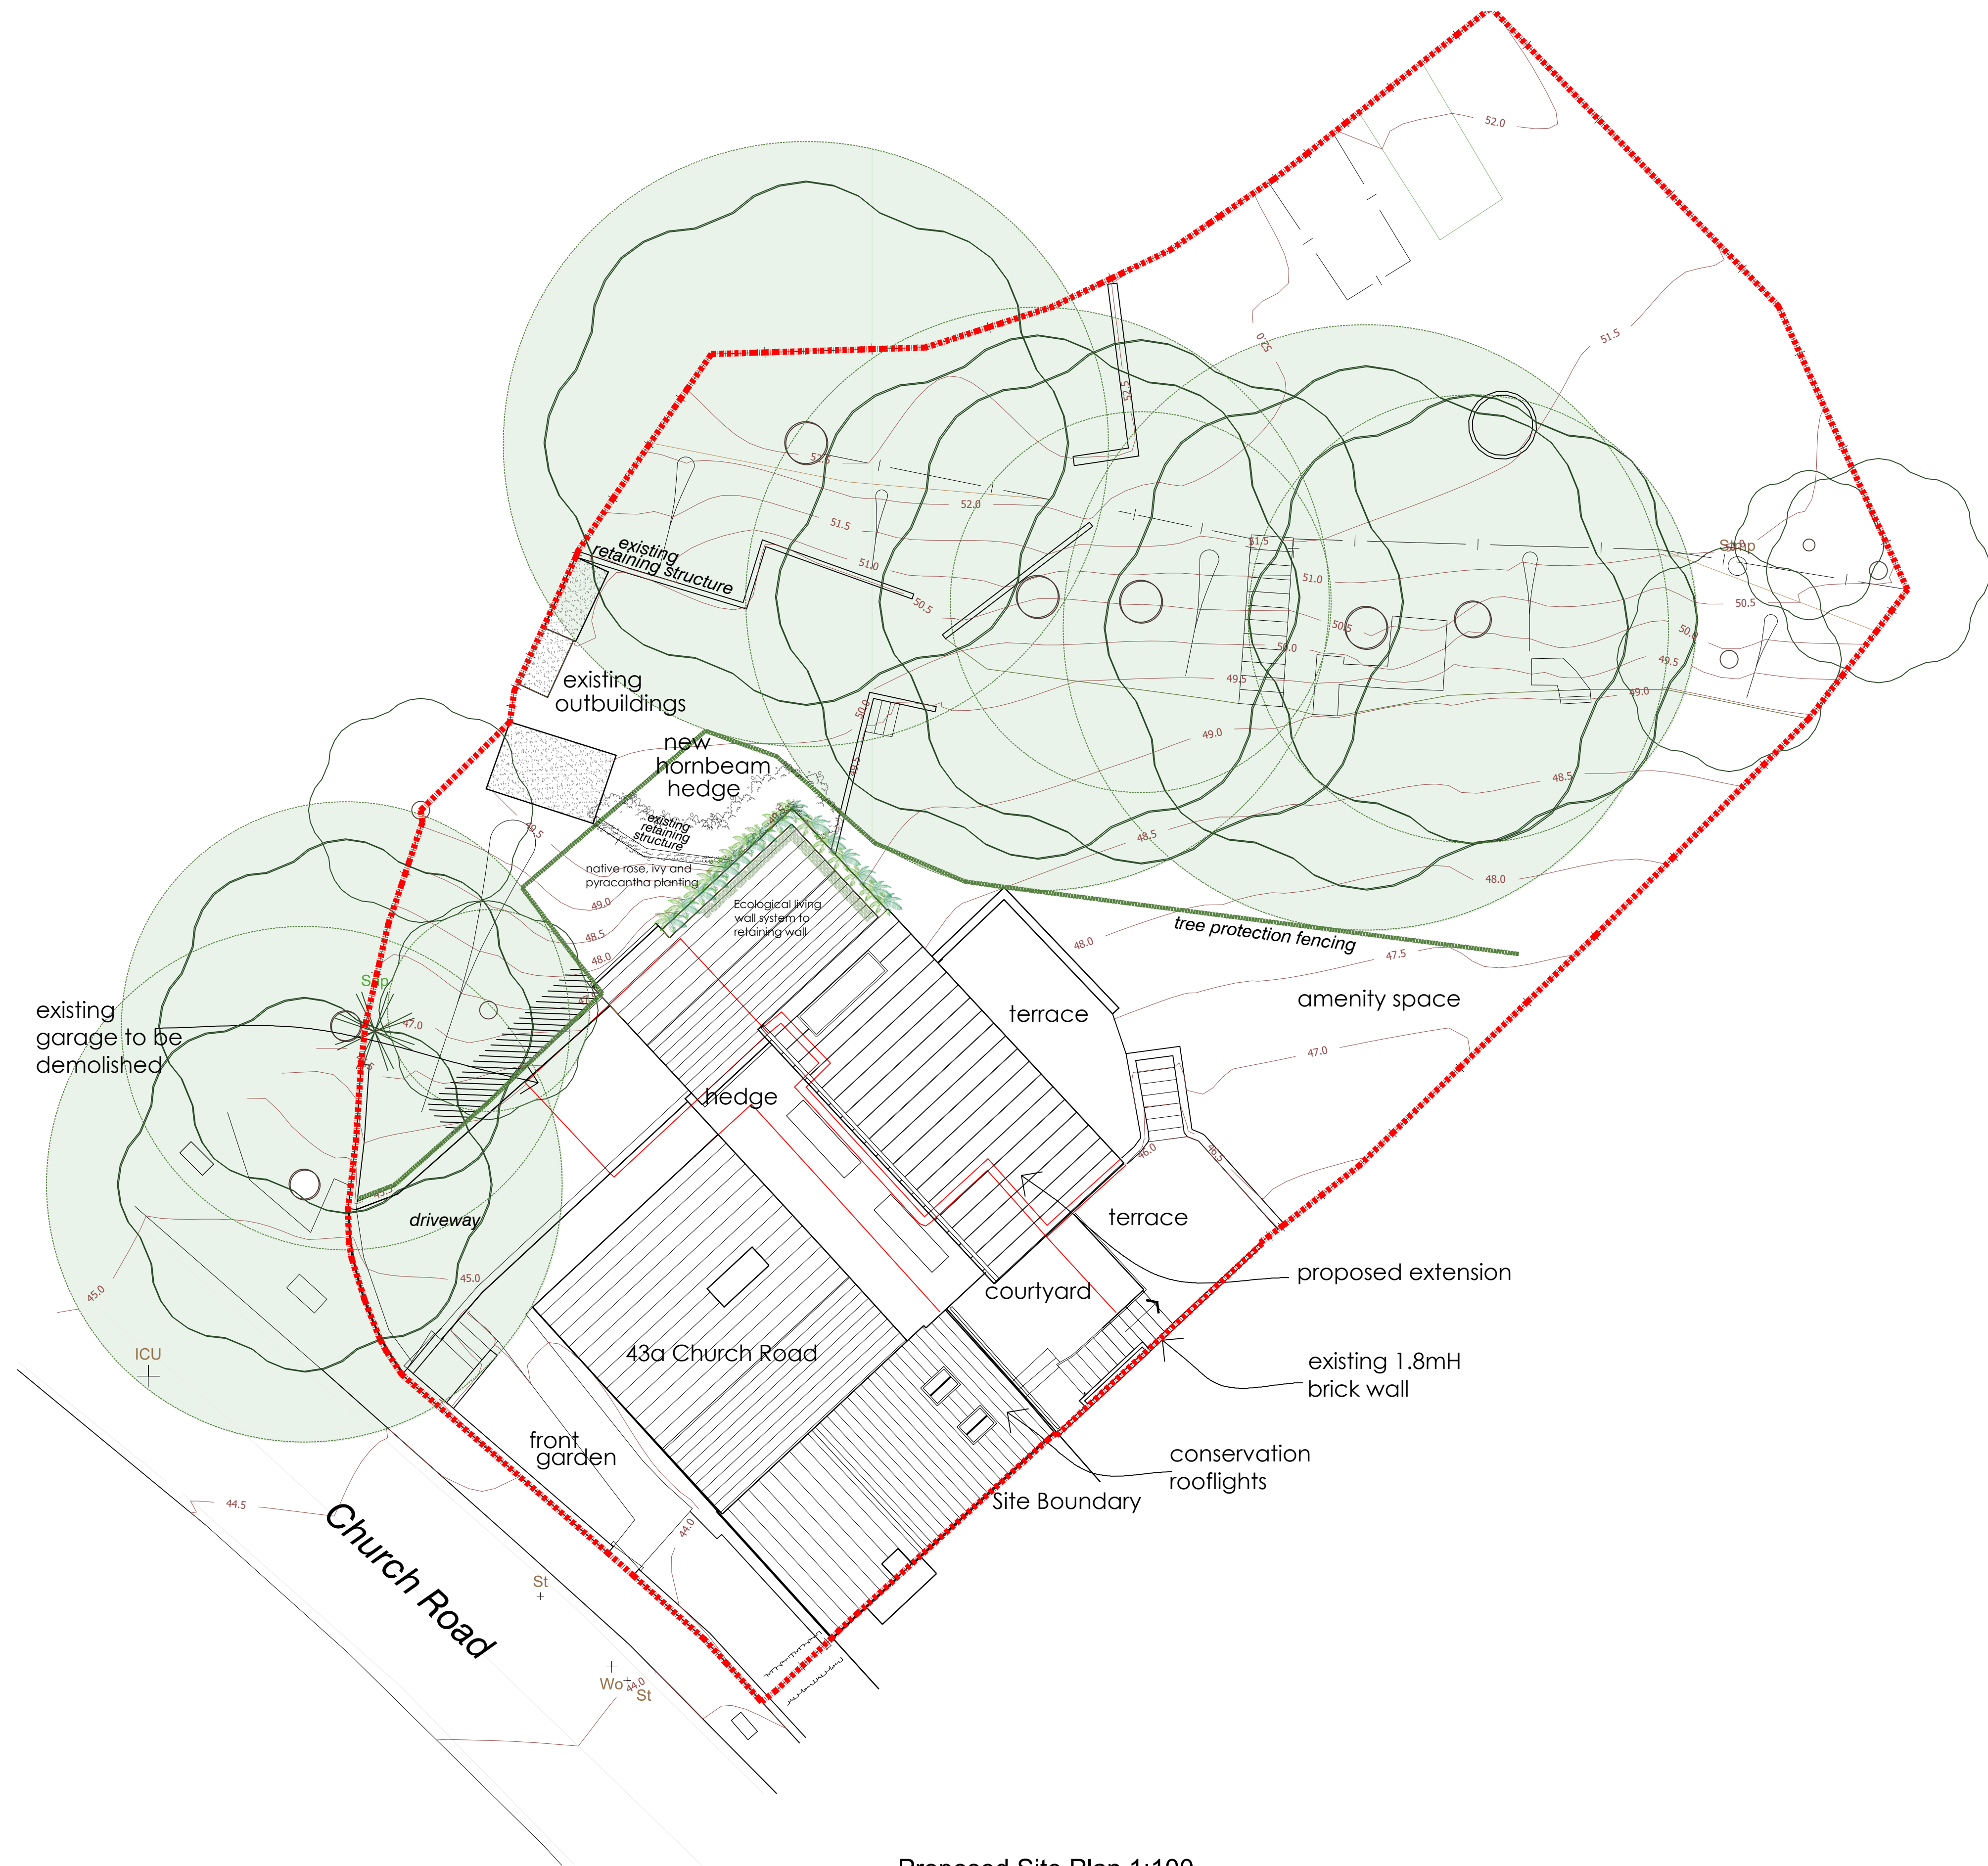

Proposed Site Plan 1:100

Do not Scale. Use figured dimensions only. Subject to site survey and all necessary consents. All dimensions to be checked by user and any discrepancies, errors or omissions to be reported to the Architect before work commences. This drawing is to be read in conjunction with all other relevant materials.

Cookham Design Partnership Ltd.
DESIGN + BUILD
Tavistock House, Waltham Road, White Waltham
Maidenhead SL6 3NH

info@cookhamdesign.com
www.cookhamdesign.com
01628 882140

PROJECT
43a Church Road, Caversham

CLIENT
Mr & Mrs Pagella

REV
01-2023

Date
2123-DCC

Job Code:
1:100

Scale (B A1)
1:100

Rev A May 2023 Add Living Wall and planting to garage retaining wall

Proposed Site Plan

PL-04A



CDP