
DO NOT SCALE 50mm

LEGEND

- CABLE DUCT WITHIN EXCAVATED GROUND TO FEED EV CHARGERS
- EV — SINGLE OUTLET EV CHARGERS
- EV (2) — DUAL OUTLET EV CHARGERS
- G — WALL MOUNTED LUMINAIRE



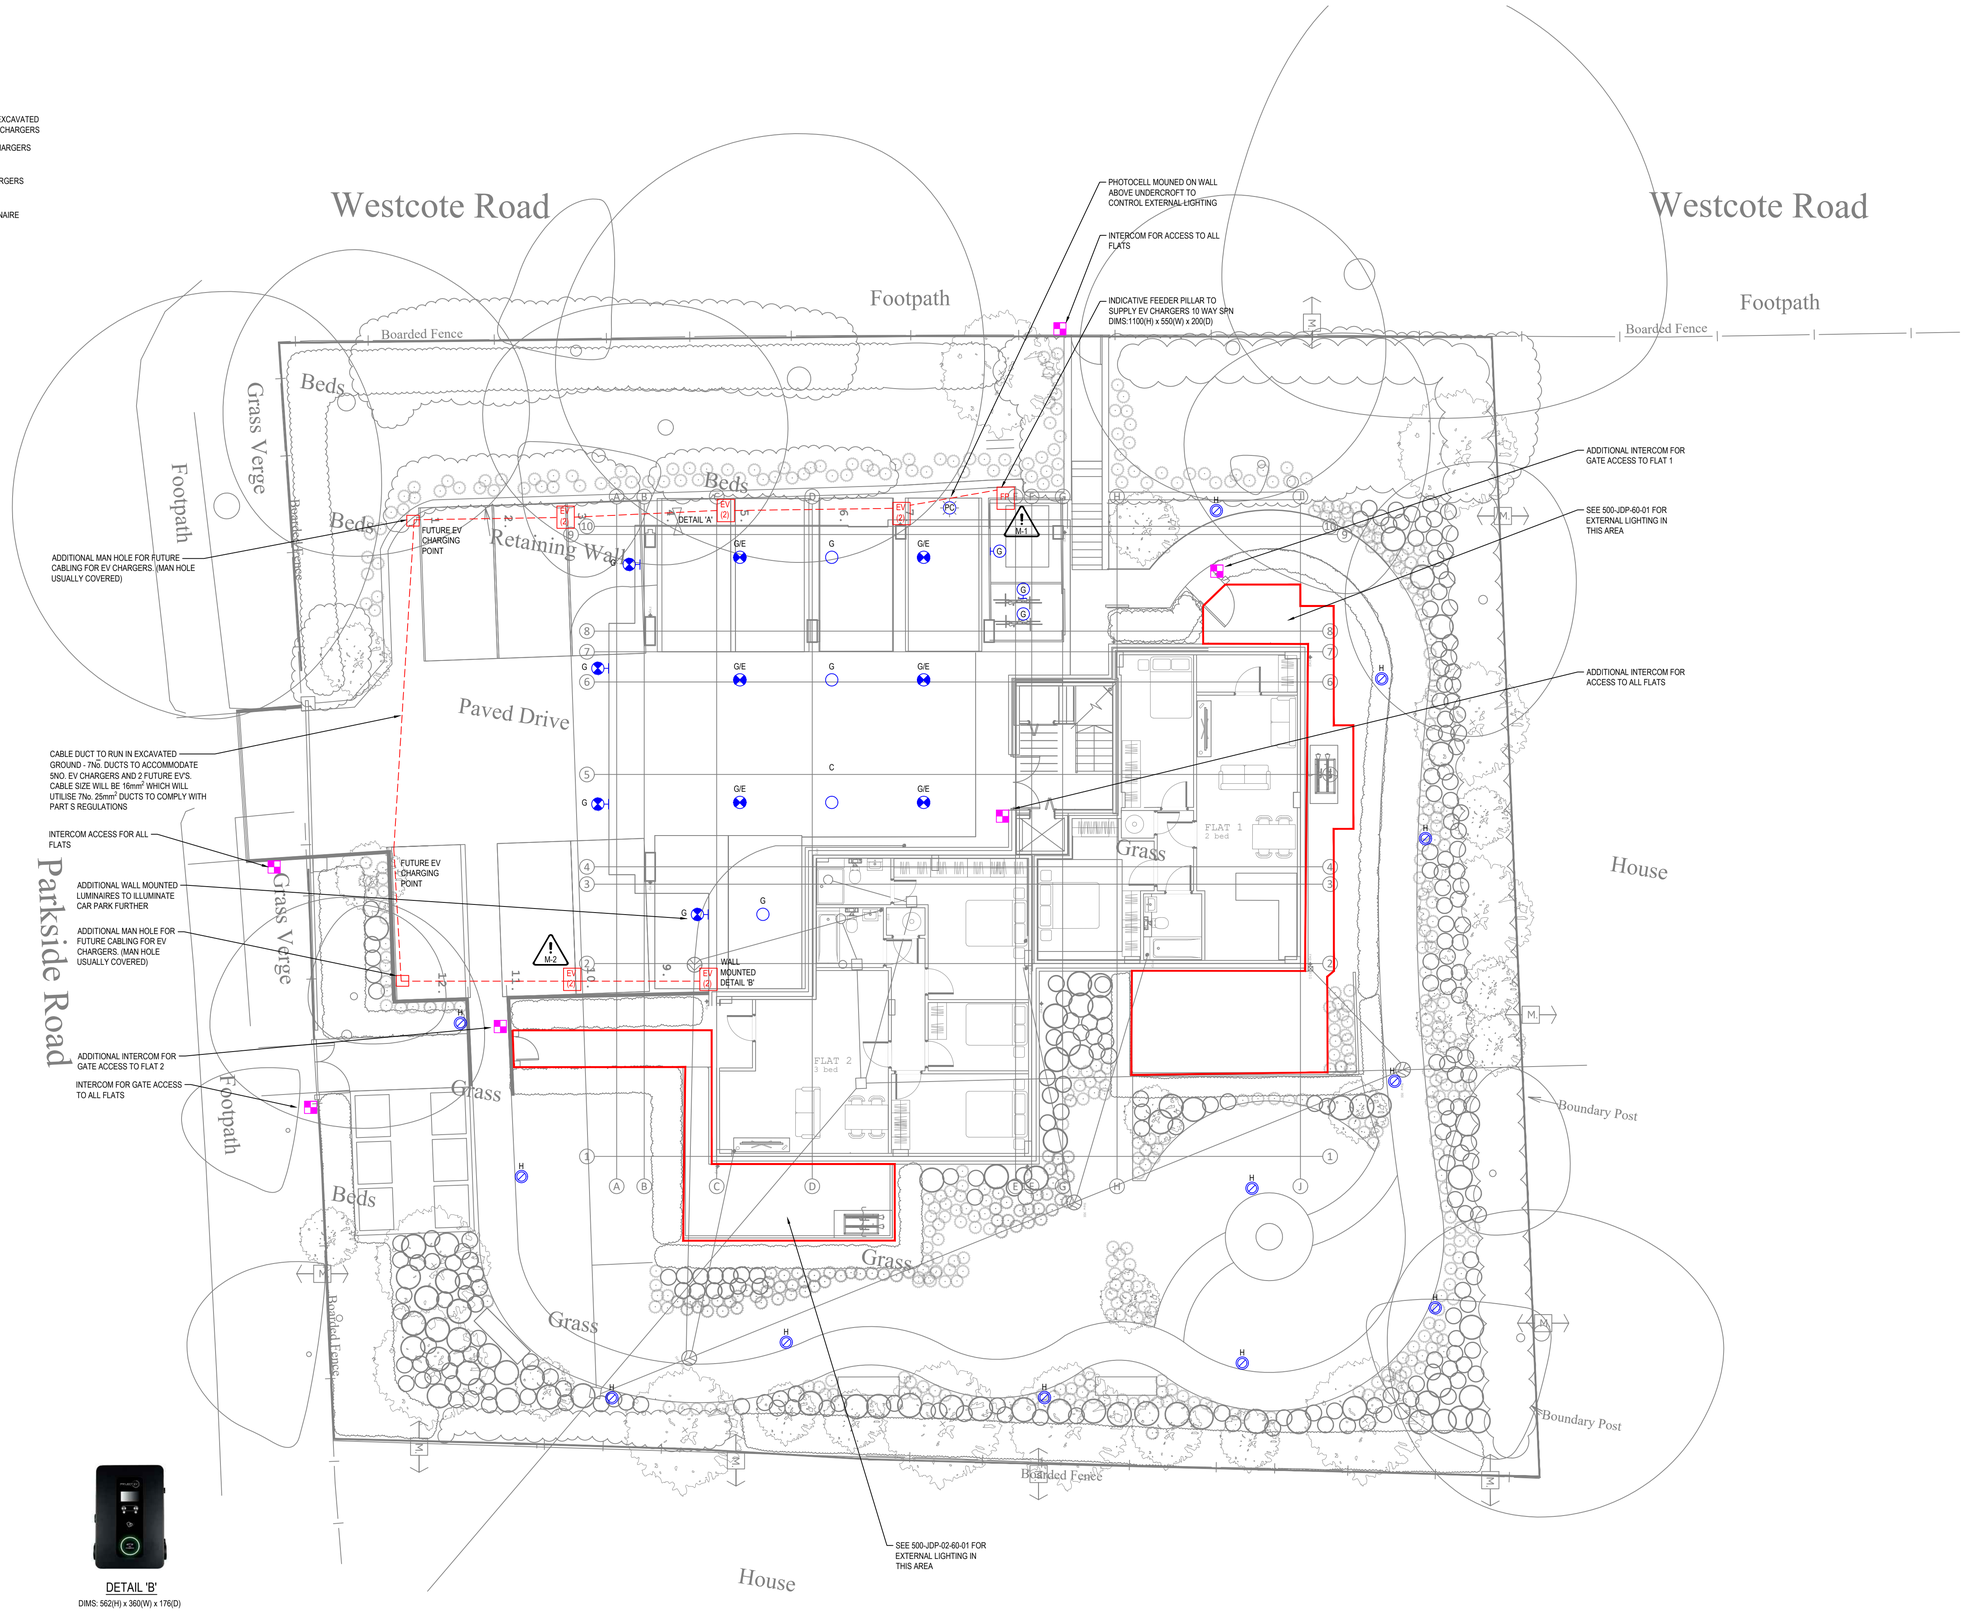

DETAIL 'A'
DIMS: 1637(H) x 386(W) x 180(D)

DETAIL 'B'
DIMS: 562(H) x 360(W) x 176(D)

notes:-
1. THIS DRAWING IS TO BE READ IN CONJUNCTION WITH THE CONTRACT SPECIFICATION AND ALL OTHER CONTRACT DRAWINGS.
2. ALL SERVICES ROUTES ARE APPROXIMATE, THE CONTRACTOR SHALL BE RESPONSIBLE FOR DETERMINING THE EXACT ROUTES AND POSITIONS OF ALL INSTALLED SERVICES AND EQUIPMENT.
3. THE EXACT POSITION OF ALL SERVICES AND EQUIPMENT SHALL BE AGREED ON SITE WITH THE ENGINEER.
4. THE CONTRACTOR SHALL BE RESPONSIBLE FOR FULLY CO-ORDINATING ALL SERVICES INSTALLED BY THEM WITH THE BUILDING FABRIC AND ANY SERVICES TO BE INSTALLED BY OTHERS.

SAFETY, HEALTH AND ENVIRONMENTAL INFORMATION

IN ADDITION TO THE HAZARDS AND RISKS NORMALLY ASSOCIATED WITH THE TYPES OF WORKS SHOWN ON THIS DRAWING, NOTE THE FOLLOWING:-

CONSTRUCTION
C-1 NO SIGNIFICANT RISK OR HAZARD.

MAINTENANCE/OPERATION
M-1 EXTERNAL FEEDER PILLAR TO BE ACCESSED VIA AUTHORISED PERSONNEL ONLY.
M-2 POST TYPE EV CHARGERS TO HAVE PROTECTIVE PILLAR / BOLLARD TO PREVENT COLLISION WITH VEHICLES.

DECOMMISSIONING/DEMOLITION
D-1 NO SIGNIFICANT RISK OR HAZARD.

IT IS ASSUMED THAT ALL WORKS WILL BE CARRIED OUT BY A COMPETENT CONTRACTOR WORKING, WHERE APPROPRIATE, TO AN APPROVED METHOD STATEMENT

revisions:- date:

client:
DARCLIFFE HOMES

Kingfisher House
17 Albury Close
Reading
RG30 1BD
tel:

architect:-
COLONY ARCHITECTS

The Wine Store
Brewery Court
Theale
Berkshire
RG7 5AJ
tel:

project:
18 PARKSIDE ROAD READING

drawing title:
PROPOSED SITE
ELECTRICAL SERVICES LAYOUT

© 2023 JD Partnership Ltd

Head Office:
Davidson House
Forbury Square
Reading
RG1 3EU

Associated offices in
Leeds and Glasgow

t: 01189722911
e: email@jdp-ltd.co.uk
w: www.jdp-ltd.co.uk

Delivering Buildings
That Work Efficiently

Building Services Engineering Consultants

status: PRELIMINARY ISSUE

file: 1292ELCSA drawn: KPD checked: DGM
scale: A1 @ 1:100 date: 14-02-23 date: 29-03-23

drg no: JDP-1292-S1-60-01 rev: P0

J:\J1292\10.0 Drawings\10.2 Master Drawings\1292ELCSA.dwg, 29/03/2023 16:36:18