



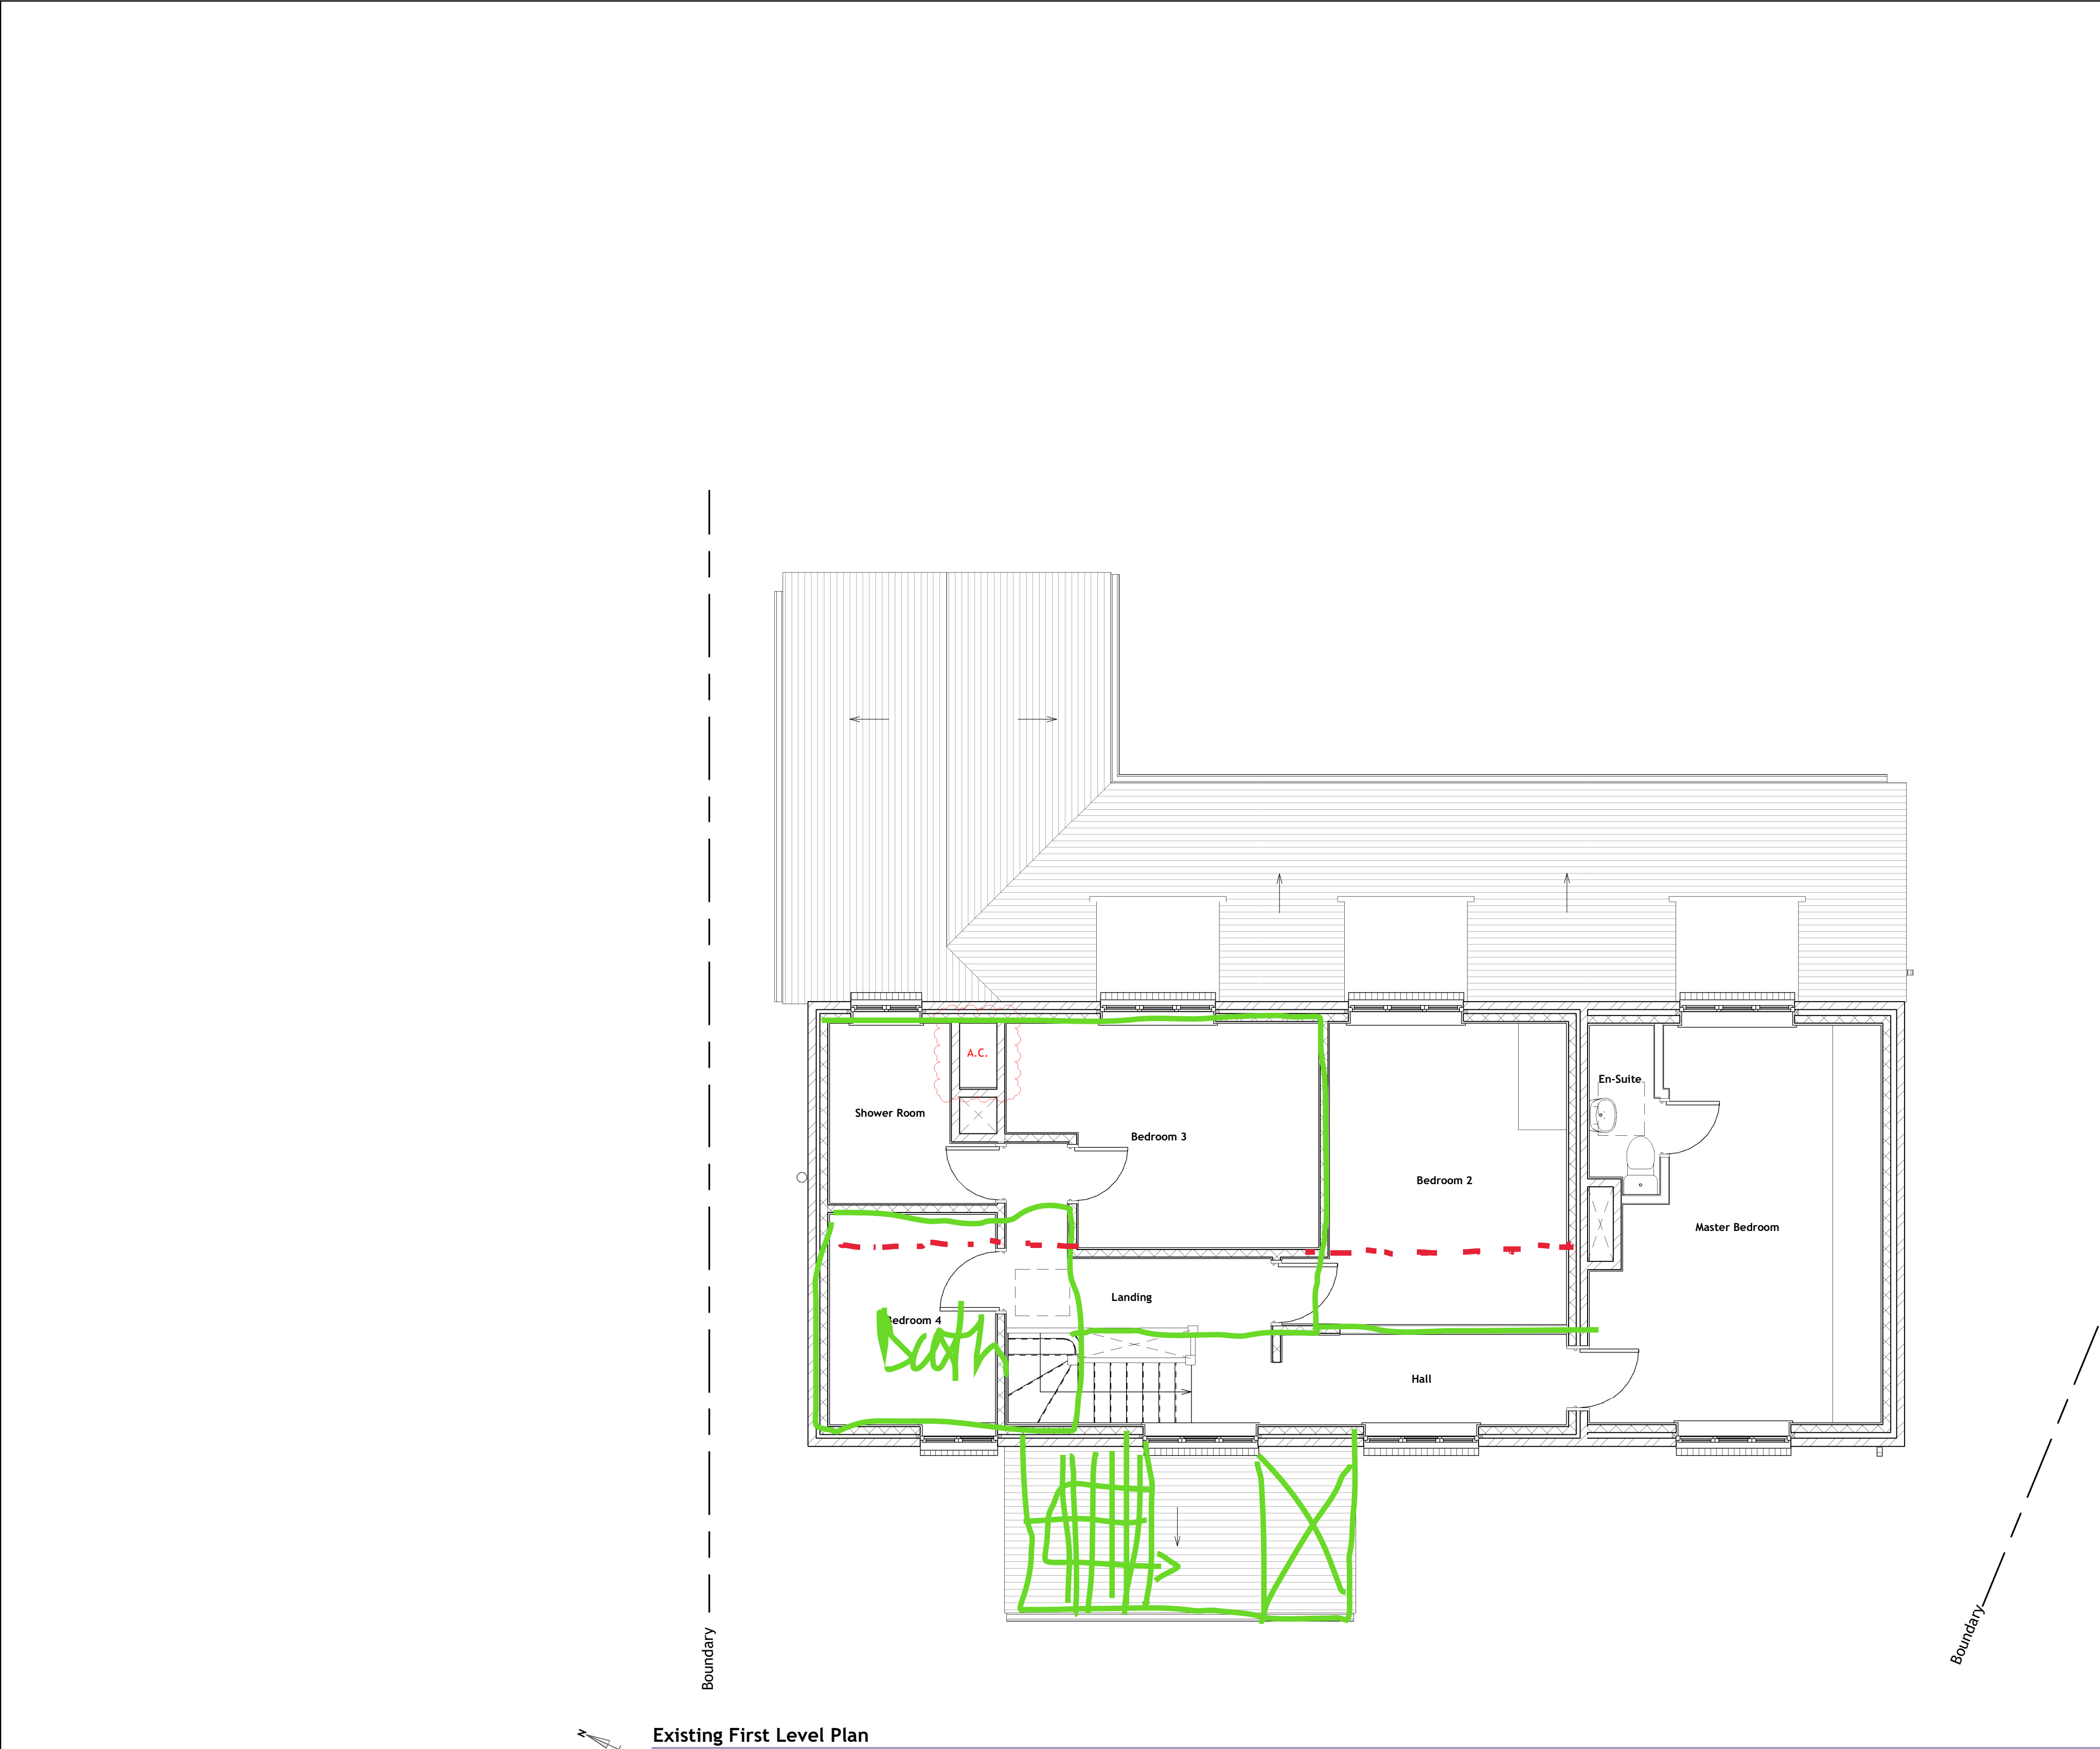

Existing First Level Plan
General Arrangement | 01-FFL | Scale 1 : 50

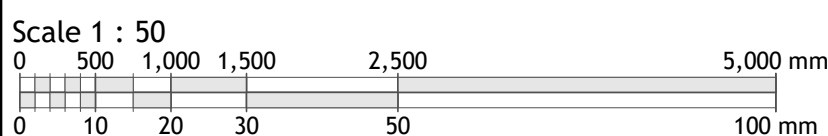

Copyright © 2021 Michael Aubrey Partnership Ltd. (MAPL)

- Sheet Notes
- a. the drawing is copyright protected and may not be used, reproduced or relied upon by any third party except as explicitly agreed by MAPL
 - b. all dimensions are in millimetres unless noted otherwise
 - c. all measurements must be obtained from stated dimensions only and not be scaled off except for Local Authority Planning application purposes
 - d. all drawings must be read in conjunction with all other project drawings and any discrepancies reported immediately for clarification

P1	11.10.2021	JMR	Preliminary issue
0	30.09.2021	LM	First Issue
Rev	Date	By	Description

Preliminary drawing only
This drawing is preliminary only, intended for conceptual purposes and not for construction



Client

Mr. & Mrs. Lancaster

Project Address

**47 Coley Avenue,
Reading, Berkshire. RG1 6LL**

Project Description

**Two Storey Front Extension &
Loft Conversion**

Sheet Title

Plans - First Level - Existing GA

Sheet Ref.	MAP-C4185-121	Rev.	P1
Project Ref.	C4185	Date	11.10.2021
Drawn by	LM	Checked by	JMR
Scale	1 : 50	Sheet Size	A1