




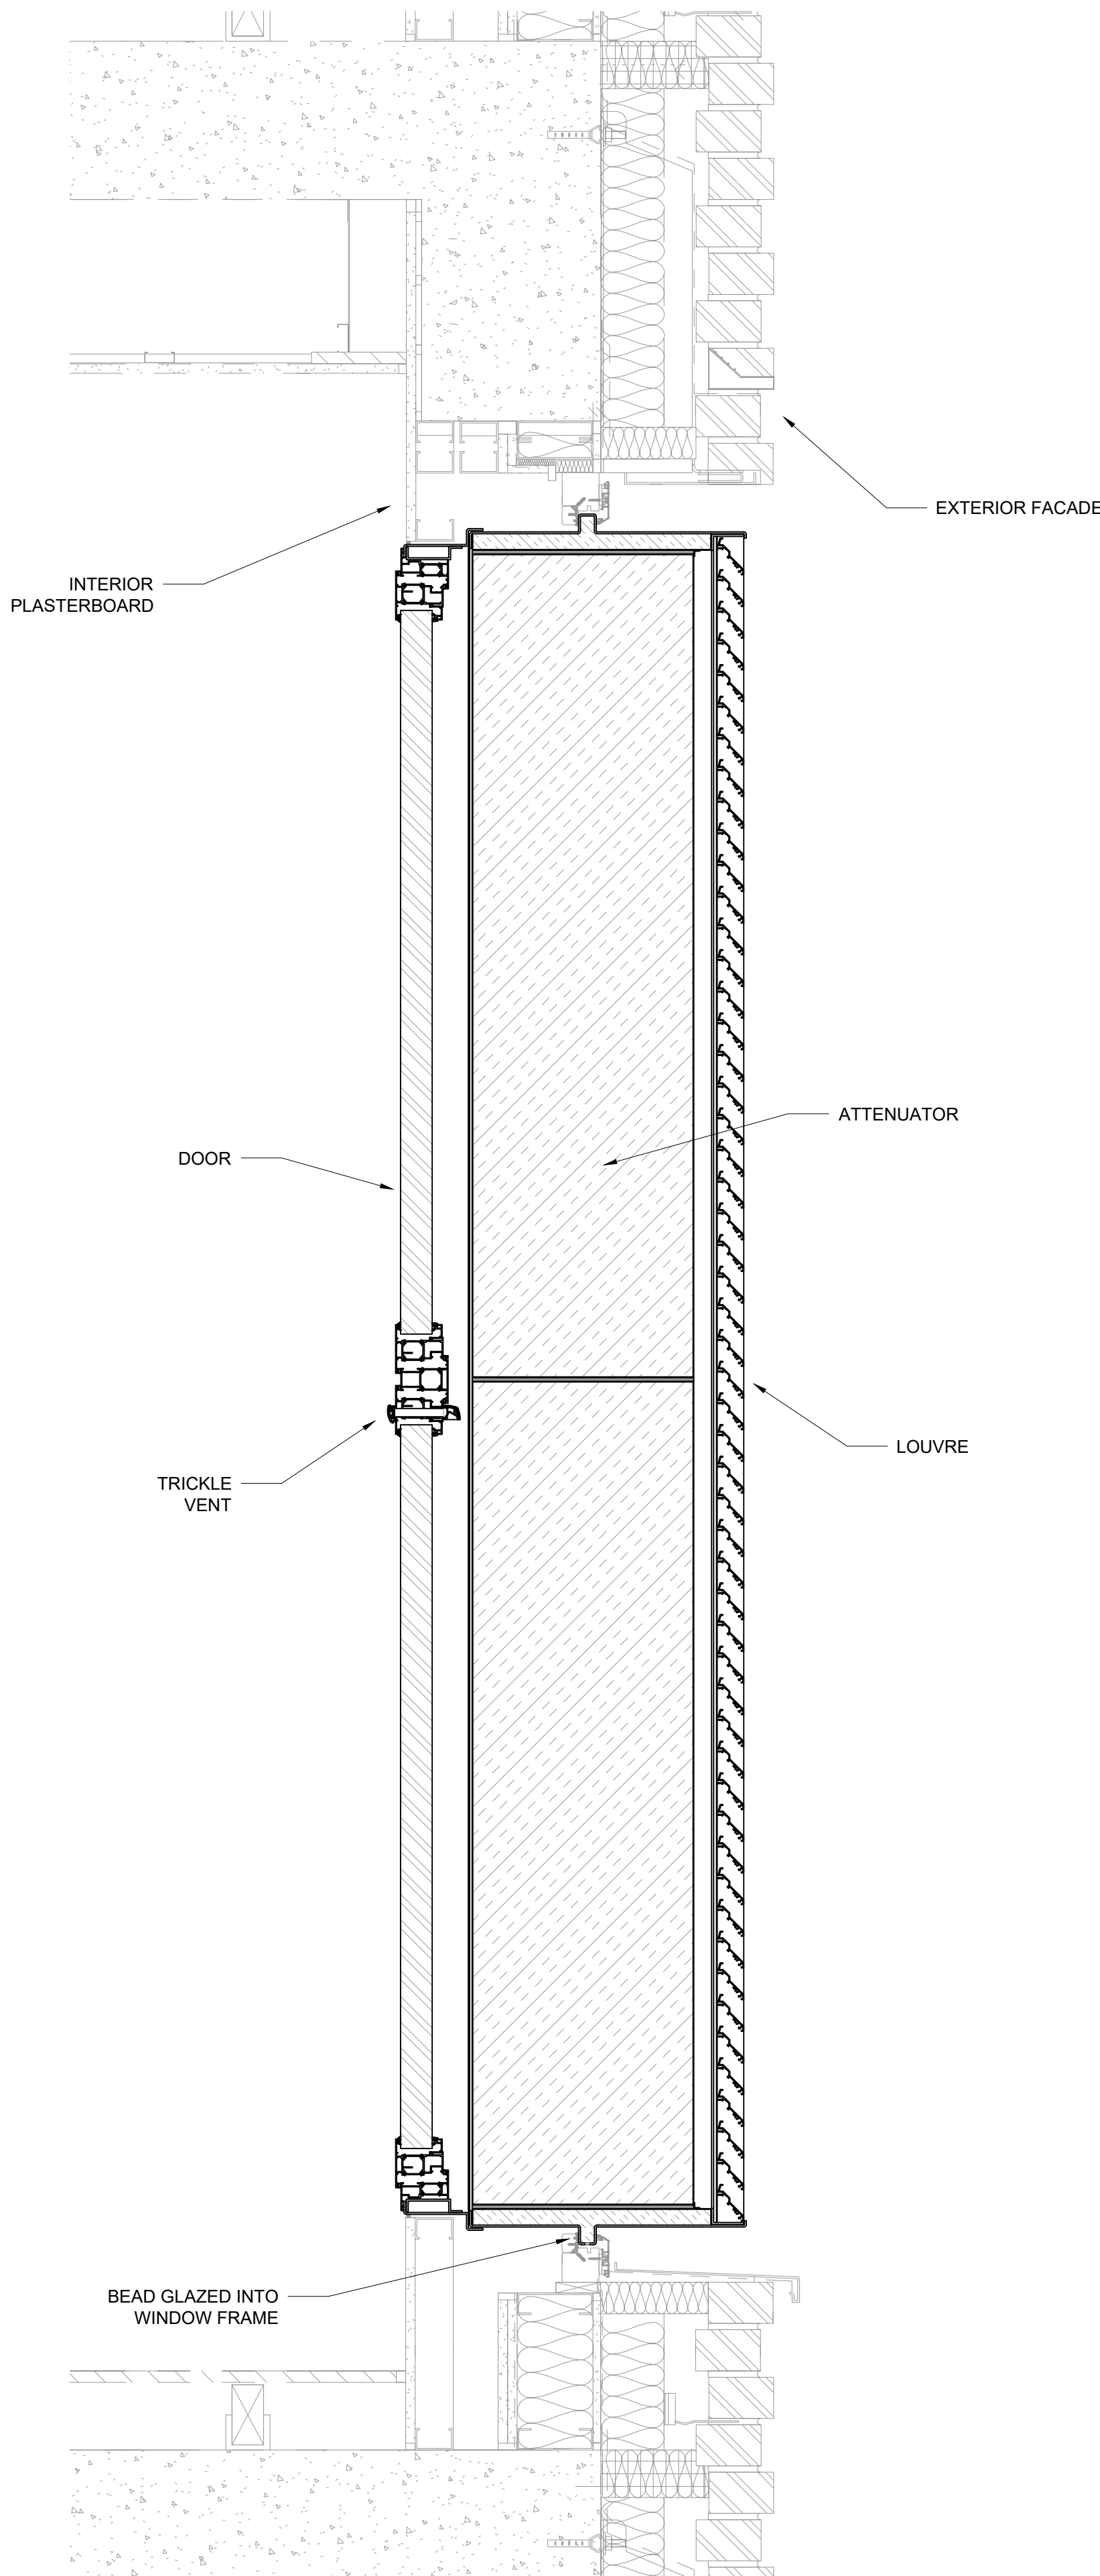

TYPICAL SECTION VIEW

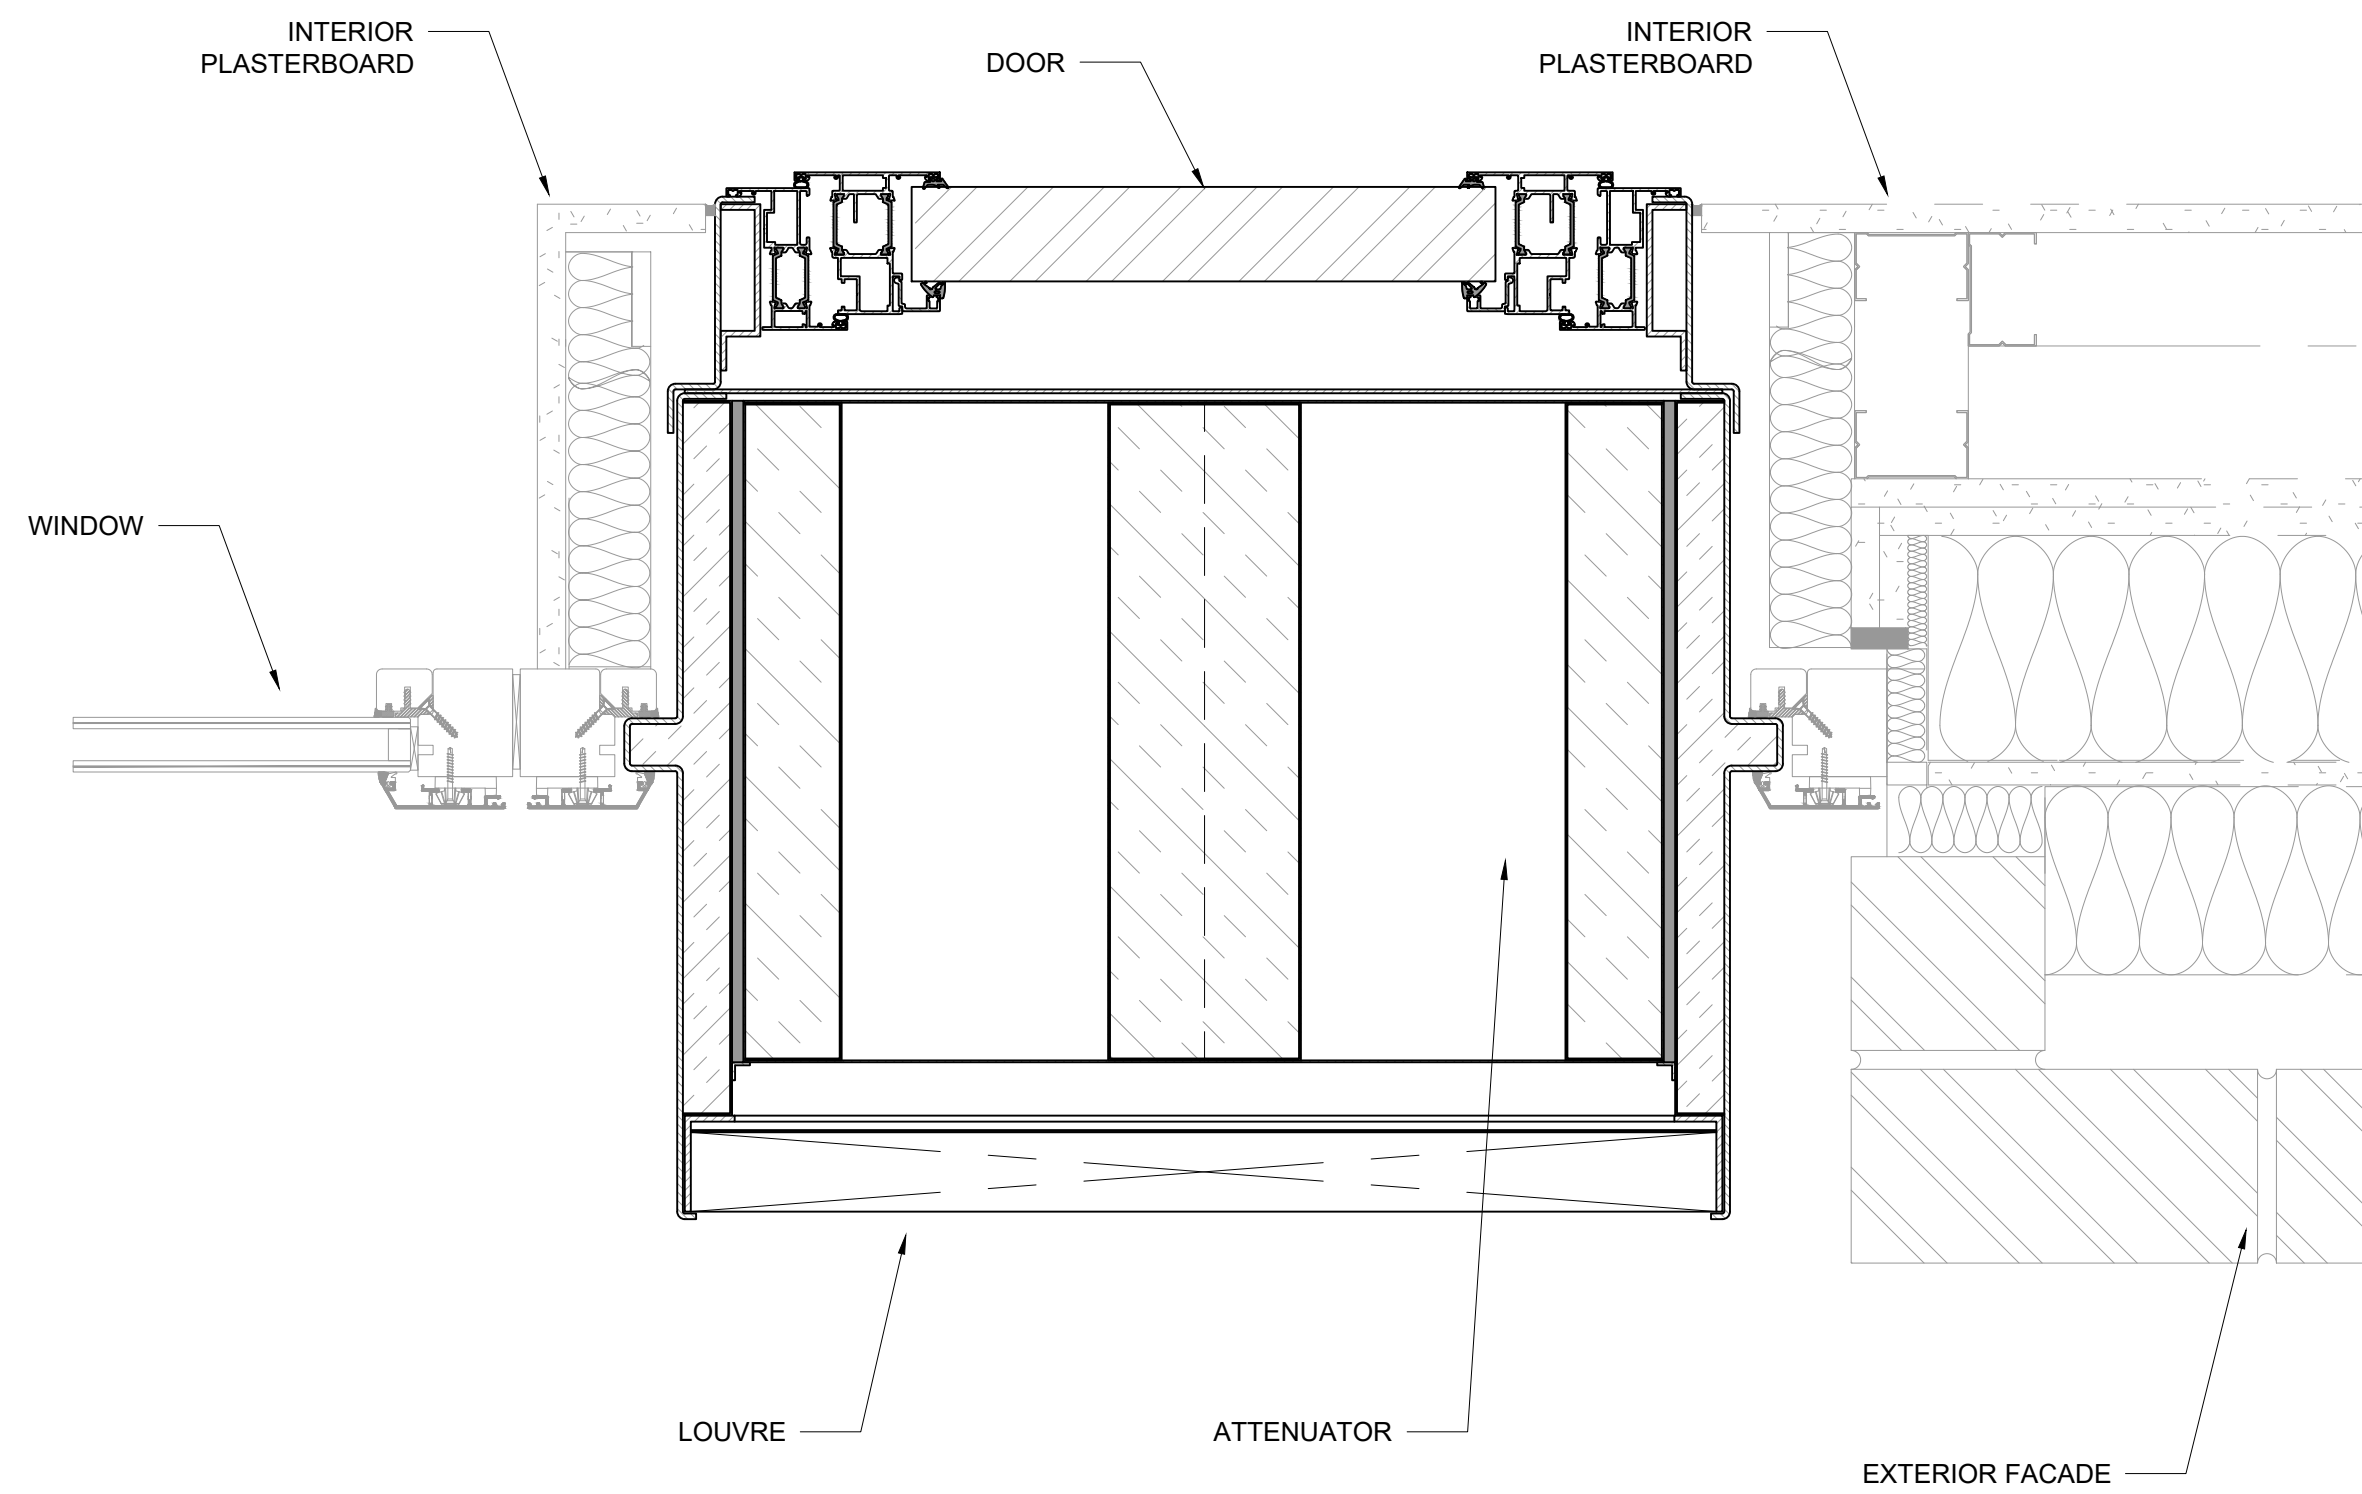

TYPICAL PLAN VIEW

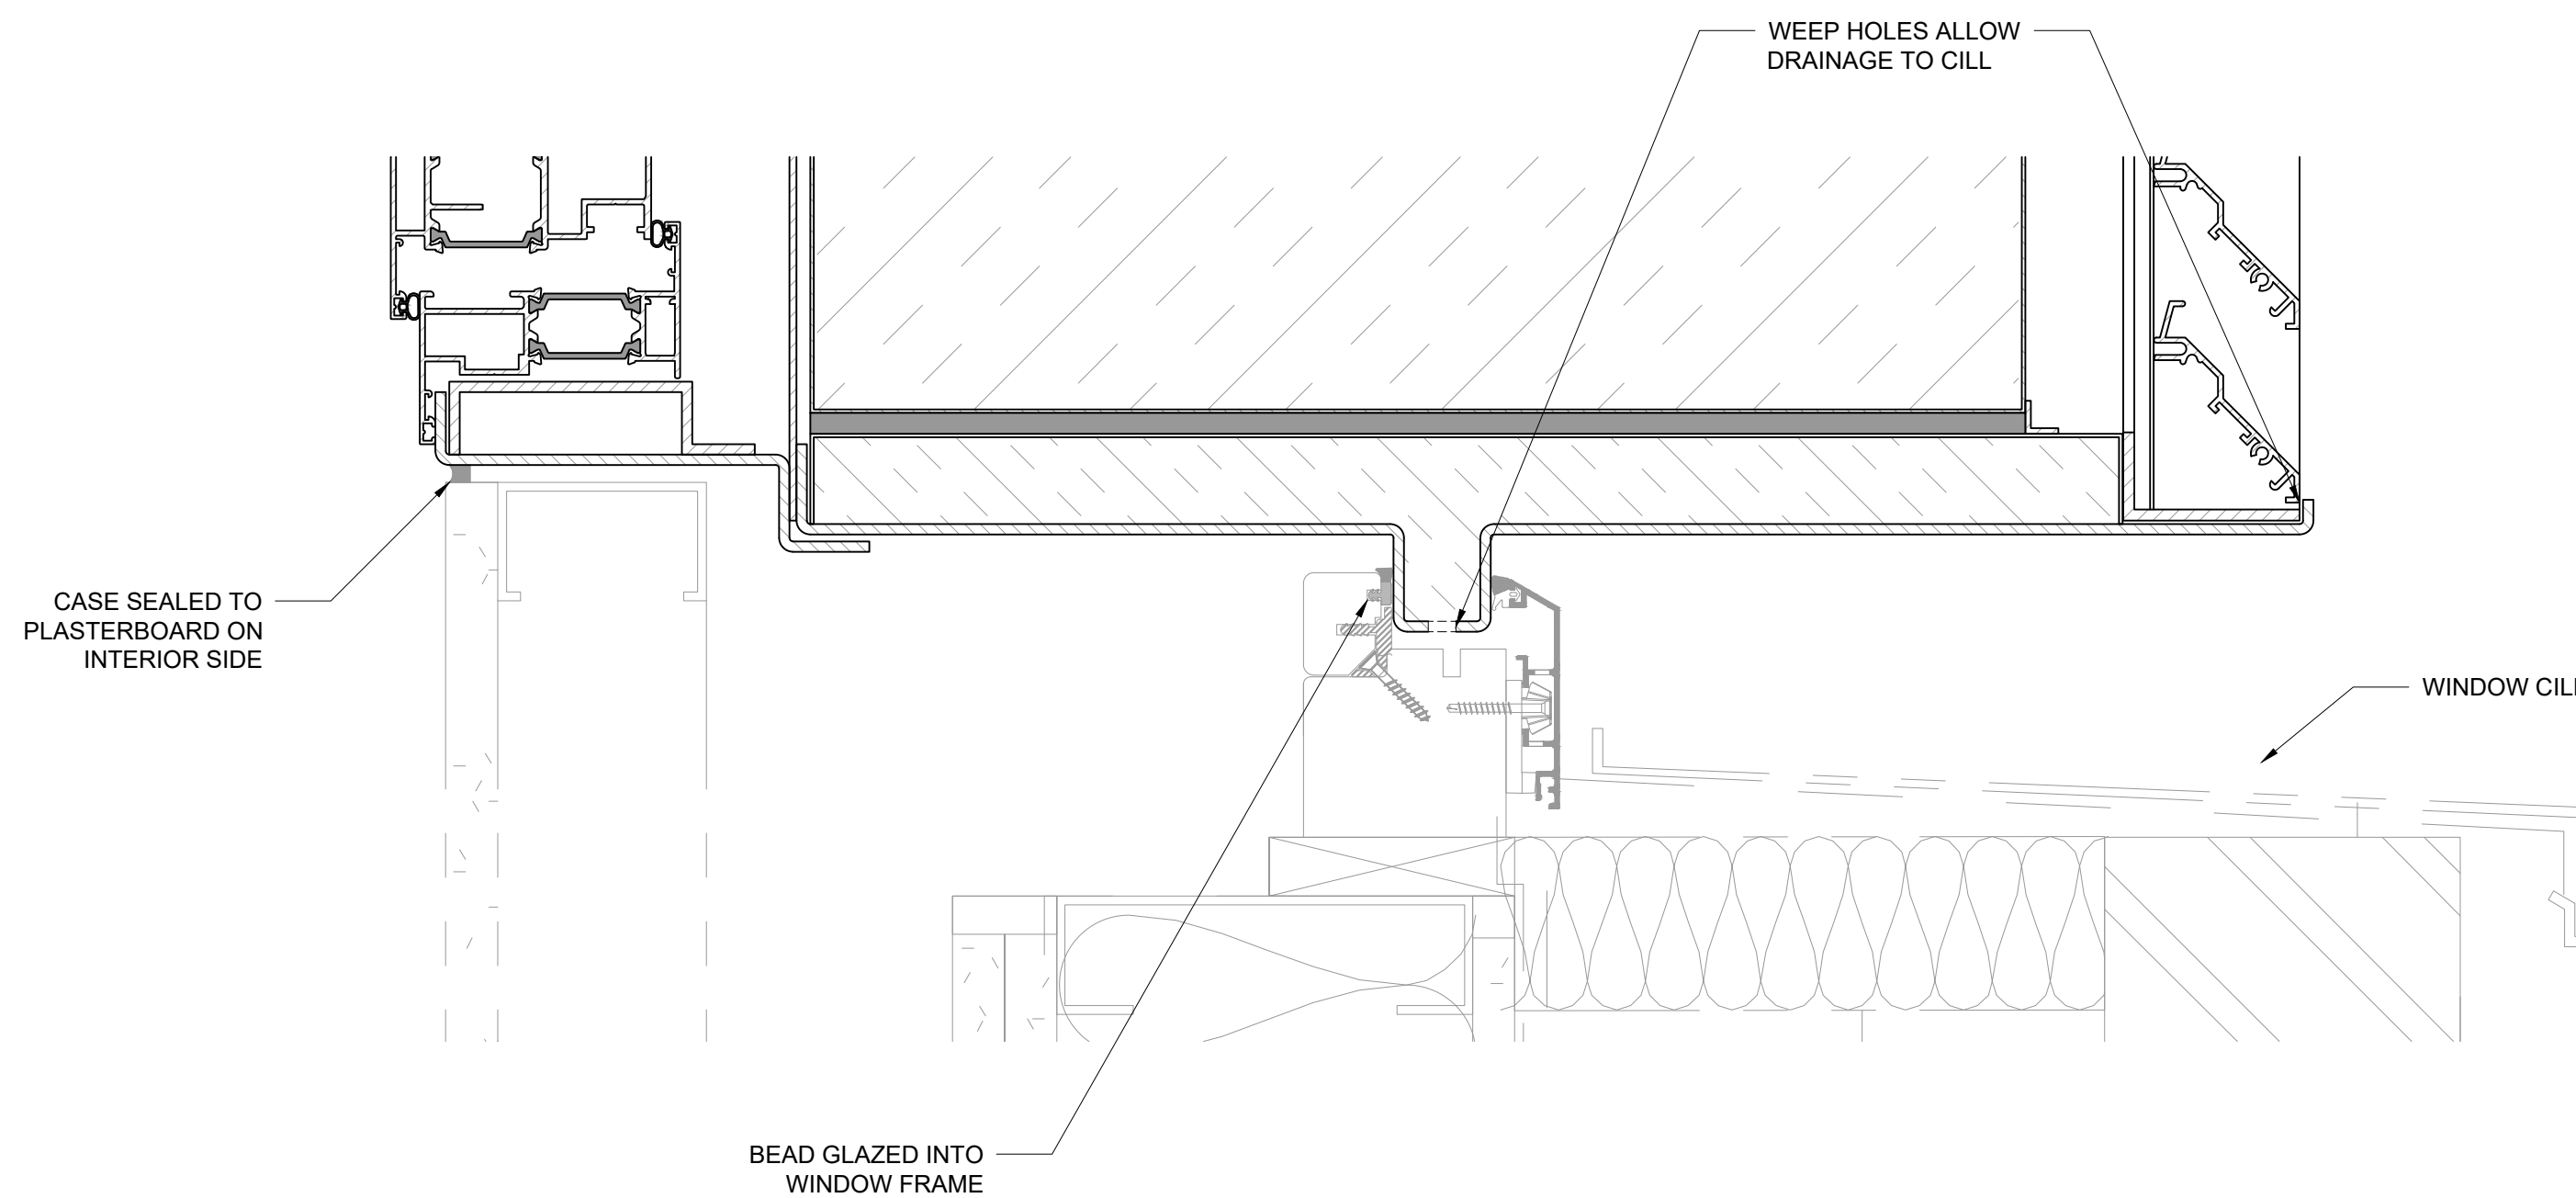

FOOT DETAIL VIEW (1:2)

NOTES:

CASE MANUFACTURED FROM 3MM ALUMINIUM.


LOUVRE MANUFACTURED IN ALUMINIUM.

THIS DRAWING SHOWS AN EXAMPLE OF HOW THE CASE COULD BE FITTED.

XX	XX-XX-XX	XXXXXX	XX	XX
RV	DATE	DESCRIPTION	DR	EN

STATUS:

FOR APPROVAL

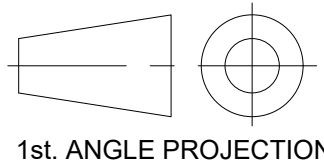

1st. ANGLE PROJECTION

A1

TEK LTD

14 SEELEYS ROAD
GREET
BIRMINGHAM, B11 2LQ

TEL: 0121 766 5005
FAX: 0121 766 5010
E-MAIL: SALES@TEK.LTD.UK

Copyright © 1999 TEK LTD. ALL RIGHTS RESERVED. THE DRAWING IS THE PROPERTY OF TEK LTD. NO DISCLOSE OR REPRODUCTION OF THIS DRAWING OR PRODUCT IS PERMITTED WITHOUT PERMISSION.

CLIENT:

-

PROJECT:

-

TITLE:

WALL ATTENUATOR UNIT
GLAZED-IN EXAMPLE

SCALE @ A1:
1:8

DATE:
-

DR:
JO

PROJECT NO:

-

DRAWING NO:

-

ISSUE:

-