
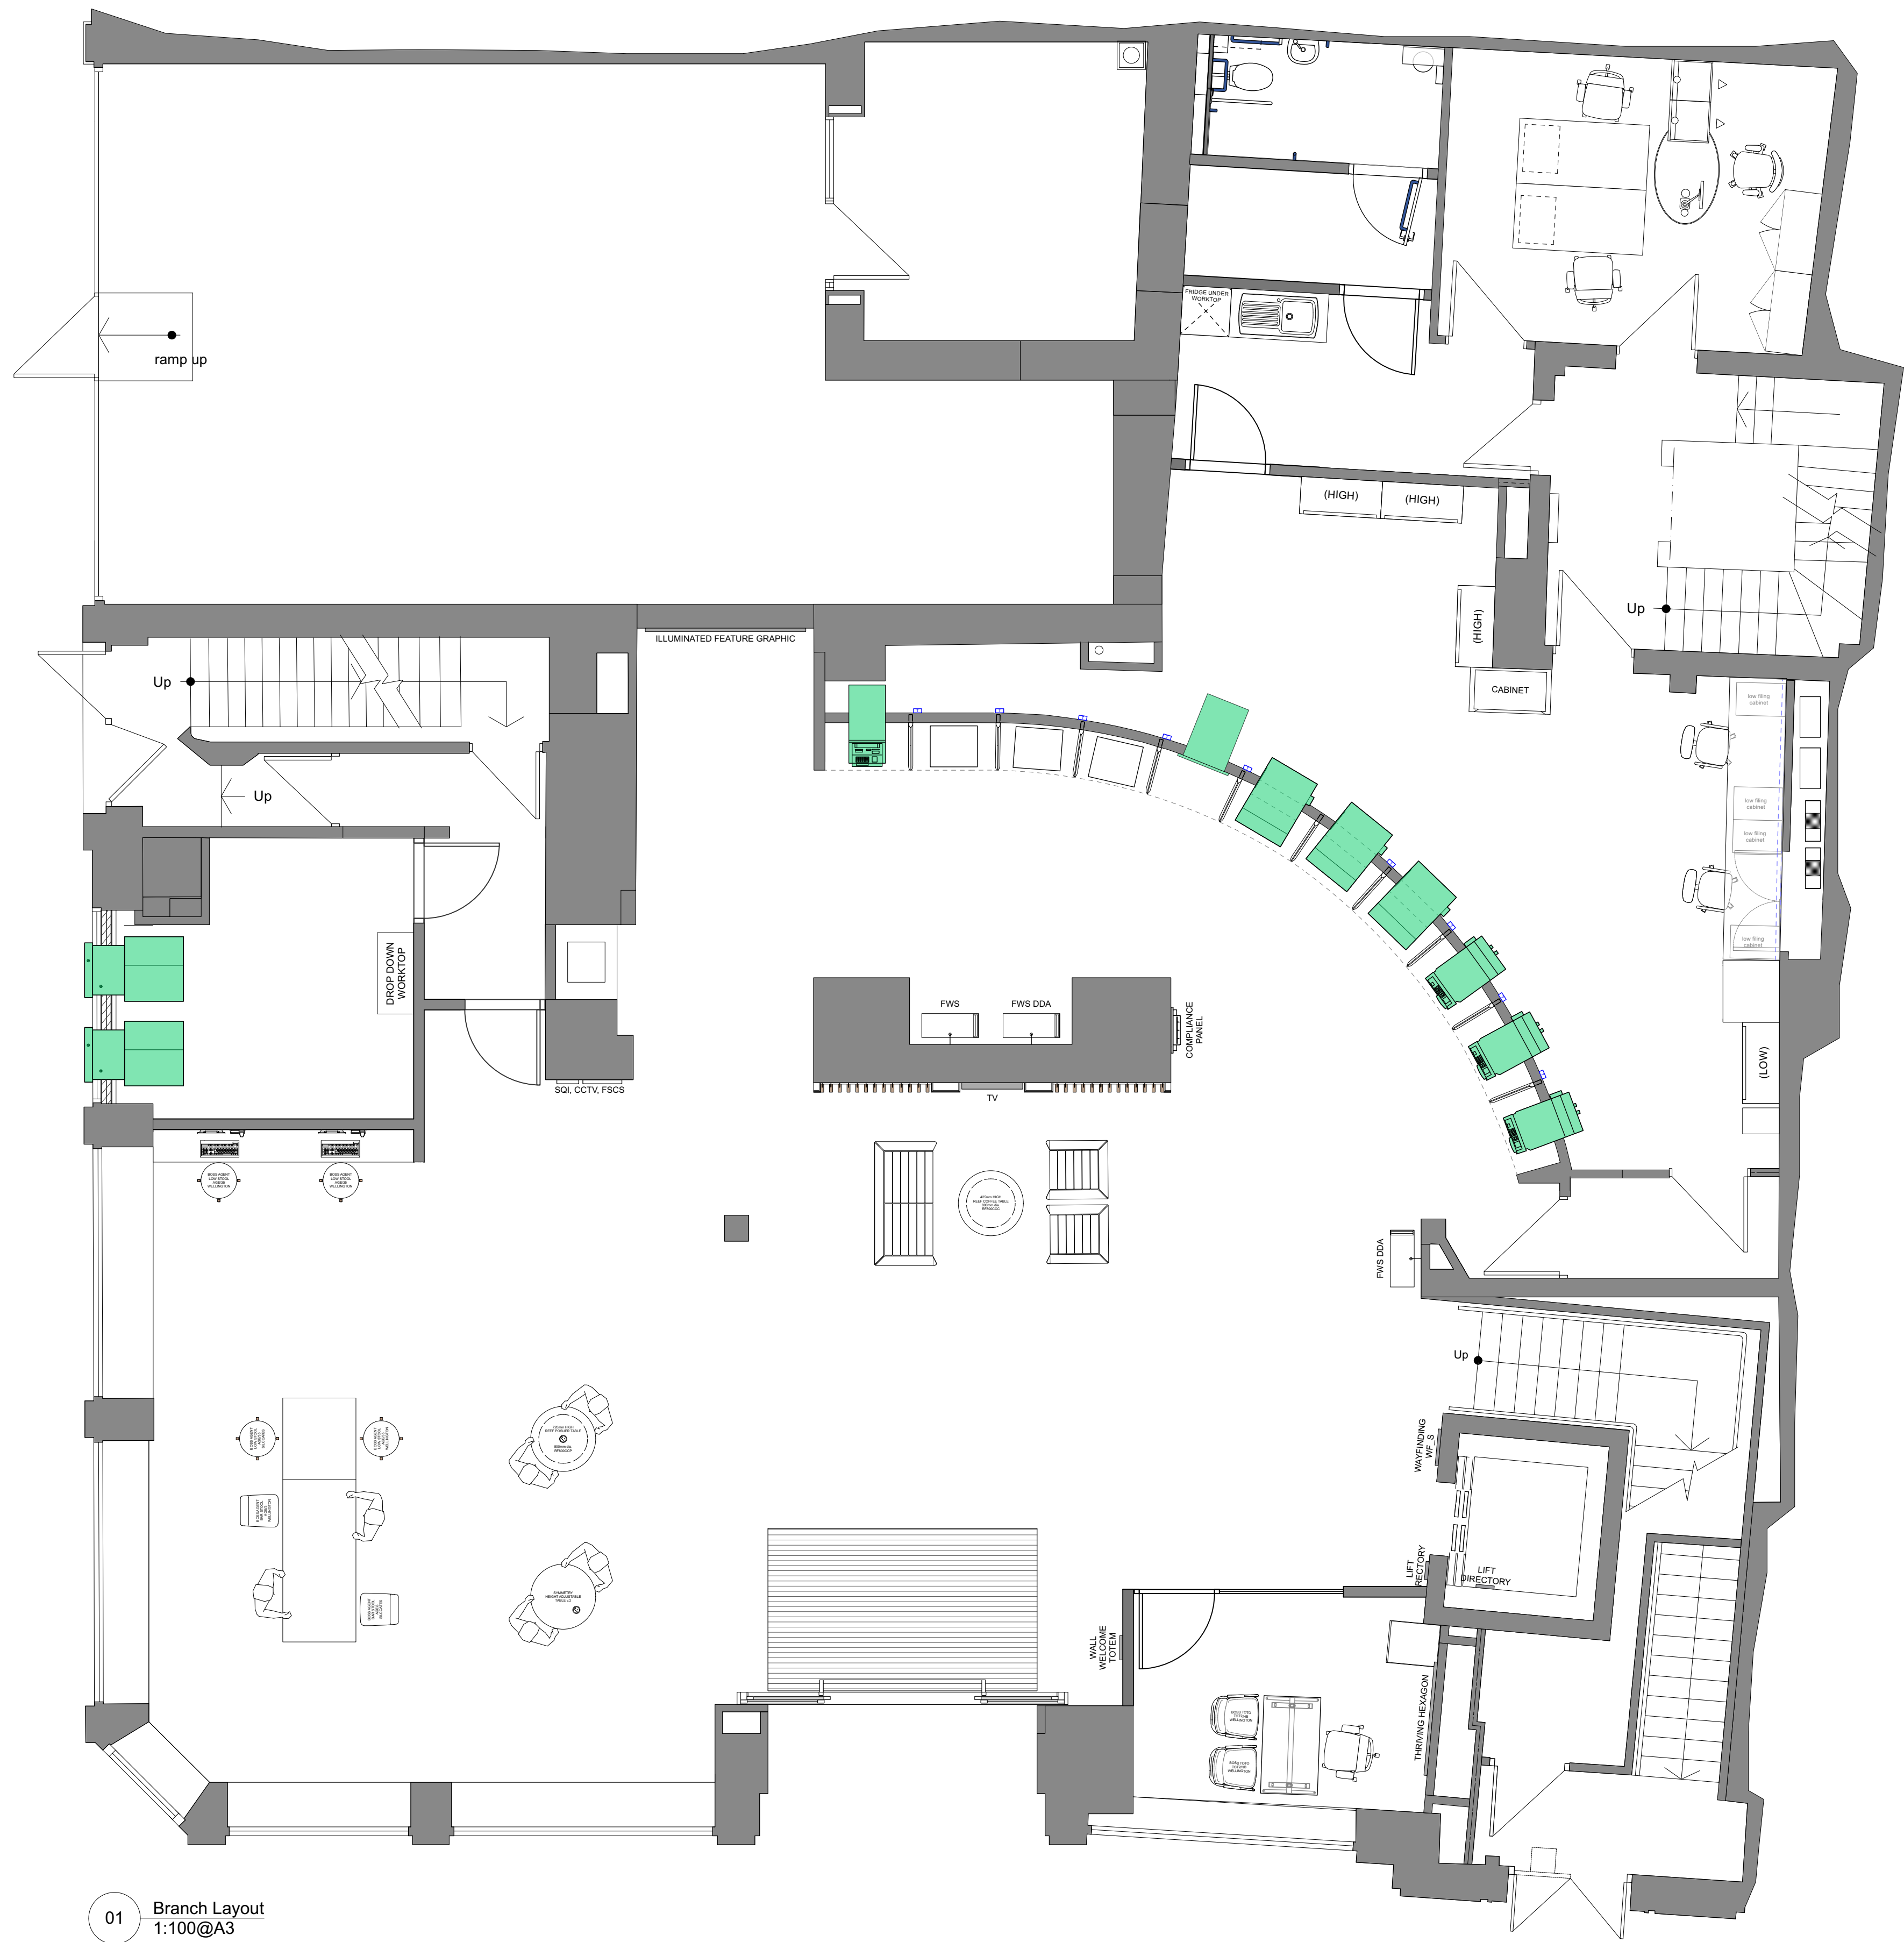
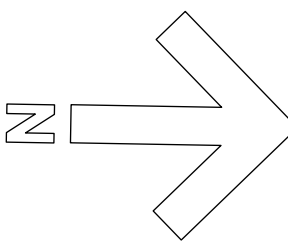


CONTRACTORS MUST CHECK ALL DIMENSIONS ON SITE. ONLY FIGURED DIMENSIONS ARE TO BE WORKED FROM. DISCREPANCIES MUST BE REPORTED TO THE ARCHITECT BEFORE PROCEEDING.

© THIS DRAWING IS COPYRIGHT

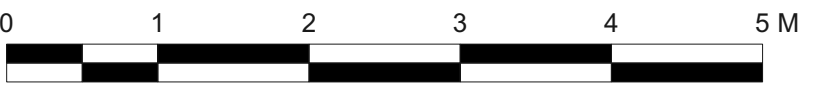

01 Branch Layout
1:100@A3

PUBLIC		
DRAWING: Existing Ground		
DRAWING No: 21035 205 PA 01	SCALE: As Noted @ A3 As Noted @ A1	REVISION:
DRAWN BY / OFFICE: EAV / DORCHESTER		